



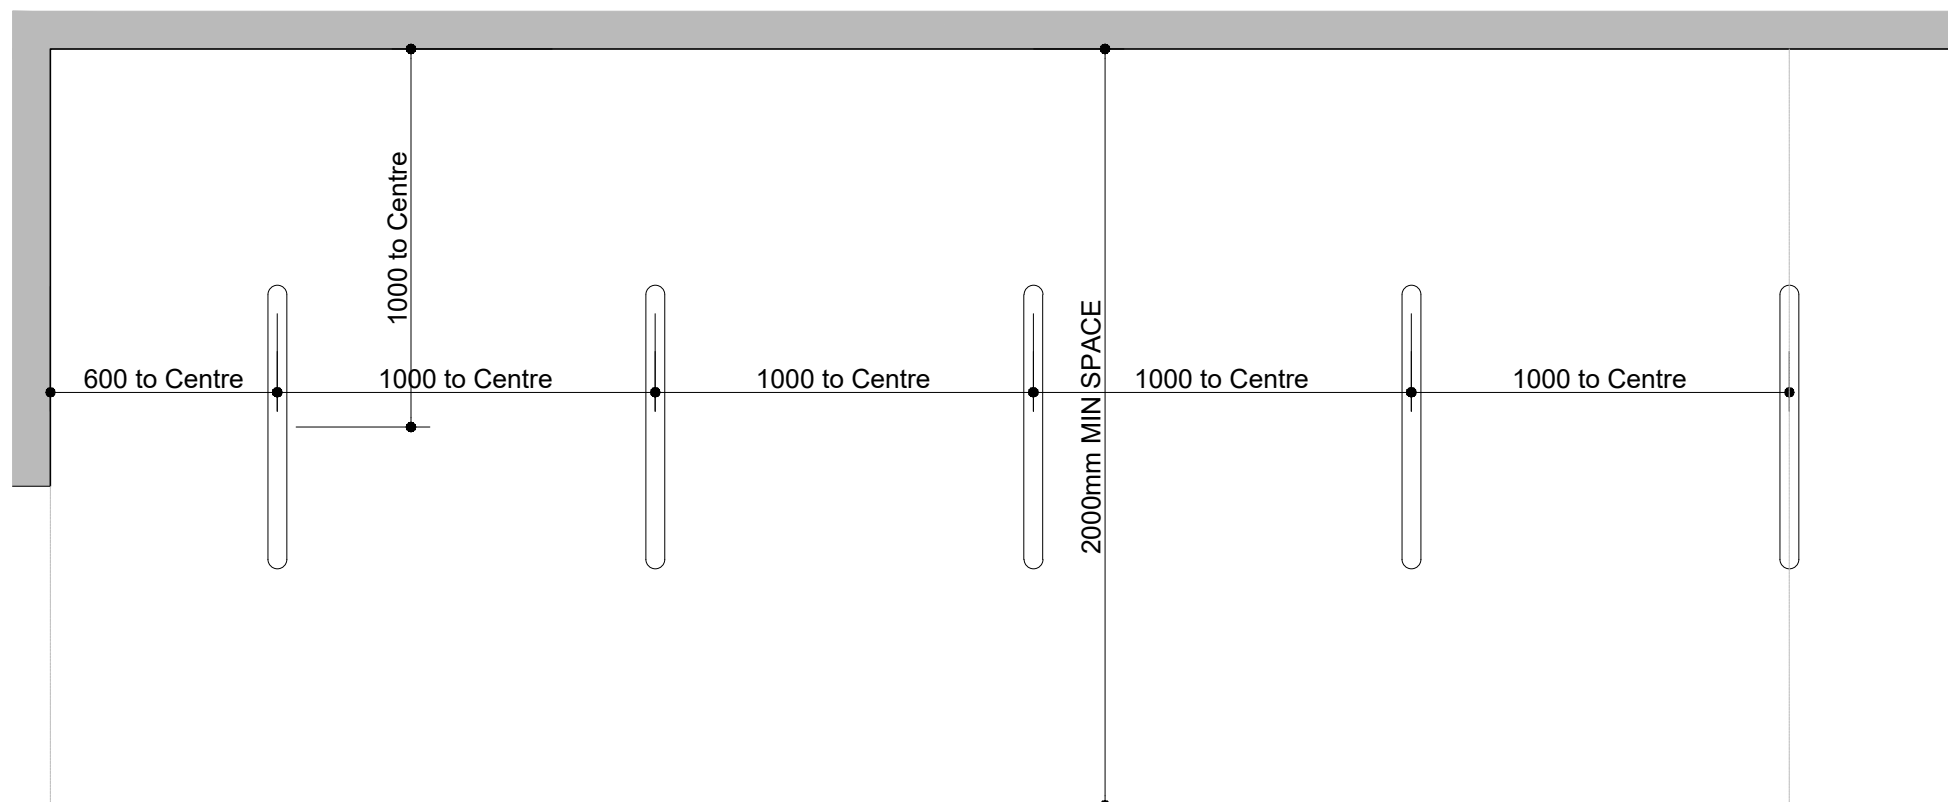

SPACING PLAN FOR 5No. STANDS

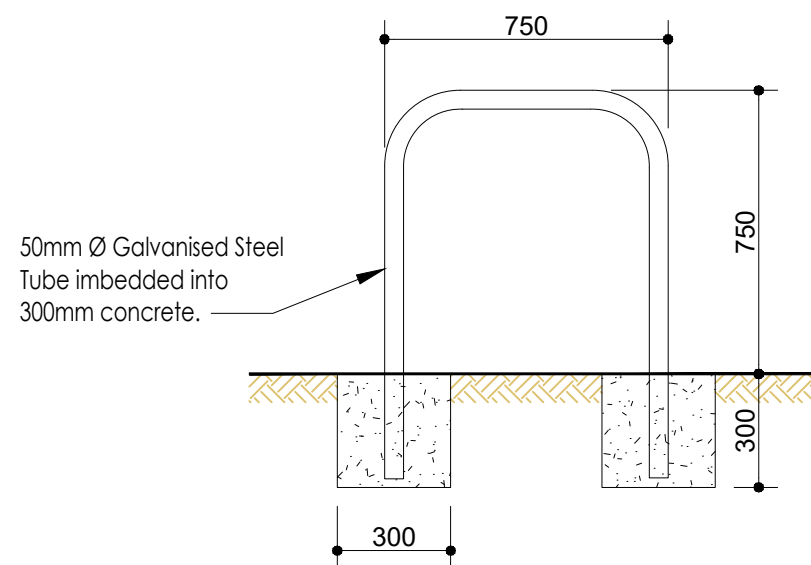

SHEFFIELD CYCLE STAND FIXING DETAILS



TYPICAL GALVANISED STEEL BICYCLE SHELTER
- COLOUR GREY

Revision:		By:	Date:
Baldwin & Johnston Ltd Design Baldwin	e-mail: enquiries@baldwindesign.net www.baldwindesign.net		Client:  GLADMAN
			Project Title: Residential Development
			Address: Bangor Road, Johnstown
			Drawing Title: Proposed Bicycle Stand & Shelter for Retail & Offices
		Drawing No: GL/BRJ/P/BSS/01	
Dwn: SQ		Ckd: ST	Date: 24/11/2023
Scale: 1:20		Paper Size: A3	Rev: