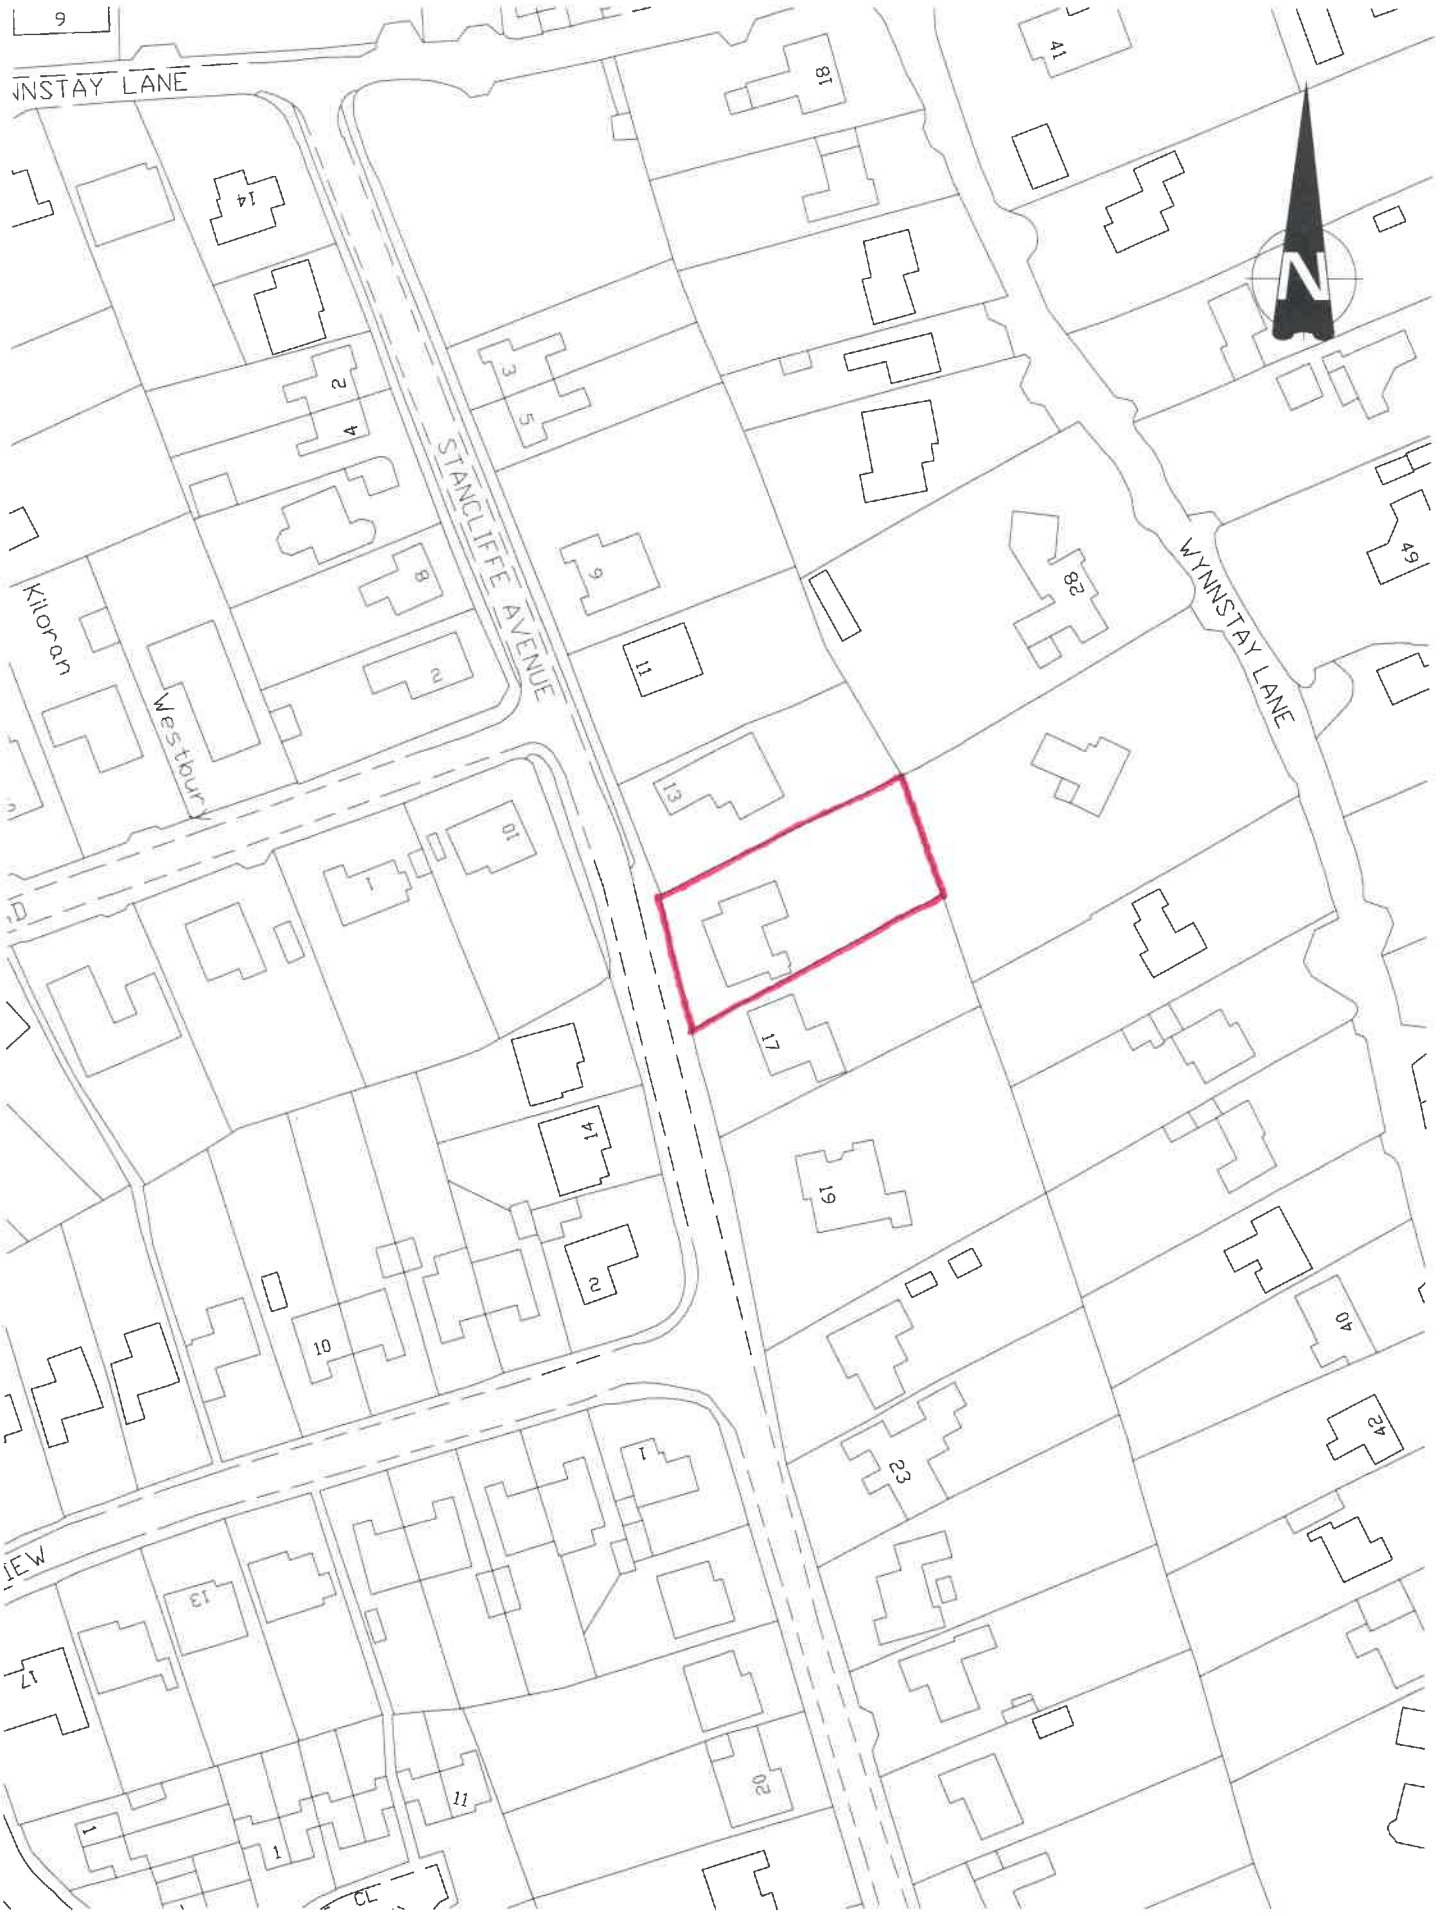


Site Location Plan
Scale 1:1250

Drawn by:	
Date:	
Drawing No:	