
Location Plan

Site Address: **Easting: 335295 Northing: 355221**

PlanningPortal

Date Produced: **13-Oct-2025**

Scale: **1:1250 @A3**

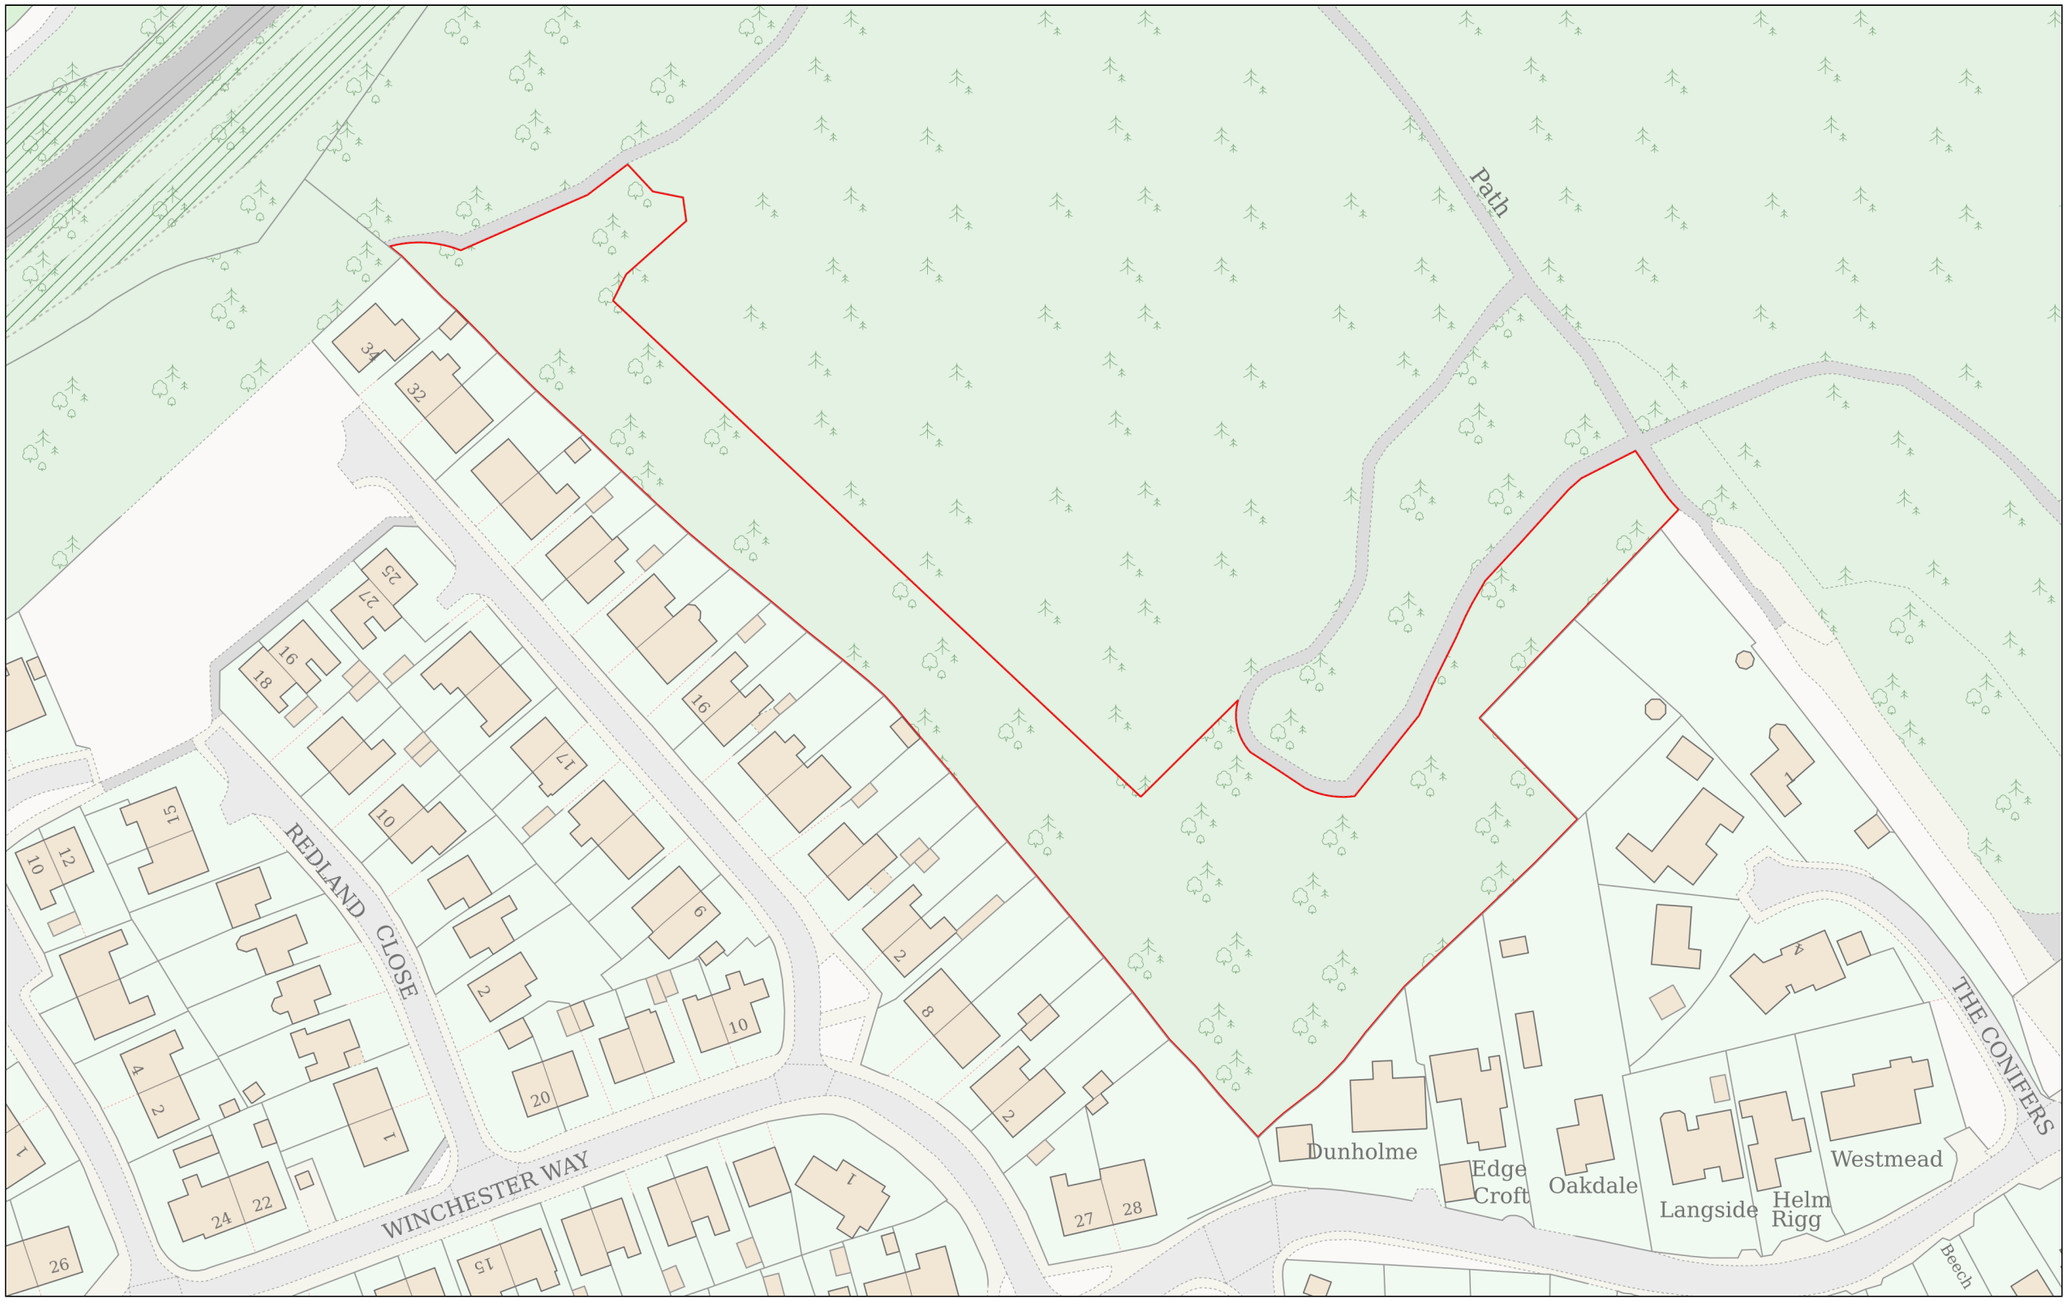

N

Planning Portal Reference: **PP-14404730v1**

0 50

Metres

Powered By TerraQuest

© Crown copyright and database rights 2025 OS 100042766