
Buy A Plan®

Ordnance Survey Licensed Data

1, Peel Close, Overton, Wrexham, LL13 0FB

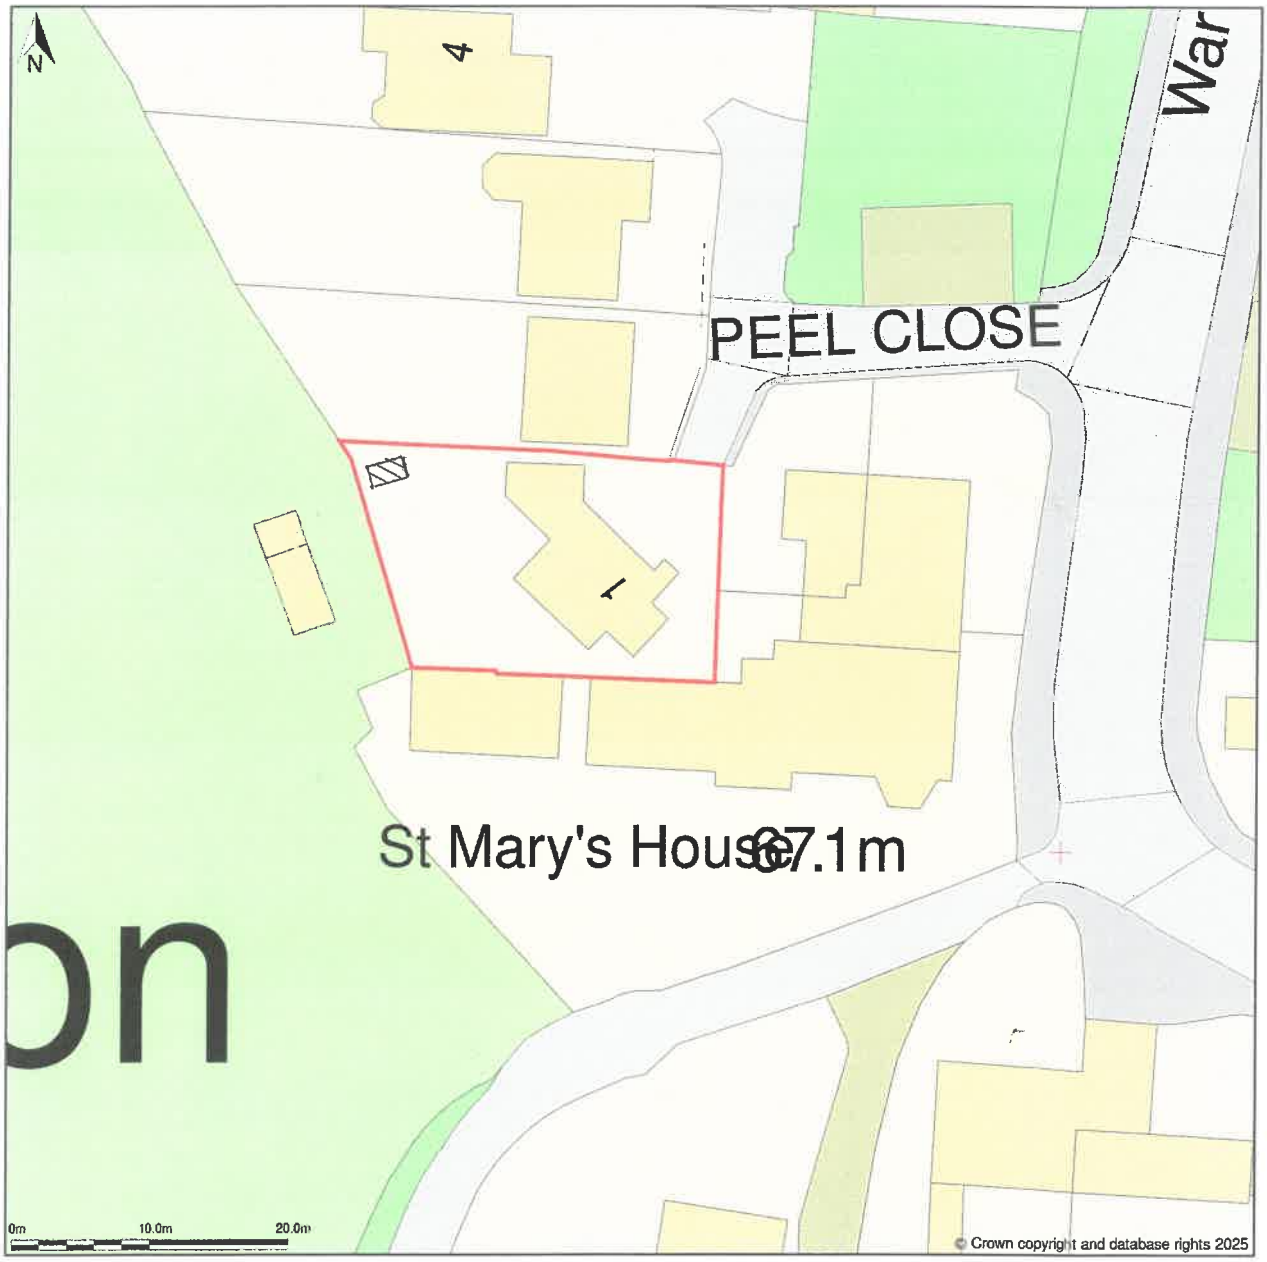

Site Plan (also called a Block Plan) shows area bounded by: 337197.24, 341707.92 337287.24, 341797.92 (at a scale of 1:500), OSGridRef: SJ37244175. The representation of a road, track or path is no evidence of a right of way. The representation of features as lines is no evidence of a property boundary.

Produced on 30th Sep 2025 from the Ordnance Survey National Geographic Database and incorporating surveyed revision available at this date. Reproduction in whole or part is prohibited without the prior permission of Ordnance Survey. © Crown copyright 2025. Supplied by buyaplan.co.uk a licensed Ordnance Survey partner (100053143). Unique plan reference: #01010128-C4B962.

Ordnance Survey and the OS Symbol are registered trademarks of Ordnance Survey, the national mapping agency of Great Britain. Buy A Plan® logo, pdf design and the buyaplan.co.uk website are Copyright © Passinc Ltd 2025.

Buy A Plan®

Ordnance Survey Licensed Data


1, Peel Close, Overton, Wrexham, LL13 0FB



Location Plan shows area bounded by: 337171.52, 341682.21 337312.95, 341823.63 (at a scale of 1:1250), OSGridRef: SJ37244175. The representation of a road, track or path is no evidence of a right of way. The representation of features as lines is no evidence of a property boundary.

Produced on 30th Sep 2025 from the Ordnance Survey National Geographic Database and incorporating surveyed revision available at this date. Reproduction in whole or part is prohibited without the prior permission of Ordnance Survey. © Crown copyright 2025. Supplied by buyaplan.co.uk a licensed Ordnance Survey partner (100053143). Unique plan reference: #01010130-EFD436.

Ordnance Survey and the OS Symbol are registered trademarks of Ordnance Survey, the national mapping agency of Great Britain. Buy A Plan® logo, pdf design and the buyaplan.co.uk website are Copyright © Passinc Ltd 2025.

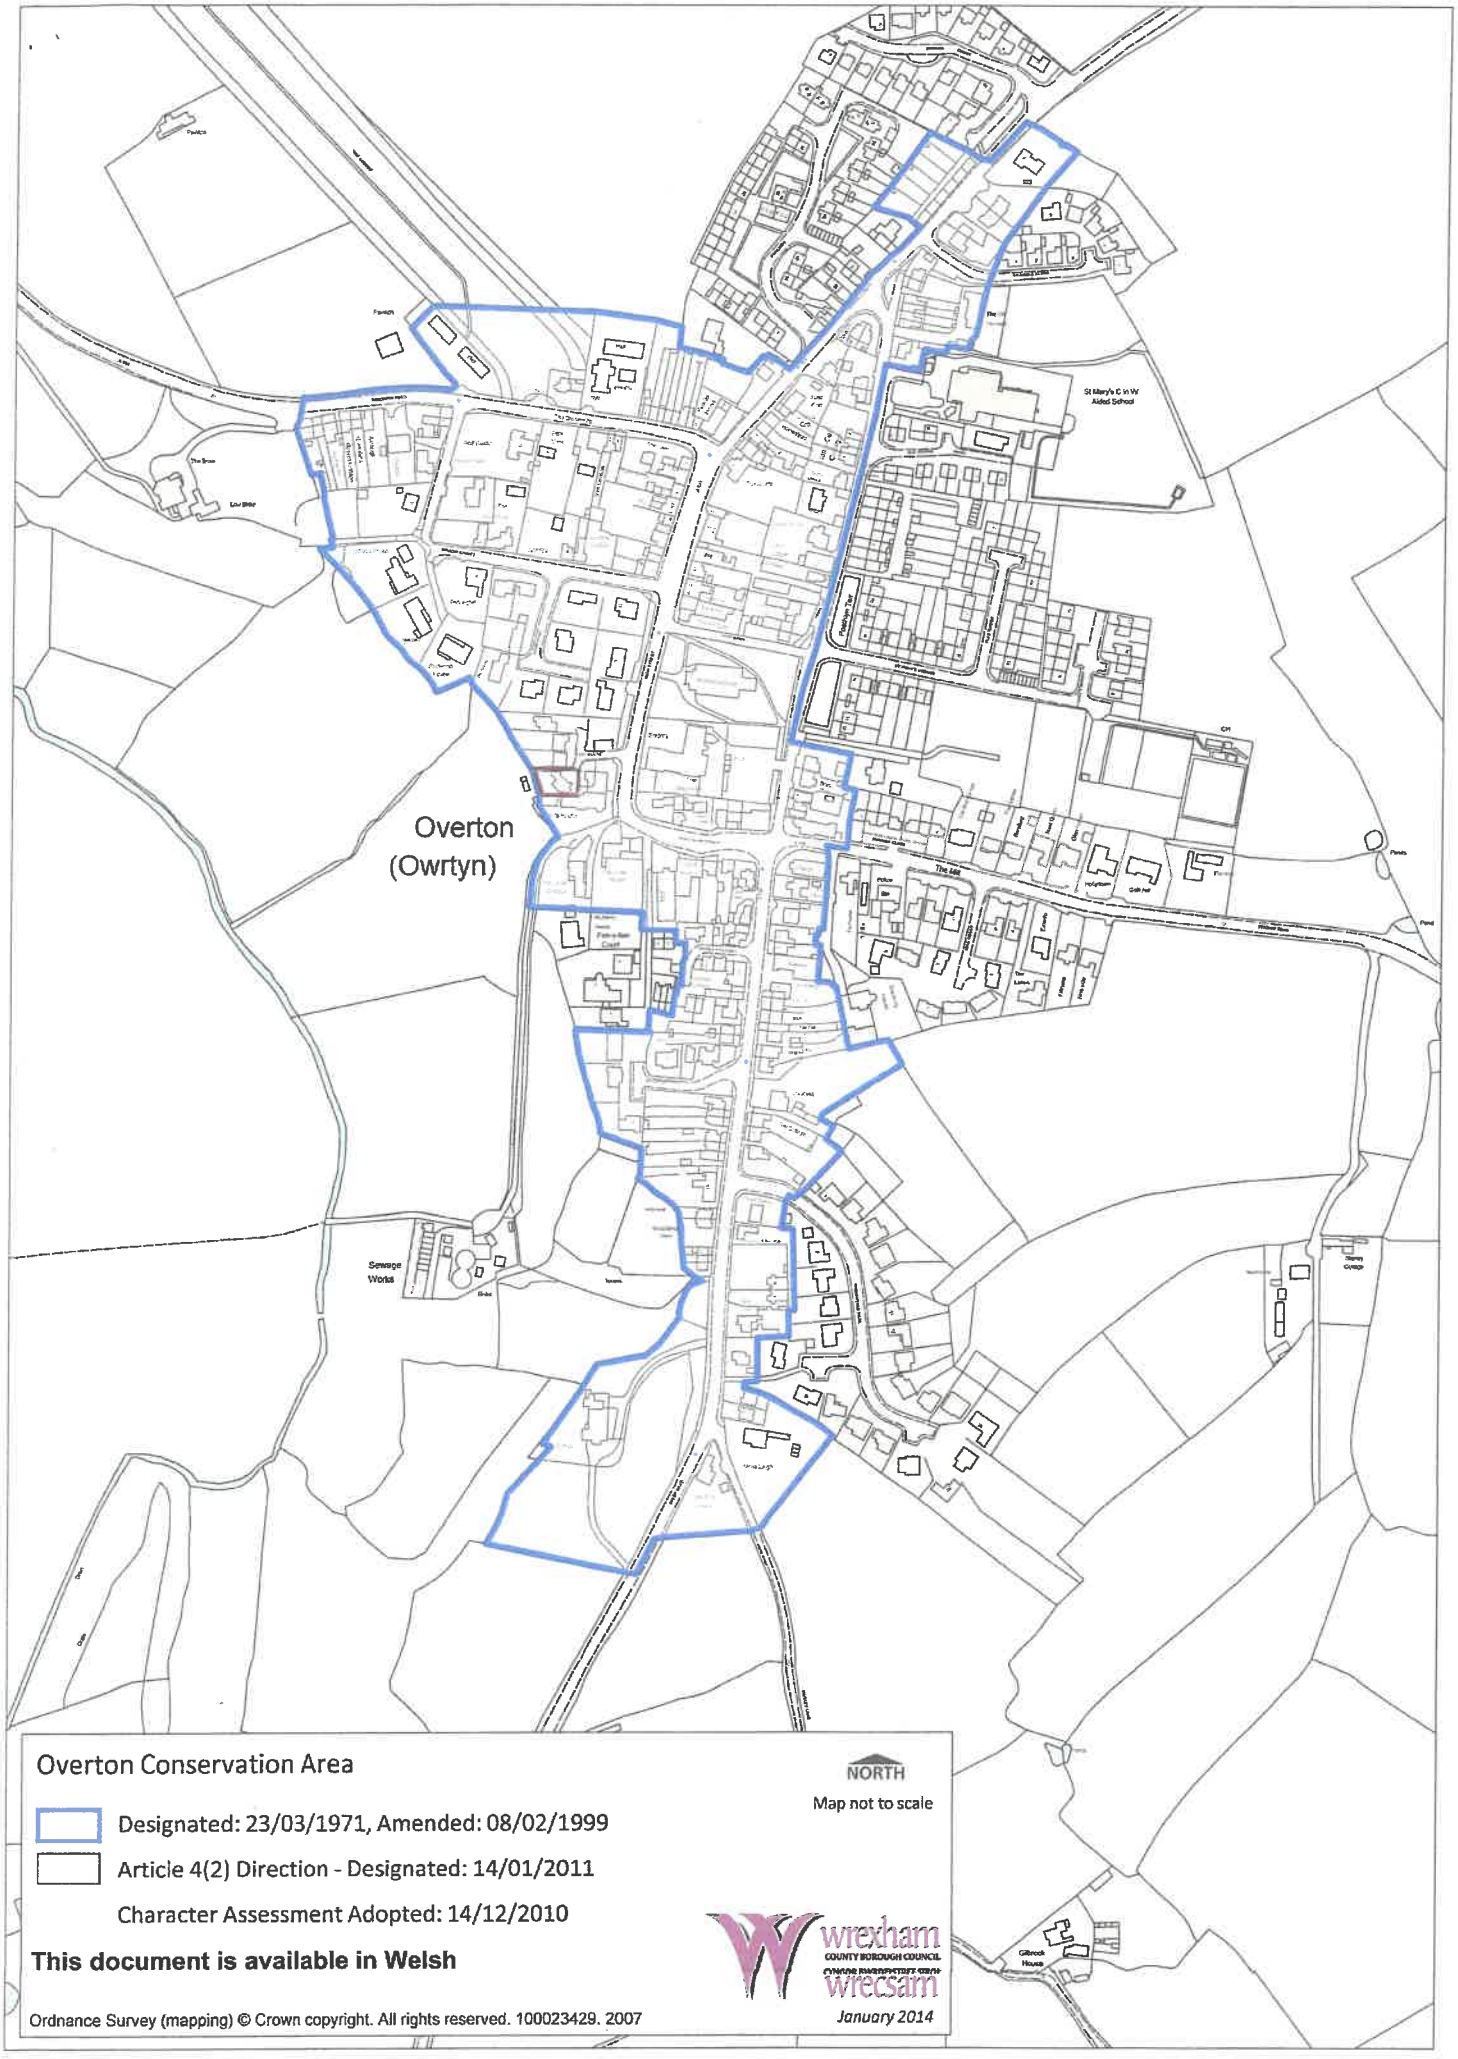

Overton Conservation Area

NORTH

Map not to scale

Designated: 23/03/1971, Amended: 08/02/1999

Article 4(2) Direction - Designated: 14/01/2011

Character Assessment Adopted: 14/12/2010

This document is available in Welsh

wrexham COUNTY BOROUGH COUNCIL
CYNGOR BWRDEISTREF SIROL wrecsam

January 2014

Ordnance Survey (mapping) © Crown copyright. All rights reserved. 100023429. 2007