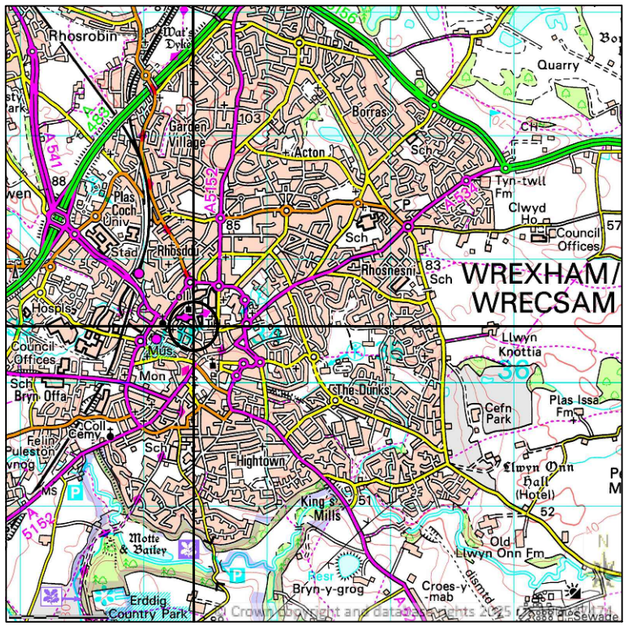


0 500m 1000m 2000m

SITE LOCATION

SCALE 1:50000

Ordnance Survey map extract based upon Landranger map series with the permission of the controller of His Majesty's Stationery Office.
Mitie licence no. 100047474.
Crown copyright.

E333425 **N**350449



0 10m 20m 30m 40m 50m

5m

DETAILED SITE LOCATION

SCALE 1:1250

Ordnance Survey map extract based upon Landranger map series with the permission of the controller of His Majesty's Stationery Office.
Mitie licence no. 100047474.
Crown copyright.

GENERAL NOTES

Use written dimensions only, do not scale from drawing. Use latest revision of all referenced information.

LAT 53.047141	LONG −2.994543

Rev	Date	Description	Drawn	Chkd
A	04/09/2025	New BT Streethub Structure	RMK	ABH

Drg Status
PLANNING

Cell No. & Name
3−WRE001

Site Name & Address
PAVEMENT O/S LORD STREET
WRECSAME LLII IPL

Drawing Title
SITE LOCATION MAPS

Scale	As Shown	Date	04/09/2025
Drawn By	RMK	Checked By	ABH

Drawing Number
001

Revision
A

ORIGINAL DRAWING SIZE A3