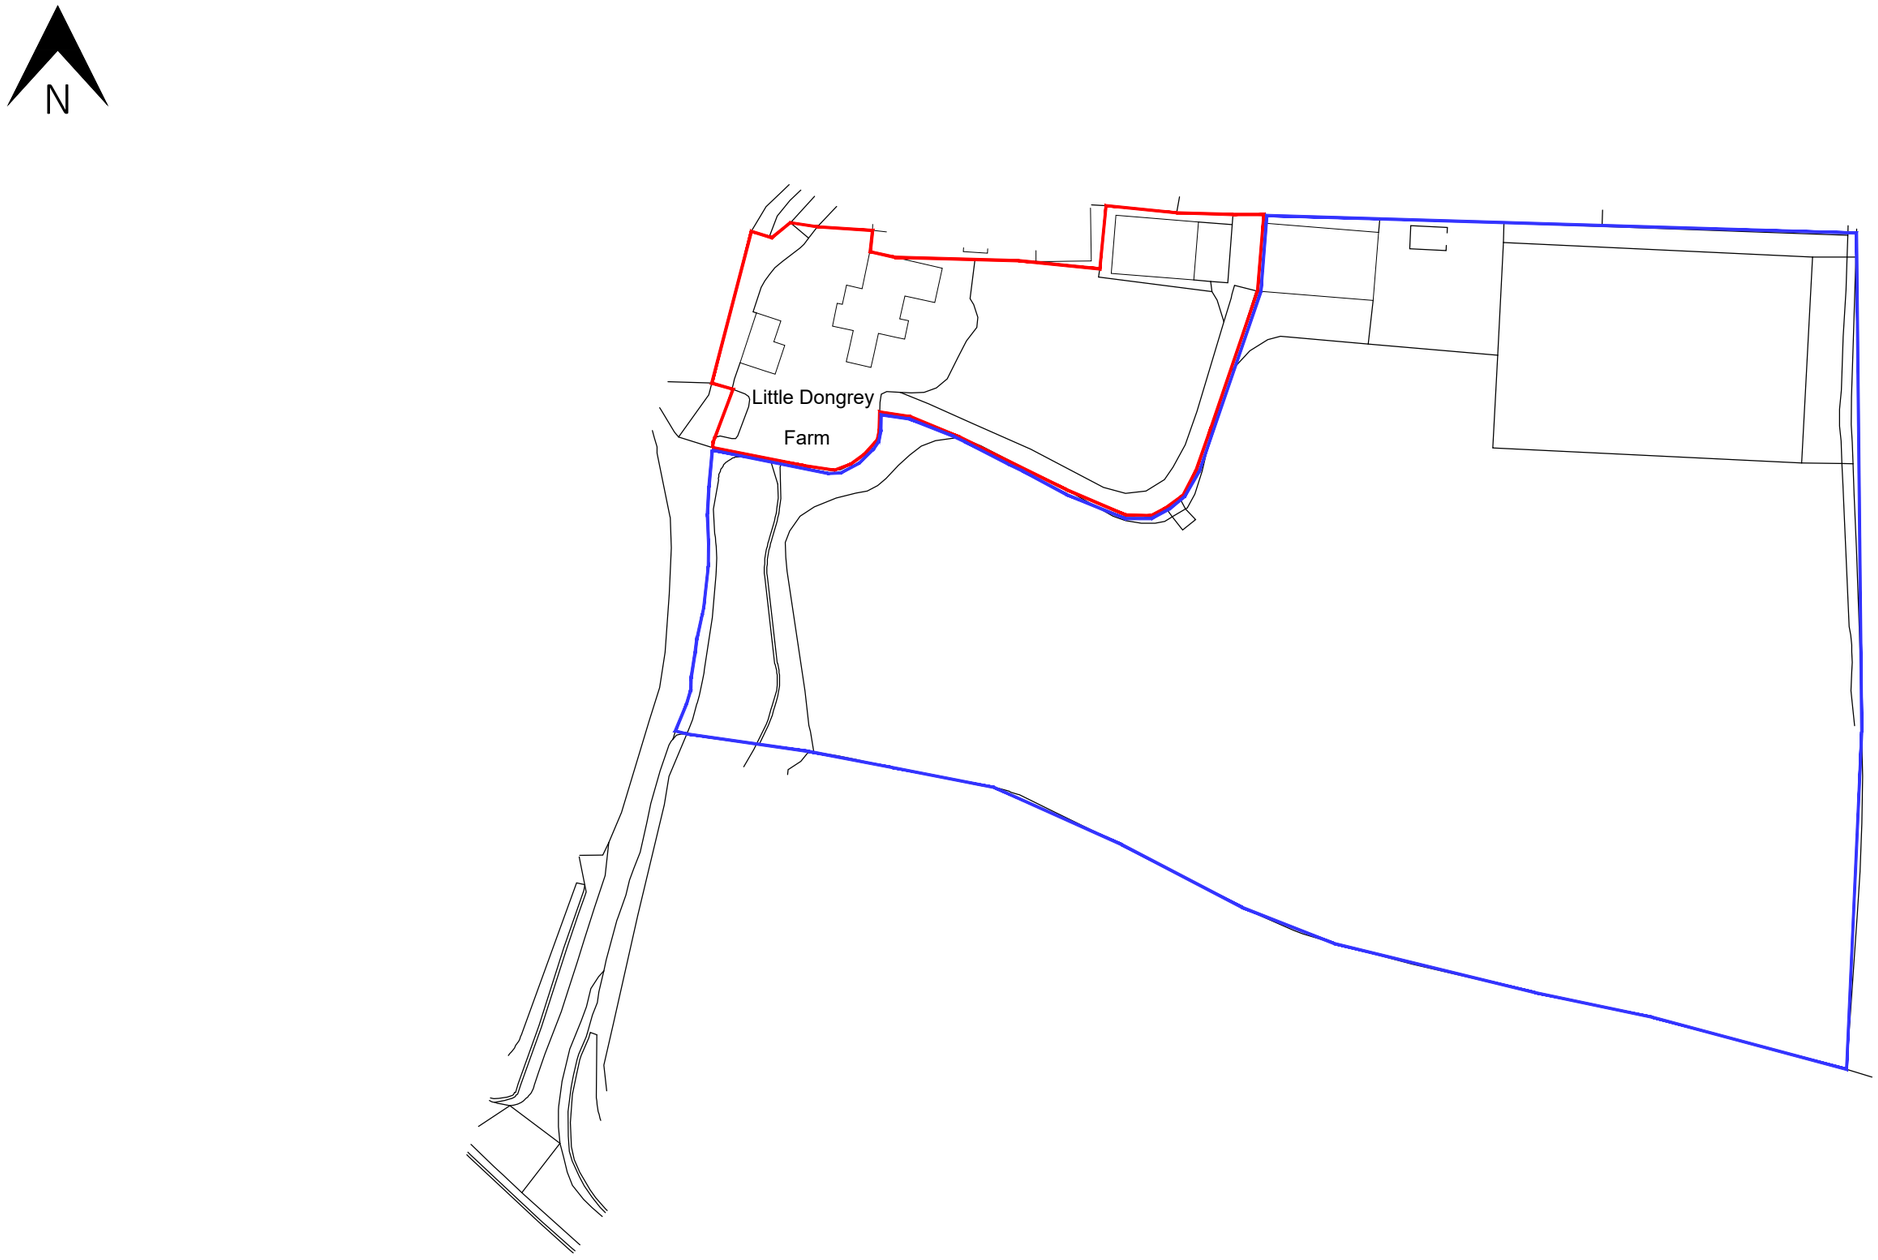


Ordnance Survey, (c) Crown Copyright 2025. All rights reserved. Licence number 100022432

Existing Site Location Plan

Copyright © 2025 BBH Chartered Architects Ltd.
This drawing can be scaled for planning purposes only but not for construction. All dimensions are in millimetres unless otherwise stated. All sizes & dimensions to be verified on site. Paper & electronic copies are only to be read at the paper size & scale indicated.
No construction work is to carried out from this drawing unless the drawing status is 'Construction'. Any implementation of this project is to be in strict accordance with the Construction (Design & Management) Regulations 2015.
To be read in conjunction with all other relevant: BBH drawings & documents, drawings & documents from other consultants, site reports, planning and/or building control approvals, standard construction details, Health & Safety/CDM documentation, and/or any other relevant drawings or documents

0 20m 40m 60m 80m 100m

1:1250

BBH CHARTERED ARCHITECTS LTD
DARTMOUTH SALCOMBE

Alterations to:

Little Dongrey Farm

Station Road, Wrexham, LL13 0AG

Drawing created by KM

Scale: 1:1250 @ A3 Checked: PM

Site Location Plan

Existing Survey

Project:	Drawing:	Revision:
4618	01	-