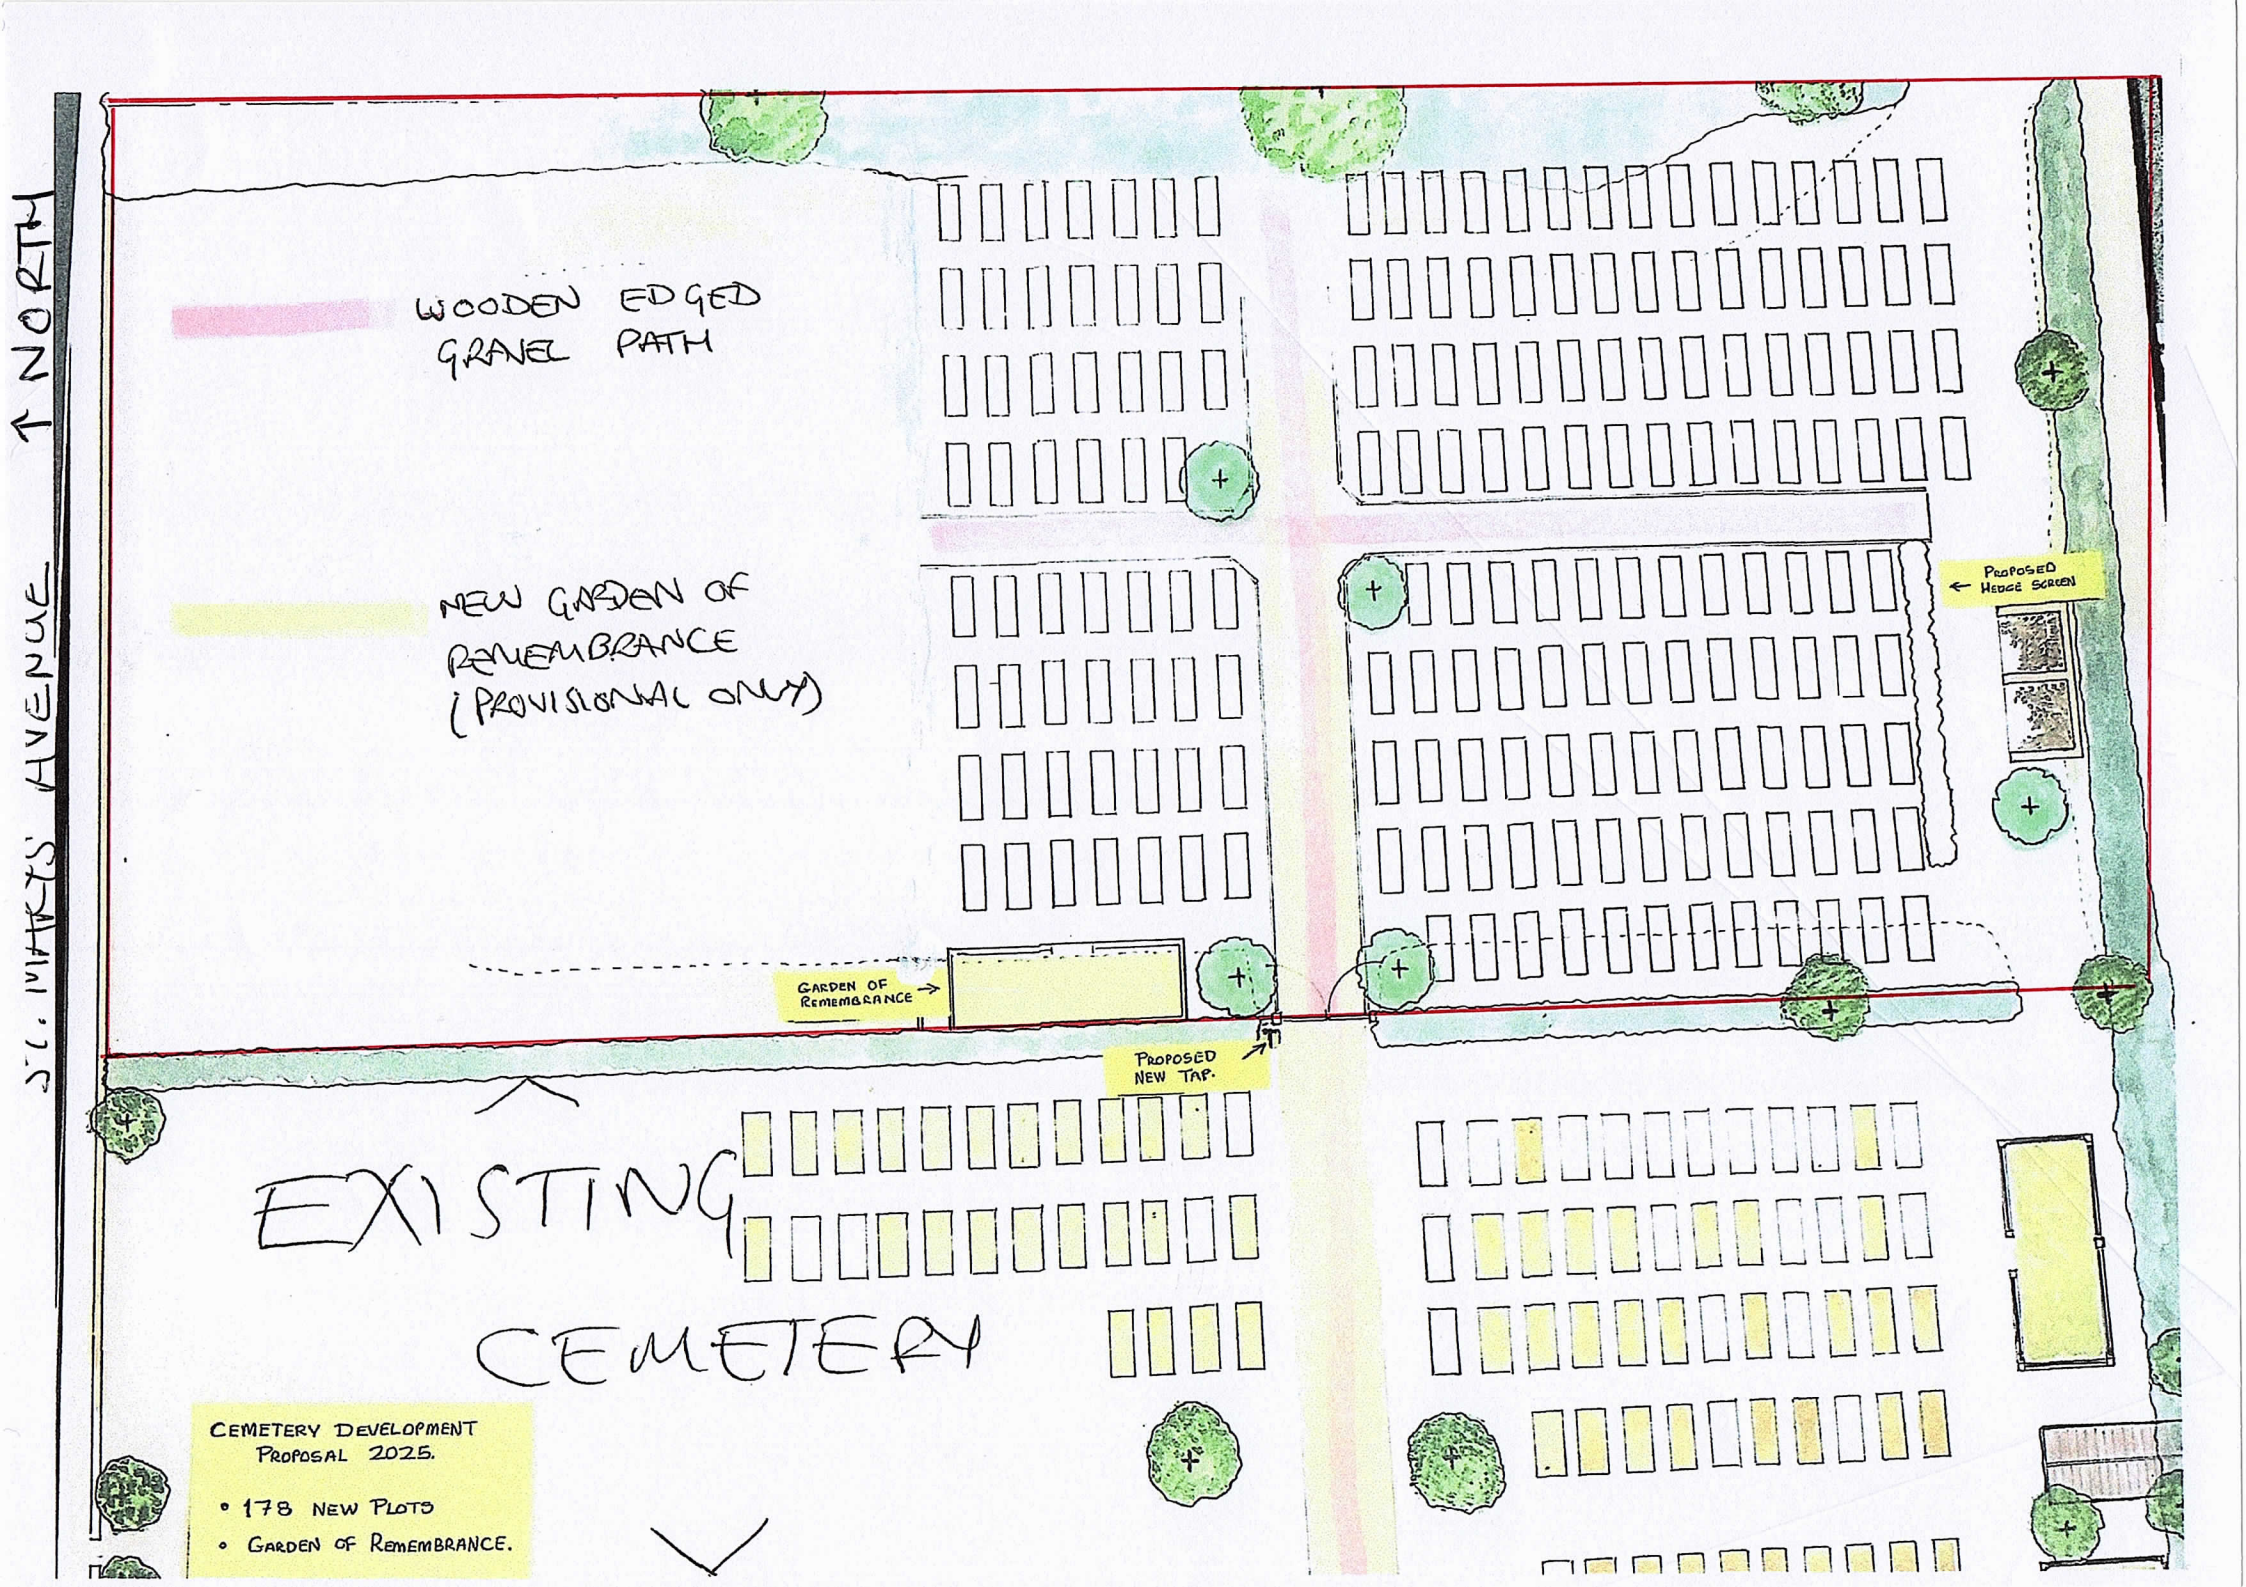

↑ NORTH
ST. MARYS AVENUE
WOODEN EDGED GRAVEL PATH
NEW GARDEN OF REMEMBRANCE (PROVISIONAL ONLY)
GARDEN OF REMEMBRANCE
PROPOSED NEW TAP.
PROPOSED HEDGE SCREEN
EXISTING CEMETERY
CEMETERY DEVELOPMENT PROPOSAL 2025.
• 178 NEW PLOTS
• GARDEN OF REMEMBRANCE.