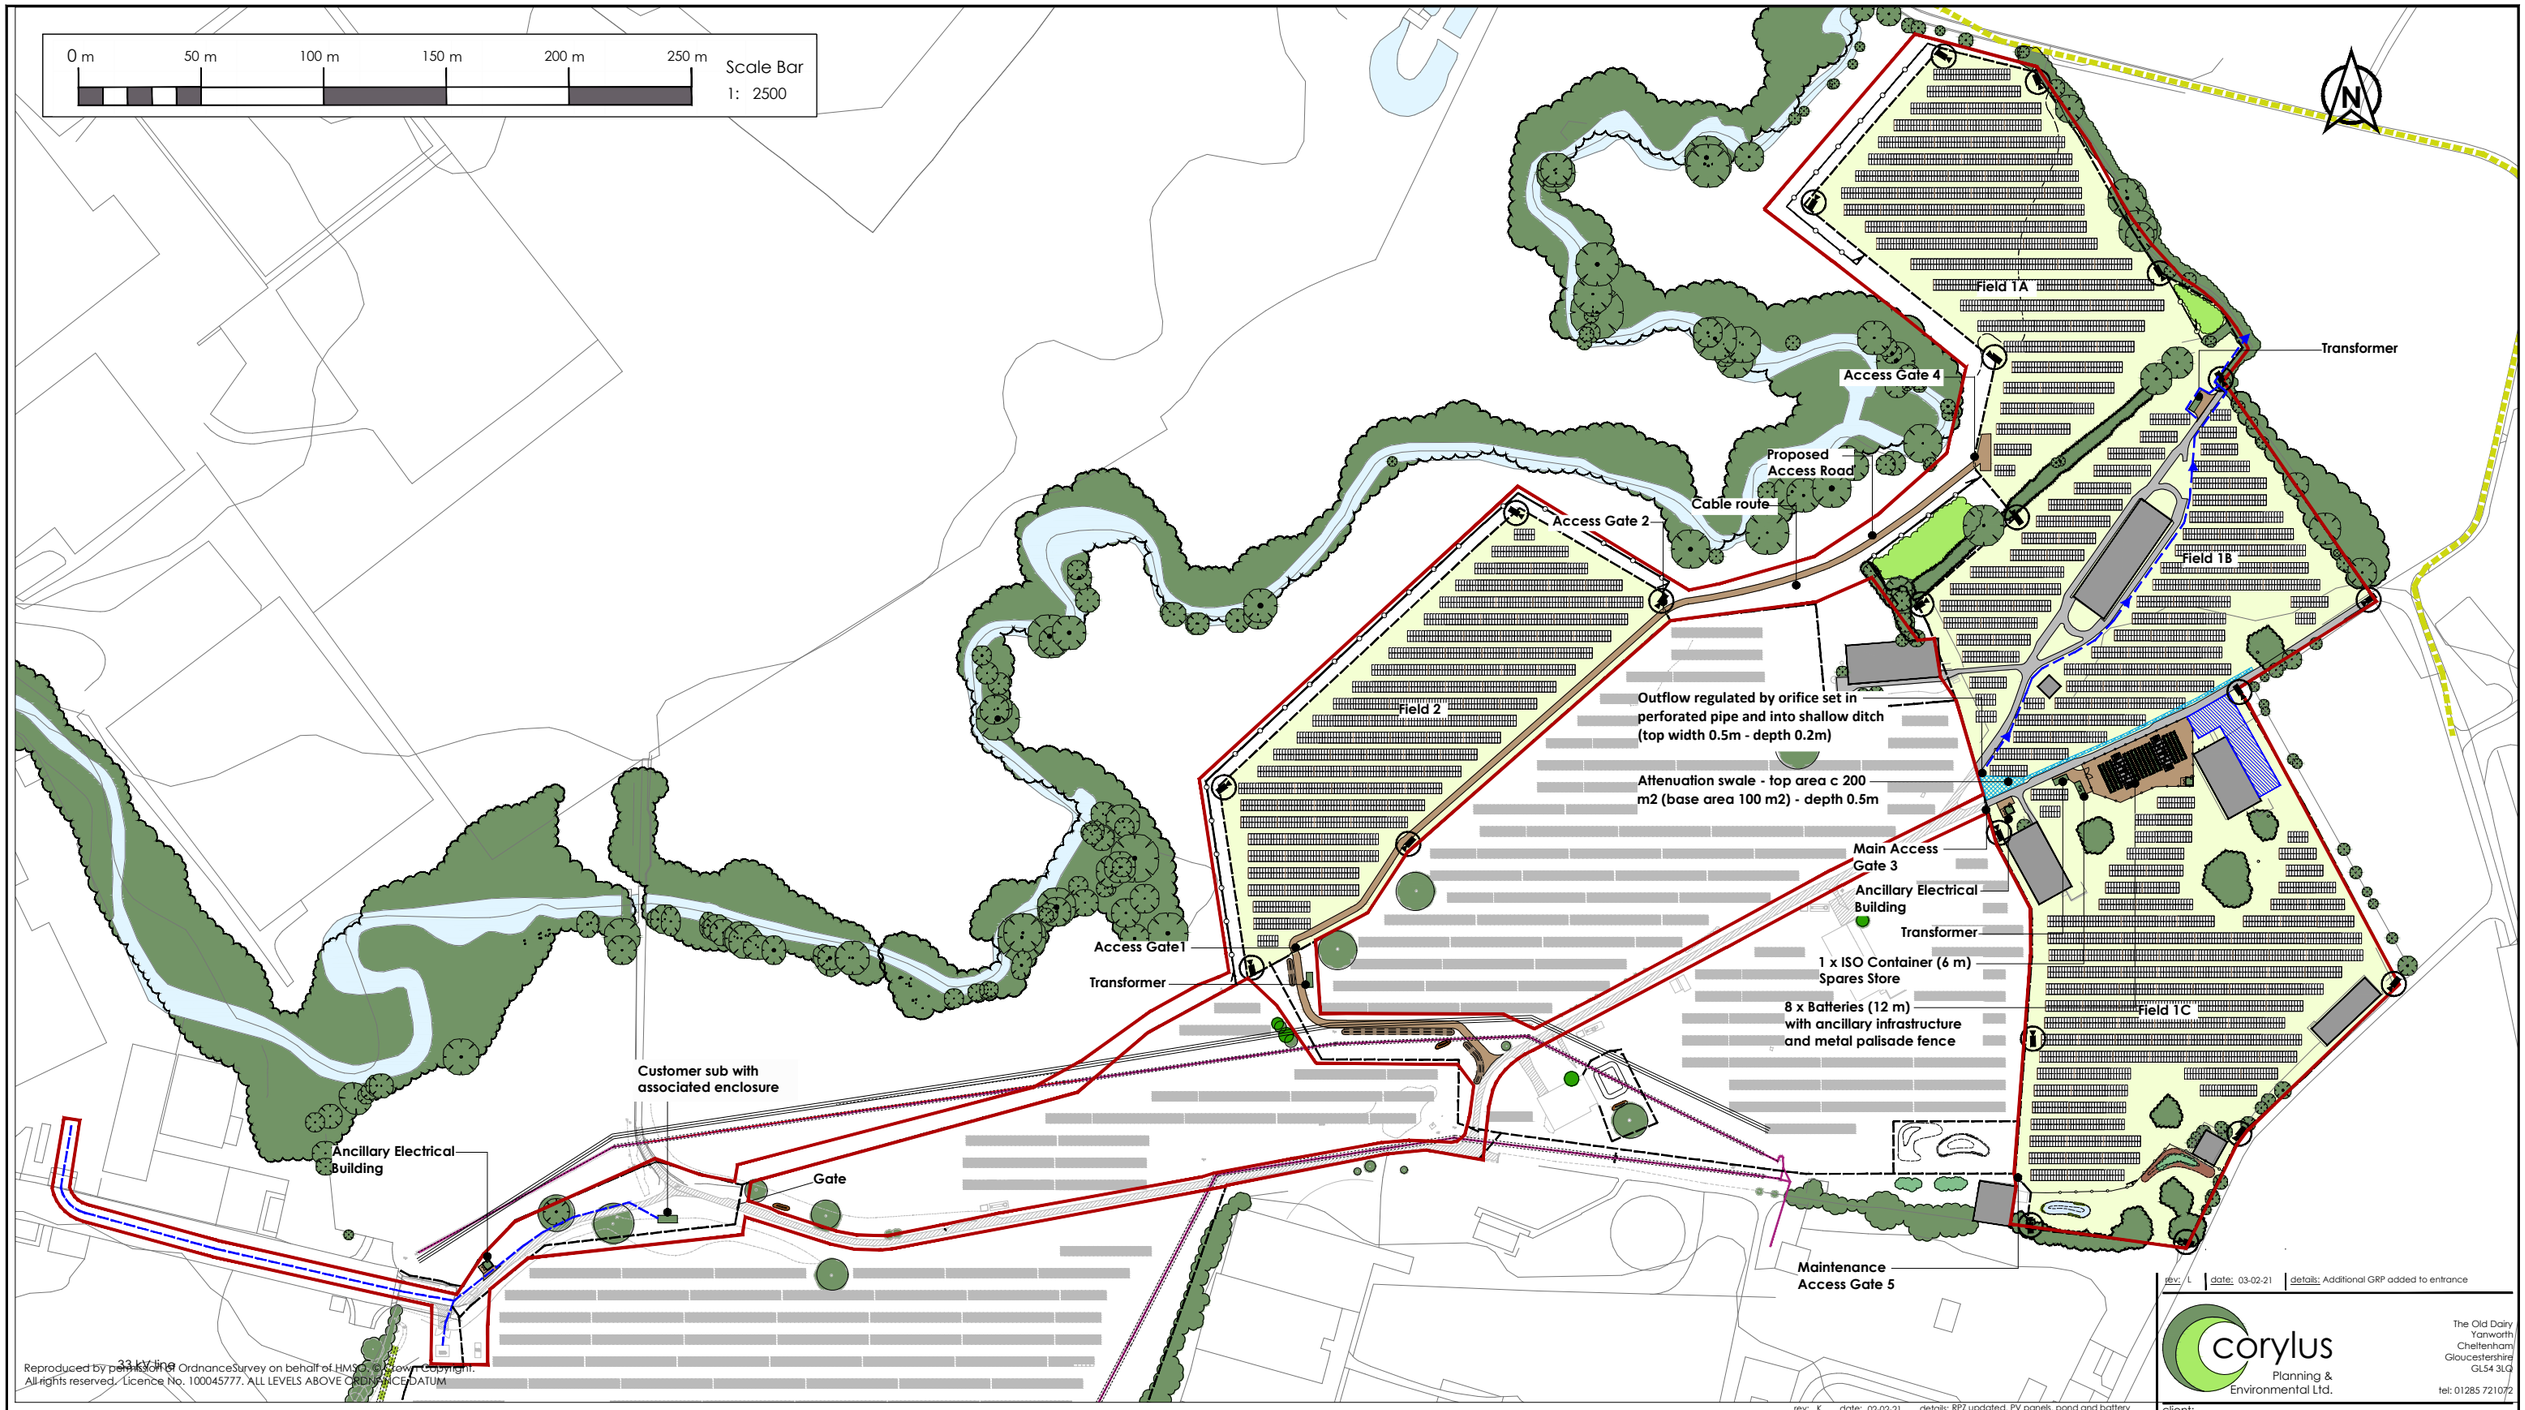


Reproduced by permission of OrdnanceSurvey on behalf of HMSO. © Crown Copyright.
All rights reserved. Licence No. 100045777. ALL LEVELS ABOVE ORDNANCE DATUM

Key:

- Planning Application Boundary
- Soil Storage area
- Existing Building
- Cable route
- Shallow ditch
- Soil Bund
- Exising Hedgerow
- Proposed Planting
- Public Right of Way
- Deer fencing
- CCTV
- Attenuation Swale
- Battery store
- Proposed Access Road
- Existing site roads
- Palisade fence

rev:	date:	details:
K	02-02-21	RPZ updated, PV panels, pond and battery store updated.
J	28-01-21	Battery store and access + transform / ISO container relocated. Pond and cable route adjusted.
i	19-01-21	(JLB)Annotations removed, customer control updated.
H	16-12-20	(JLB)Tables changed to 2 x portrait arrangement
G	26-11-20	(JLB) Services removed, swales added & other updates
F	12-11-20	(JLB) Red line, cable & planting updated
E	12-11-20	(JLB) Red line, Road & Layout updated
D	19-10-20	(JLB) Red line and Eco enhancements added
C	12-10-20	(JLB) Road alignment adjusted
B	02-10-20	(JLB) Substation moved away from gas main
A	15-09-20	(JLB)Layout Amended

rev: L | date: 03-02-21 | details: Additional GRP added to entrance

corylus
Planning & Environmental Ltd.
The Old Dairy
Yanworth
Cheltenham
Gloucestershire
GL54 3LQ
tel: 01285 721072

client:
Novus R S Ltd

project:
Solar Park to the north of Maelor Gasworks

title:
Design Layout

scale:	date:	drawn by :	checked by:	size:
1:2500	06/08/20	JLB		A3

Project ref :	dwg no:	rev:
258	WR-EX-258-06-1	L