
The content of this drawing is subject to the provision of the Copyright Act 1956.
Work to figured dimensions only. Site dimensions are to be checked before work is started.
Any discrepancy whatsoever between any information contained on this drawing and any other document or drawing must be drawn to the attention of the Architect by the contractor before the work is executed.
IF IN DOUBT ASK IMMEDIATELY.

Rob Evans : 07695723342
Aidan Grehan : 07766220501
www.instagram.com/example_architects
info@example-architects.com
https://example-architects.com

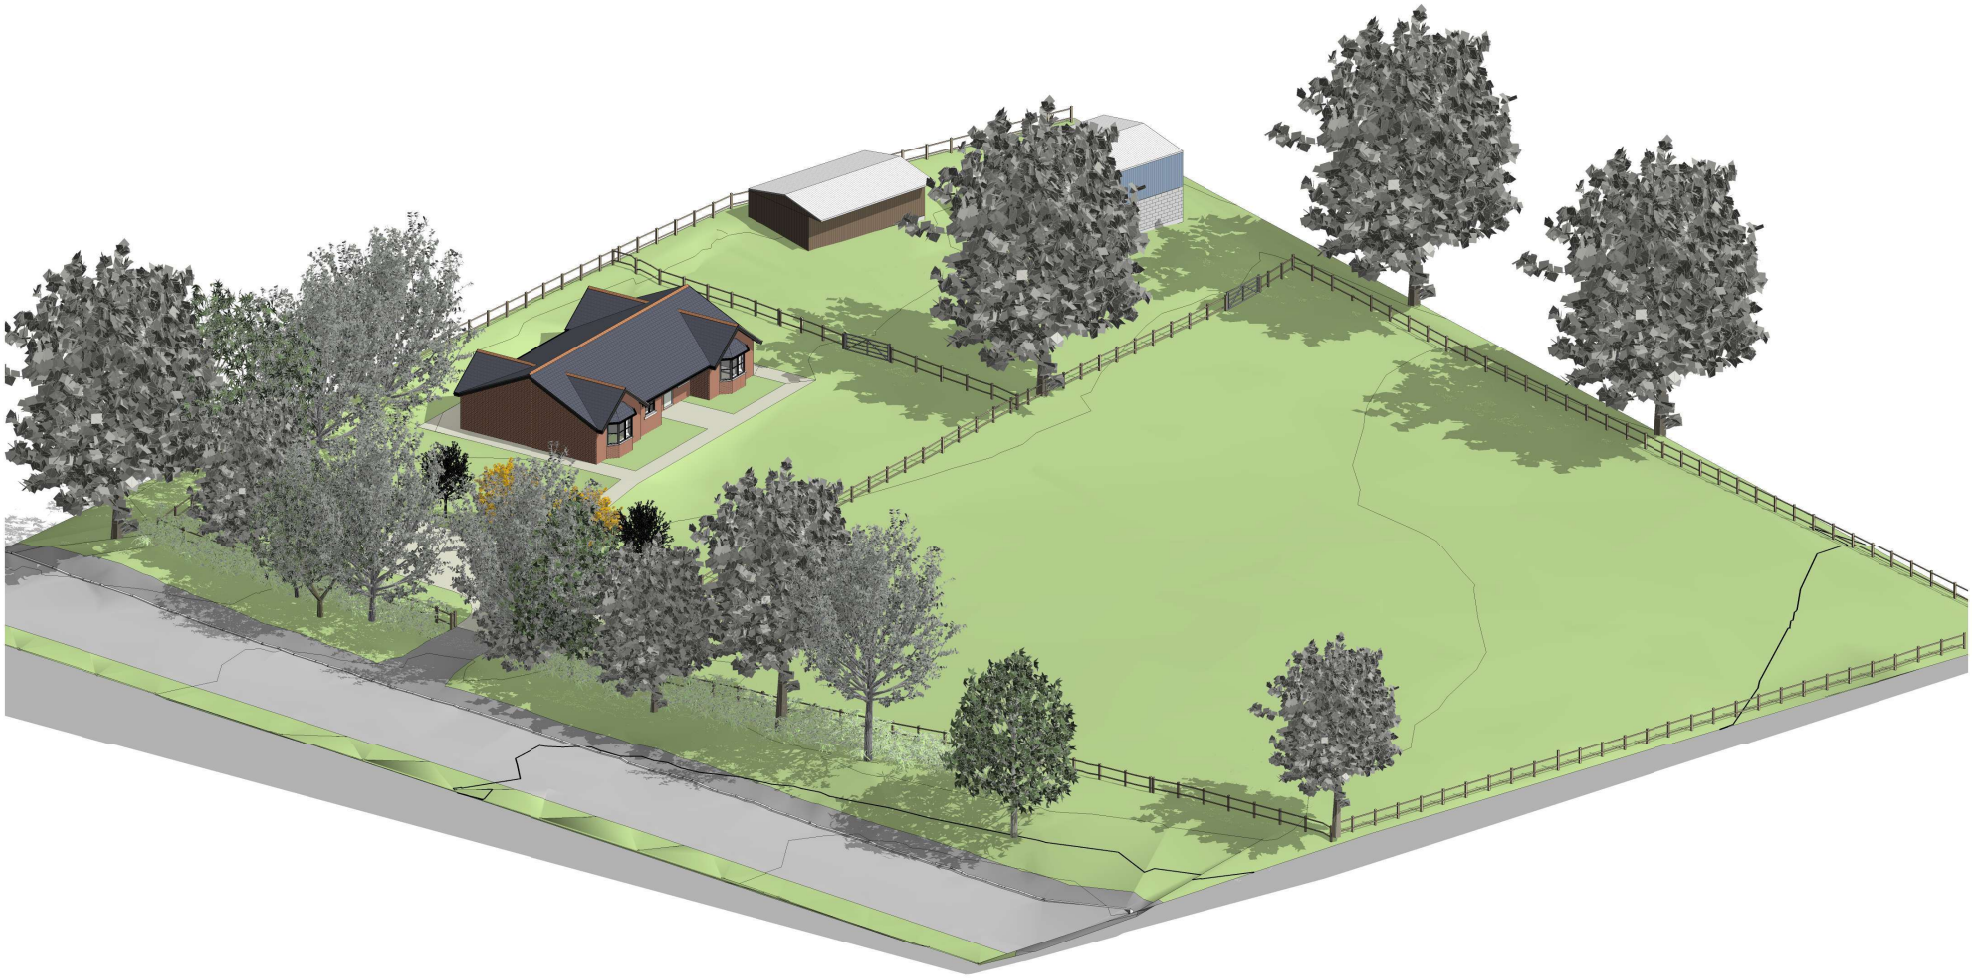

1 **3D Aerial View as Proposed (with existing trees)**

CLIENT	PROJECT	TITLE	SCALE (@ A1)	DATE	JOB NO.	DRAWING NUMBER	AUTHOR	REV
Gloria Beglin	Cae Dewi Sant, Caego, Wrexham. LL11 2BH.	3D Aerial View as Proposed (Existing Trees)	As Noted	June'25	EG108	108-405	RSE	P1

E+G example architects