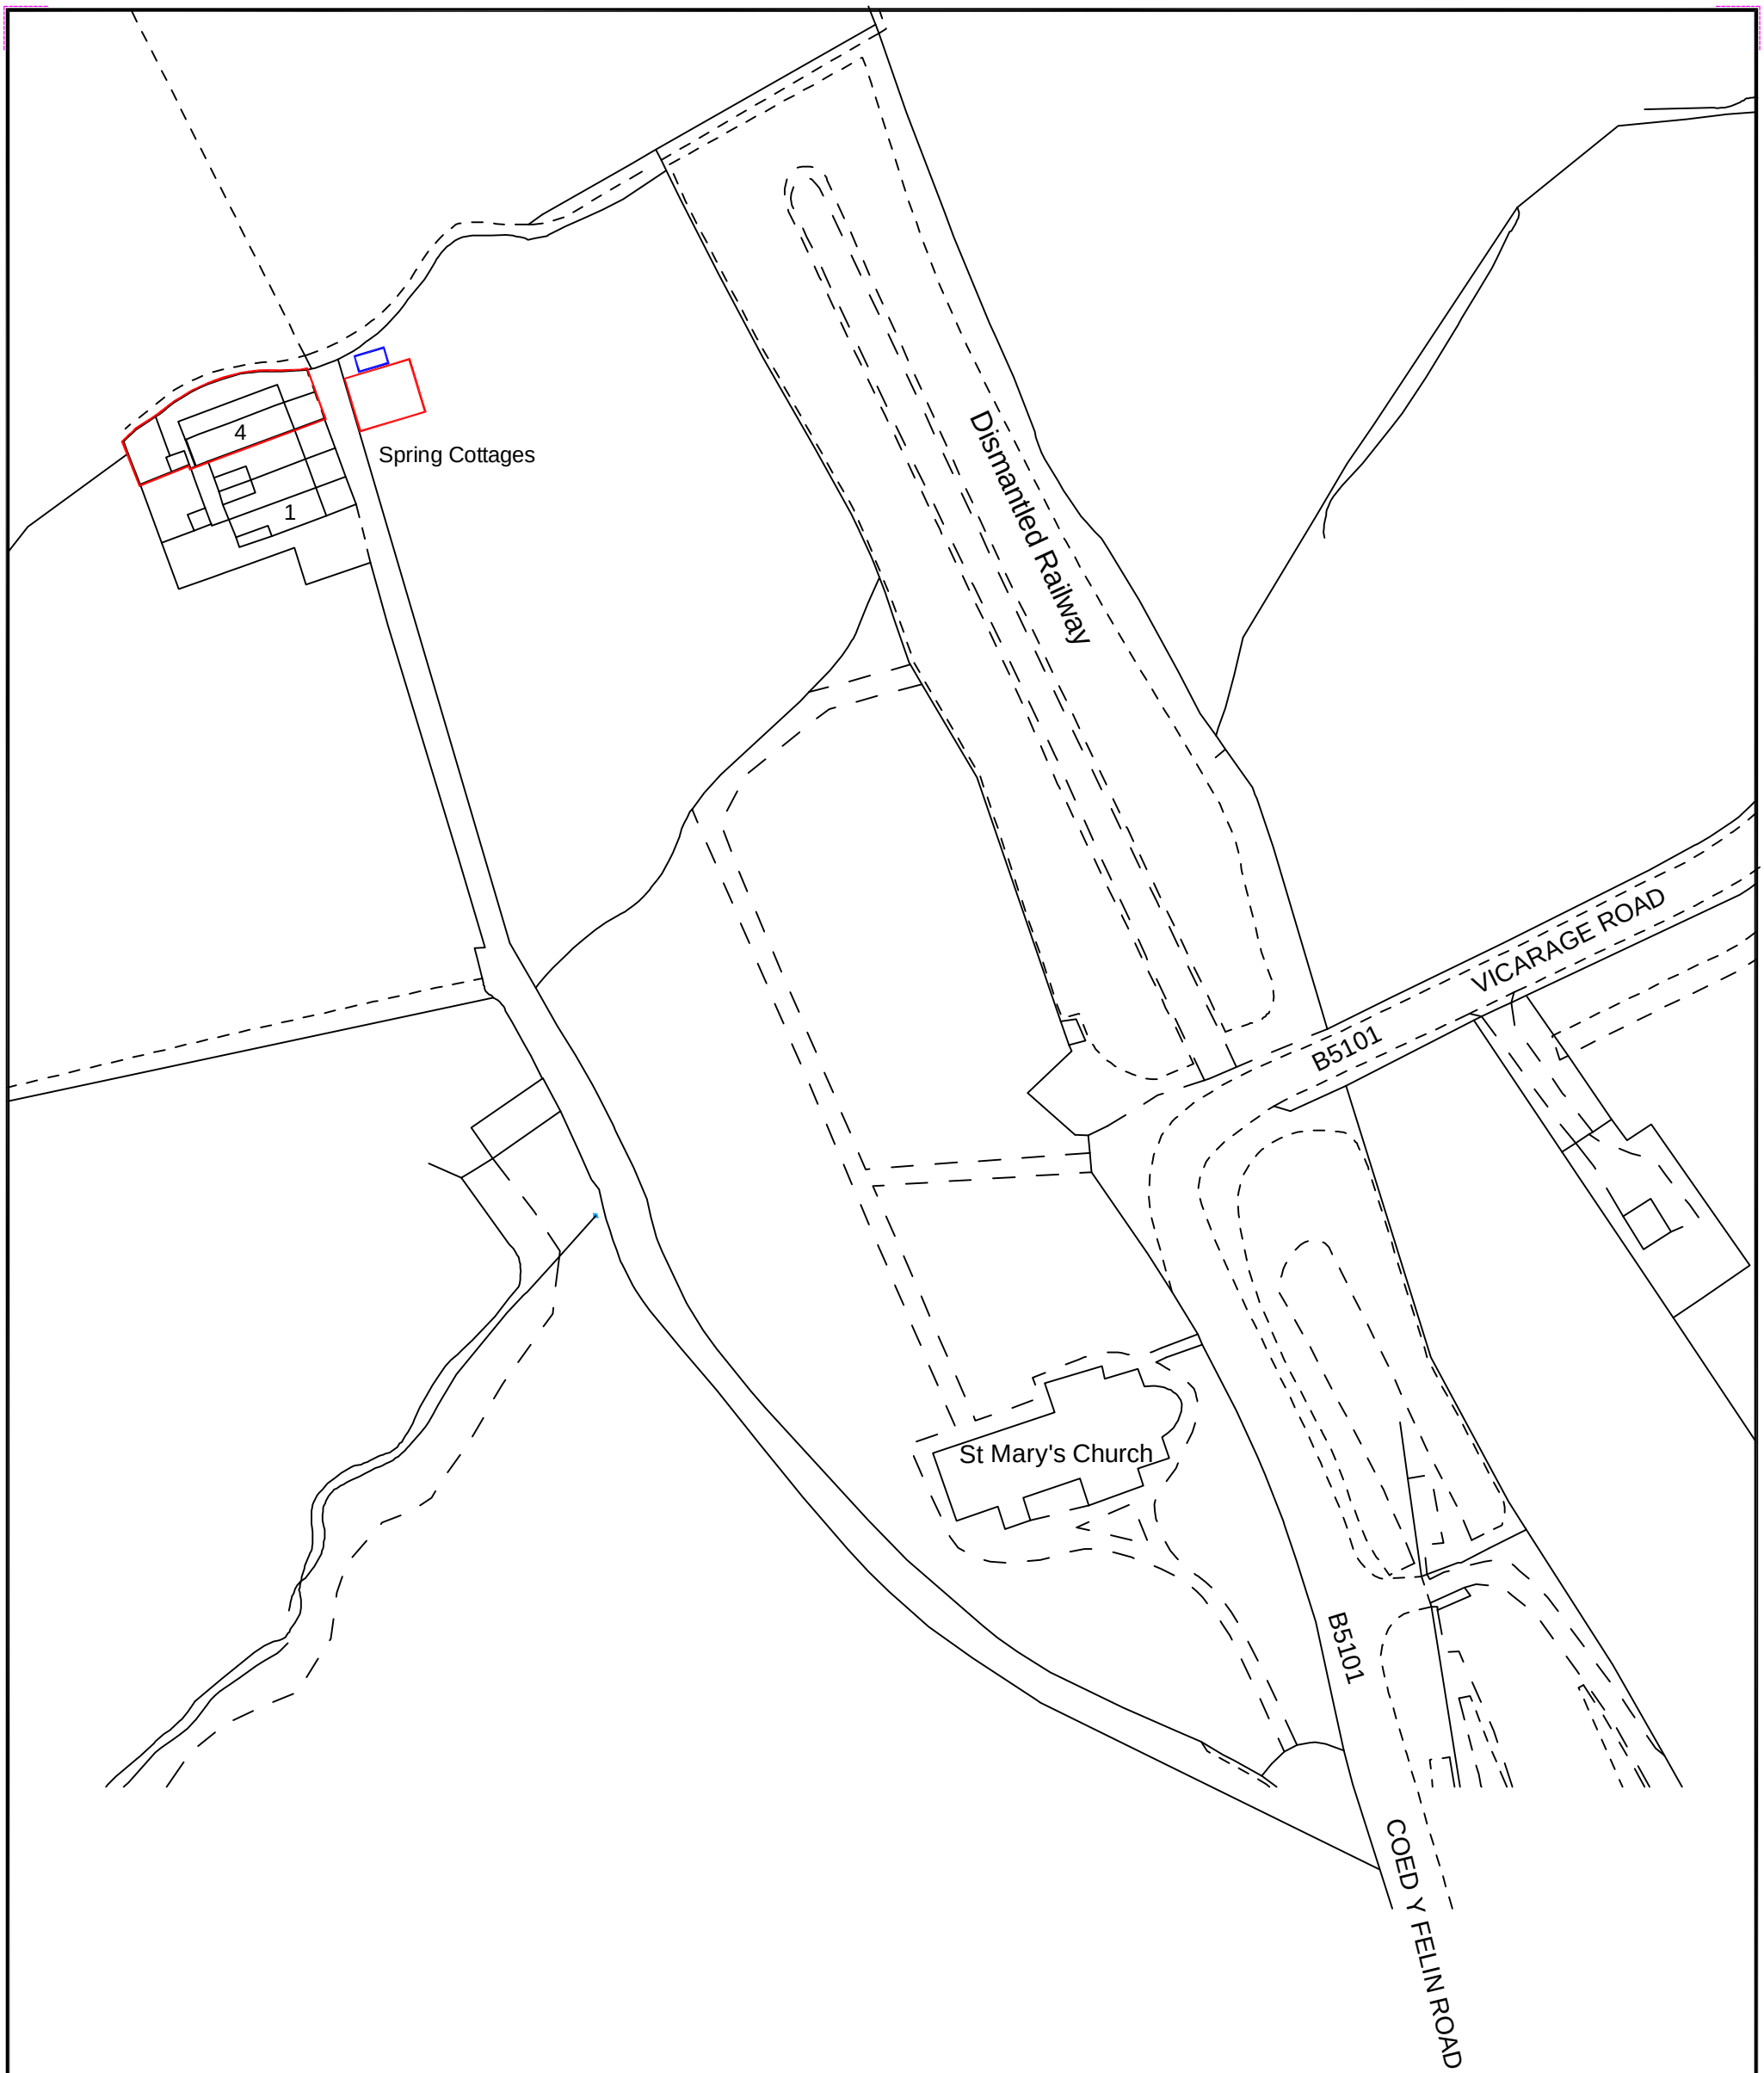


Bingham Rawlings Partnership Limited
Consulting Civil & Structural Engineers
Jones Suite
2 Grosvenor Road
Wrexham
LL11 1BU
Telephone (01978) 353522
e-mail : consult@brp2000.co.uk

© Bingham Rawlings Partnership Limited 2025

Project Title	No.4 SPRING COTTAGES BRYMBO LL115DW
Drawing Title	SITE LOCATION PLAN
Scale	1:1250 @ A3
Drawn	KMJ
Date	SEPT 2025
Checked	
Project | Dwg No.	39025W-0003
Rev	A