


Elevation A



Elevation B

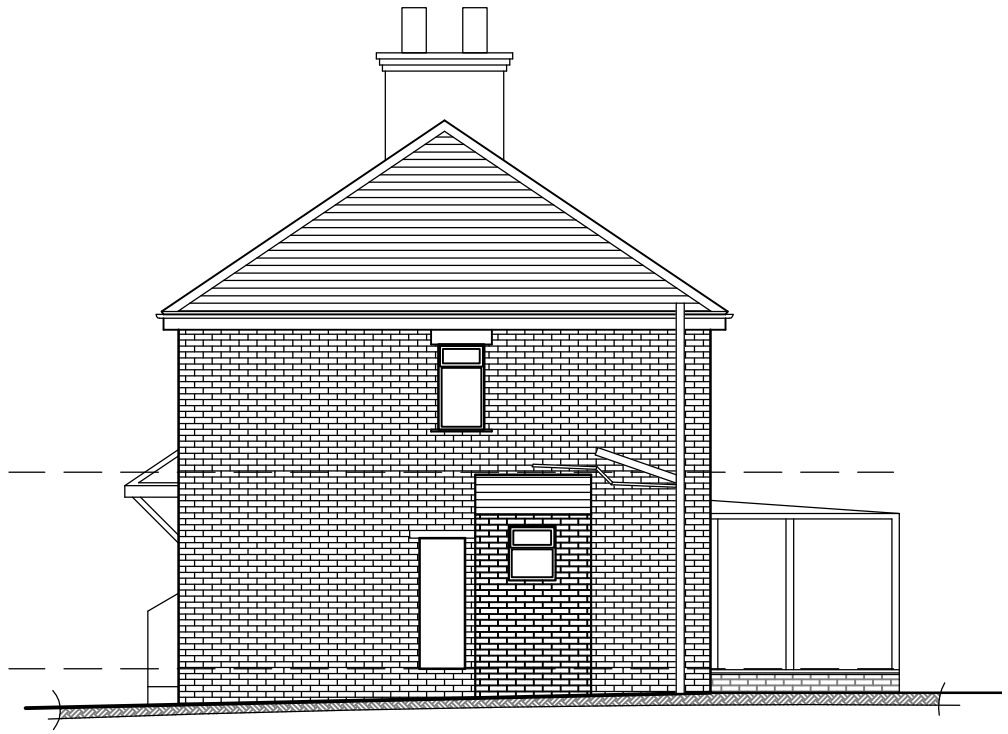

Elevation C

The Contractor must check all dimensions on site before commencing setting out works. Any discrepancies are to be reported immediately.

DO NOT PROCEED IN THE EVENT OF A DISCREPANCY.

For planning application use only

PLANNING DRAWING

- 10/10/2025
Drawing Revisions

Project

16 Maes Madoc
Acrefair
LL14 3HT

Drawing Title

Elevations
As Existing

Drawing Number	Revision
25-22-PL03	-

Scale 1:100 @ A3

Date Oct 25

-
COPYRIGHT RESERVED