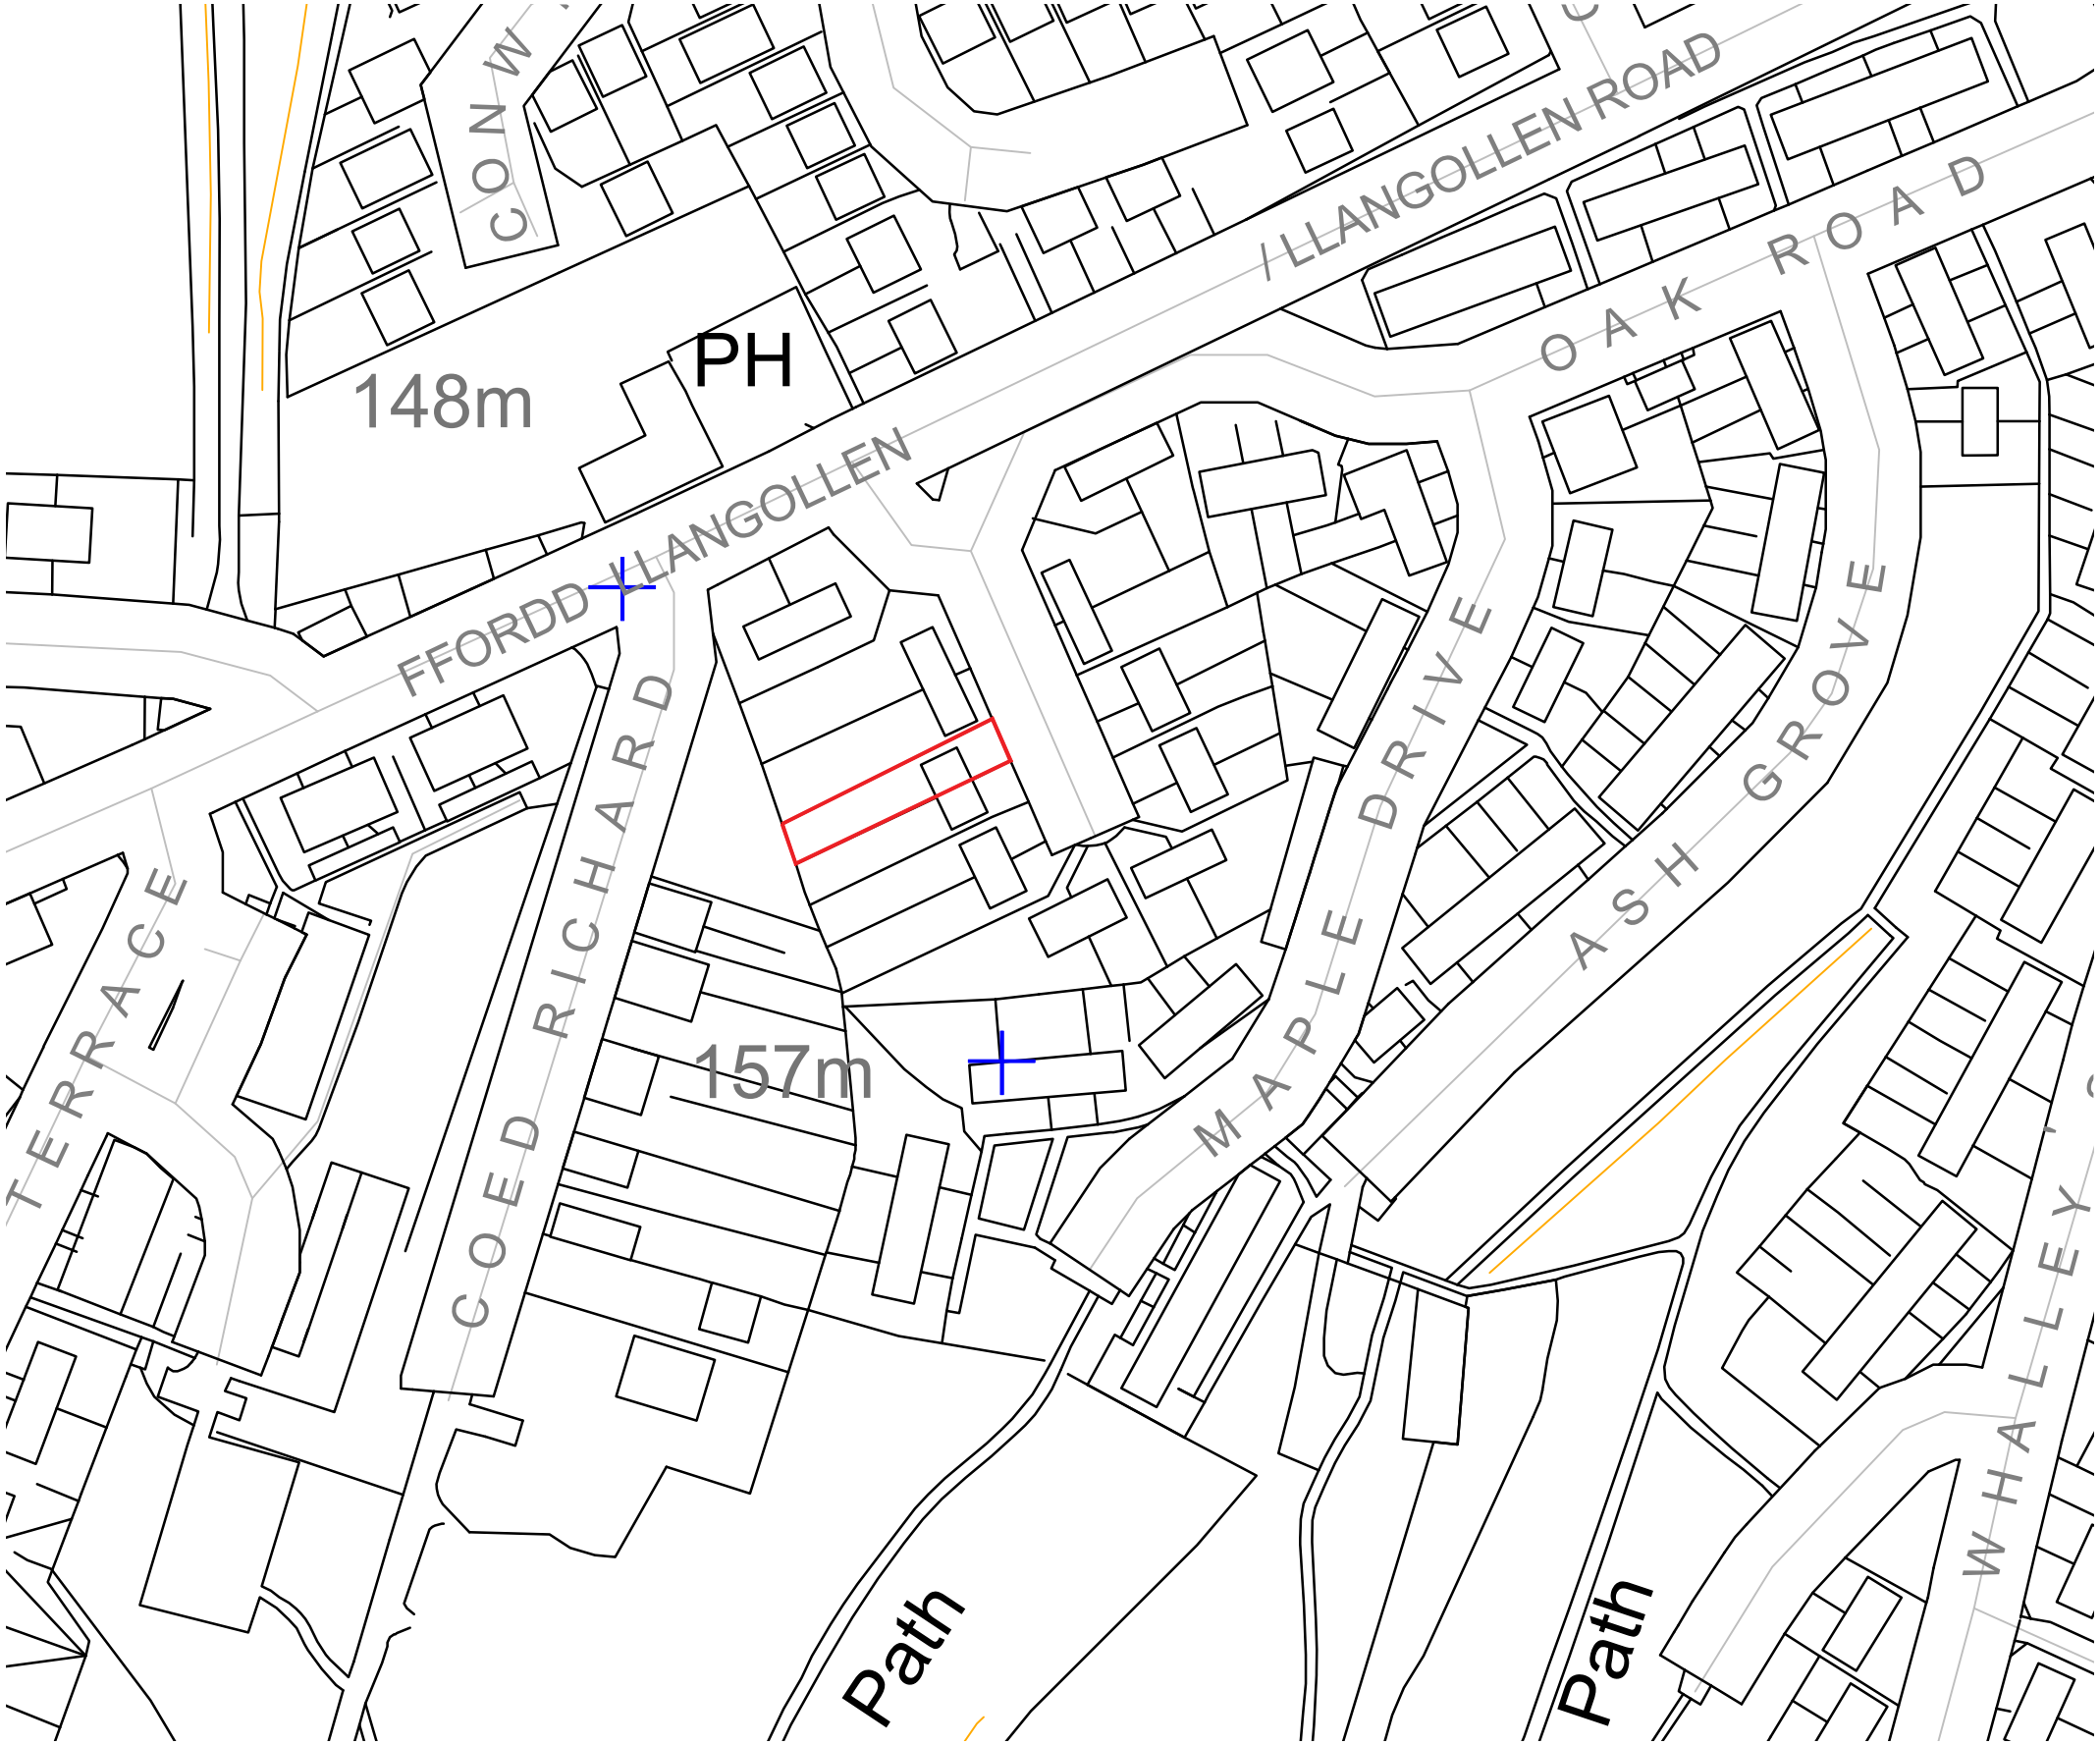


NORTH

The Contractor must check all dimensions on site before commencing setting out works. Any discrepancies are to be reported immediately.

DO NOT PROCEED IN THE EVENT OF A DISCREPANCY.

For planning application use only

PLANNING DRAWING

- 10/10/2025
Drawing Revisions

Project

16 Maes Madoc
Acrefair
LL14 3HT

Drawing Title

Location Plan

Drawing Number	Revision
25-22-PL04	-

Scale	Date
1:1250 @ A3	Oct 25

- COPYRIGHT RESERVED