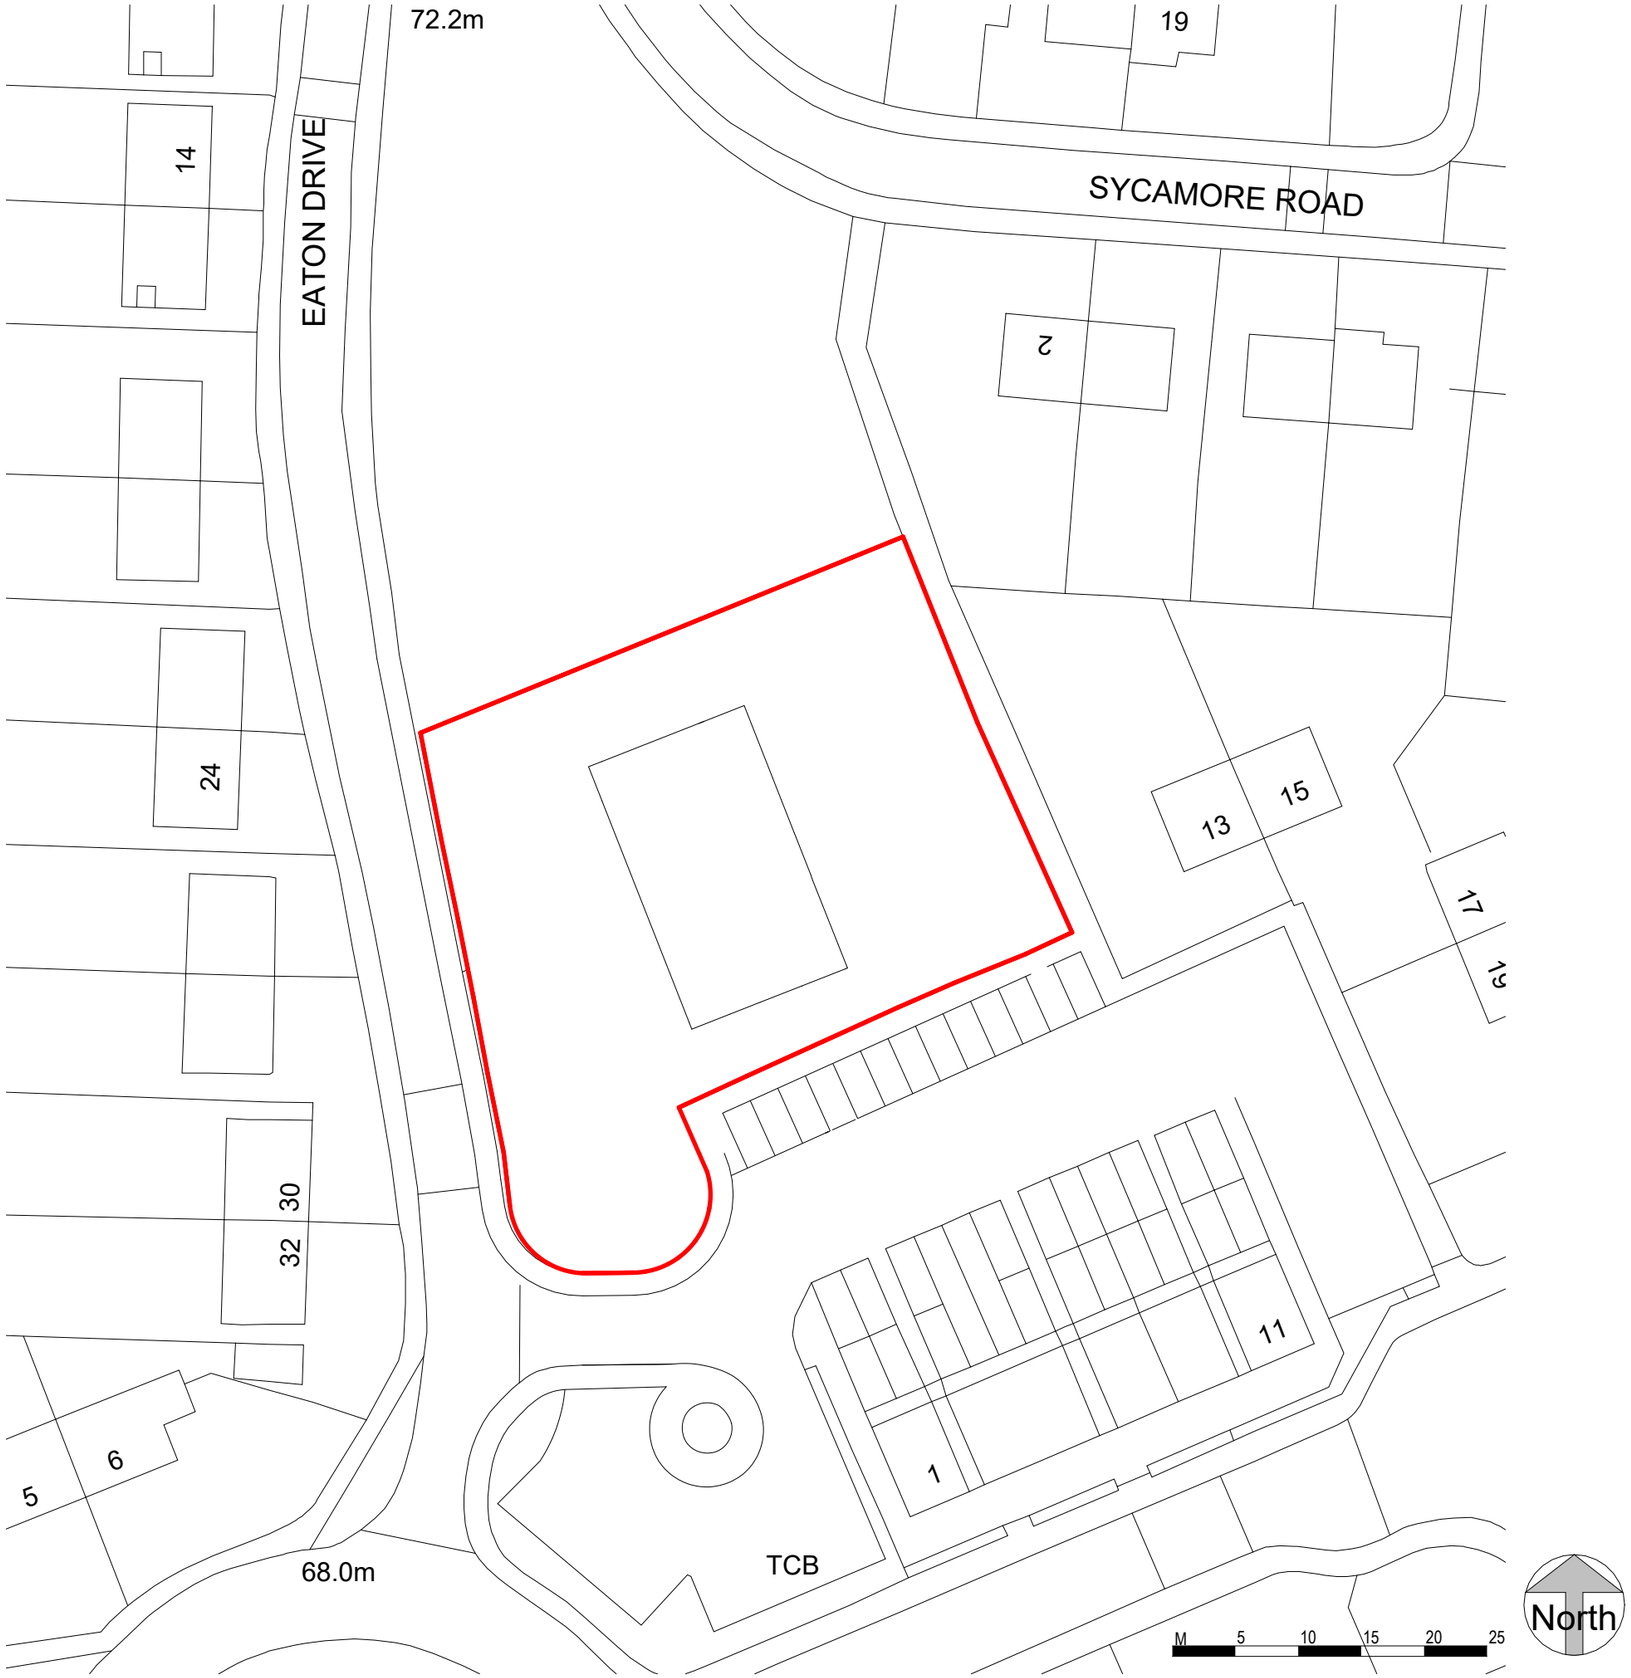


General Notes

1. Contractor to verify all dimensions and check level datums on site
2. All of the designs are the sole property of TACP Architects Ltd and may not be used without their written agreement
3. All prints, specifications and their copyright are the property of TACP Architects Ltd
4. Do not scale off drawings
5. All dimensions shall be checked on site before commencment of shop drawings, manufacture and all discrepencies must be reported to TACP Architects Ltd

Revisions

Rev	Date	Description	By	Check
C01	27.09.24	Issued for construction	SA	KA

Consultants

Client

Castlemead Group

Project Title

Eaton Drive, Wrexham

Drawing Title

Location Plan

Scale	Date	Drawn By	Checked By	Office
1 : 500@A3	28/08/20	KA	MG	Wrexham

Job Number	Project•Originator•Zone•Level•Type•Role•Number	Revision
21033	EDW-TACP-PS-XX-DR-A-7000	C01

TACP Architects Ltd
Pembroke House
Ellice Way, Wrexham Technology Park,
Wrexham, LL13 7YT
01978 291161

admin@tacparchitects.co.uk
www.tacparchitects.co.uk

TACP Architects Ltd

Architecture ● Interior Design ● Healthcare Planning ● Conservation ● Masterplanning ● Sustainable Design