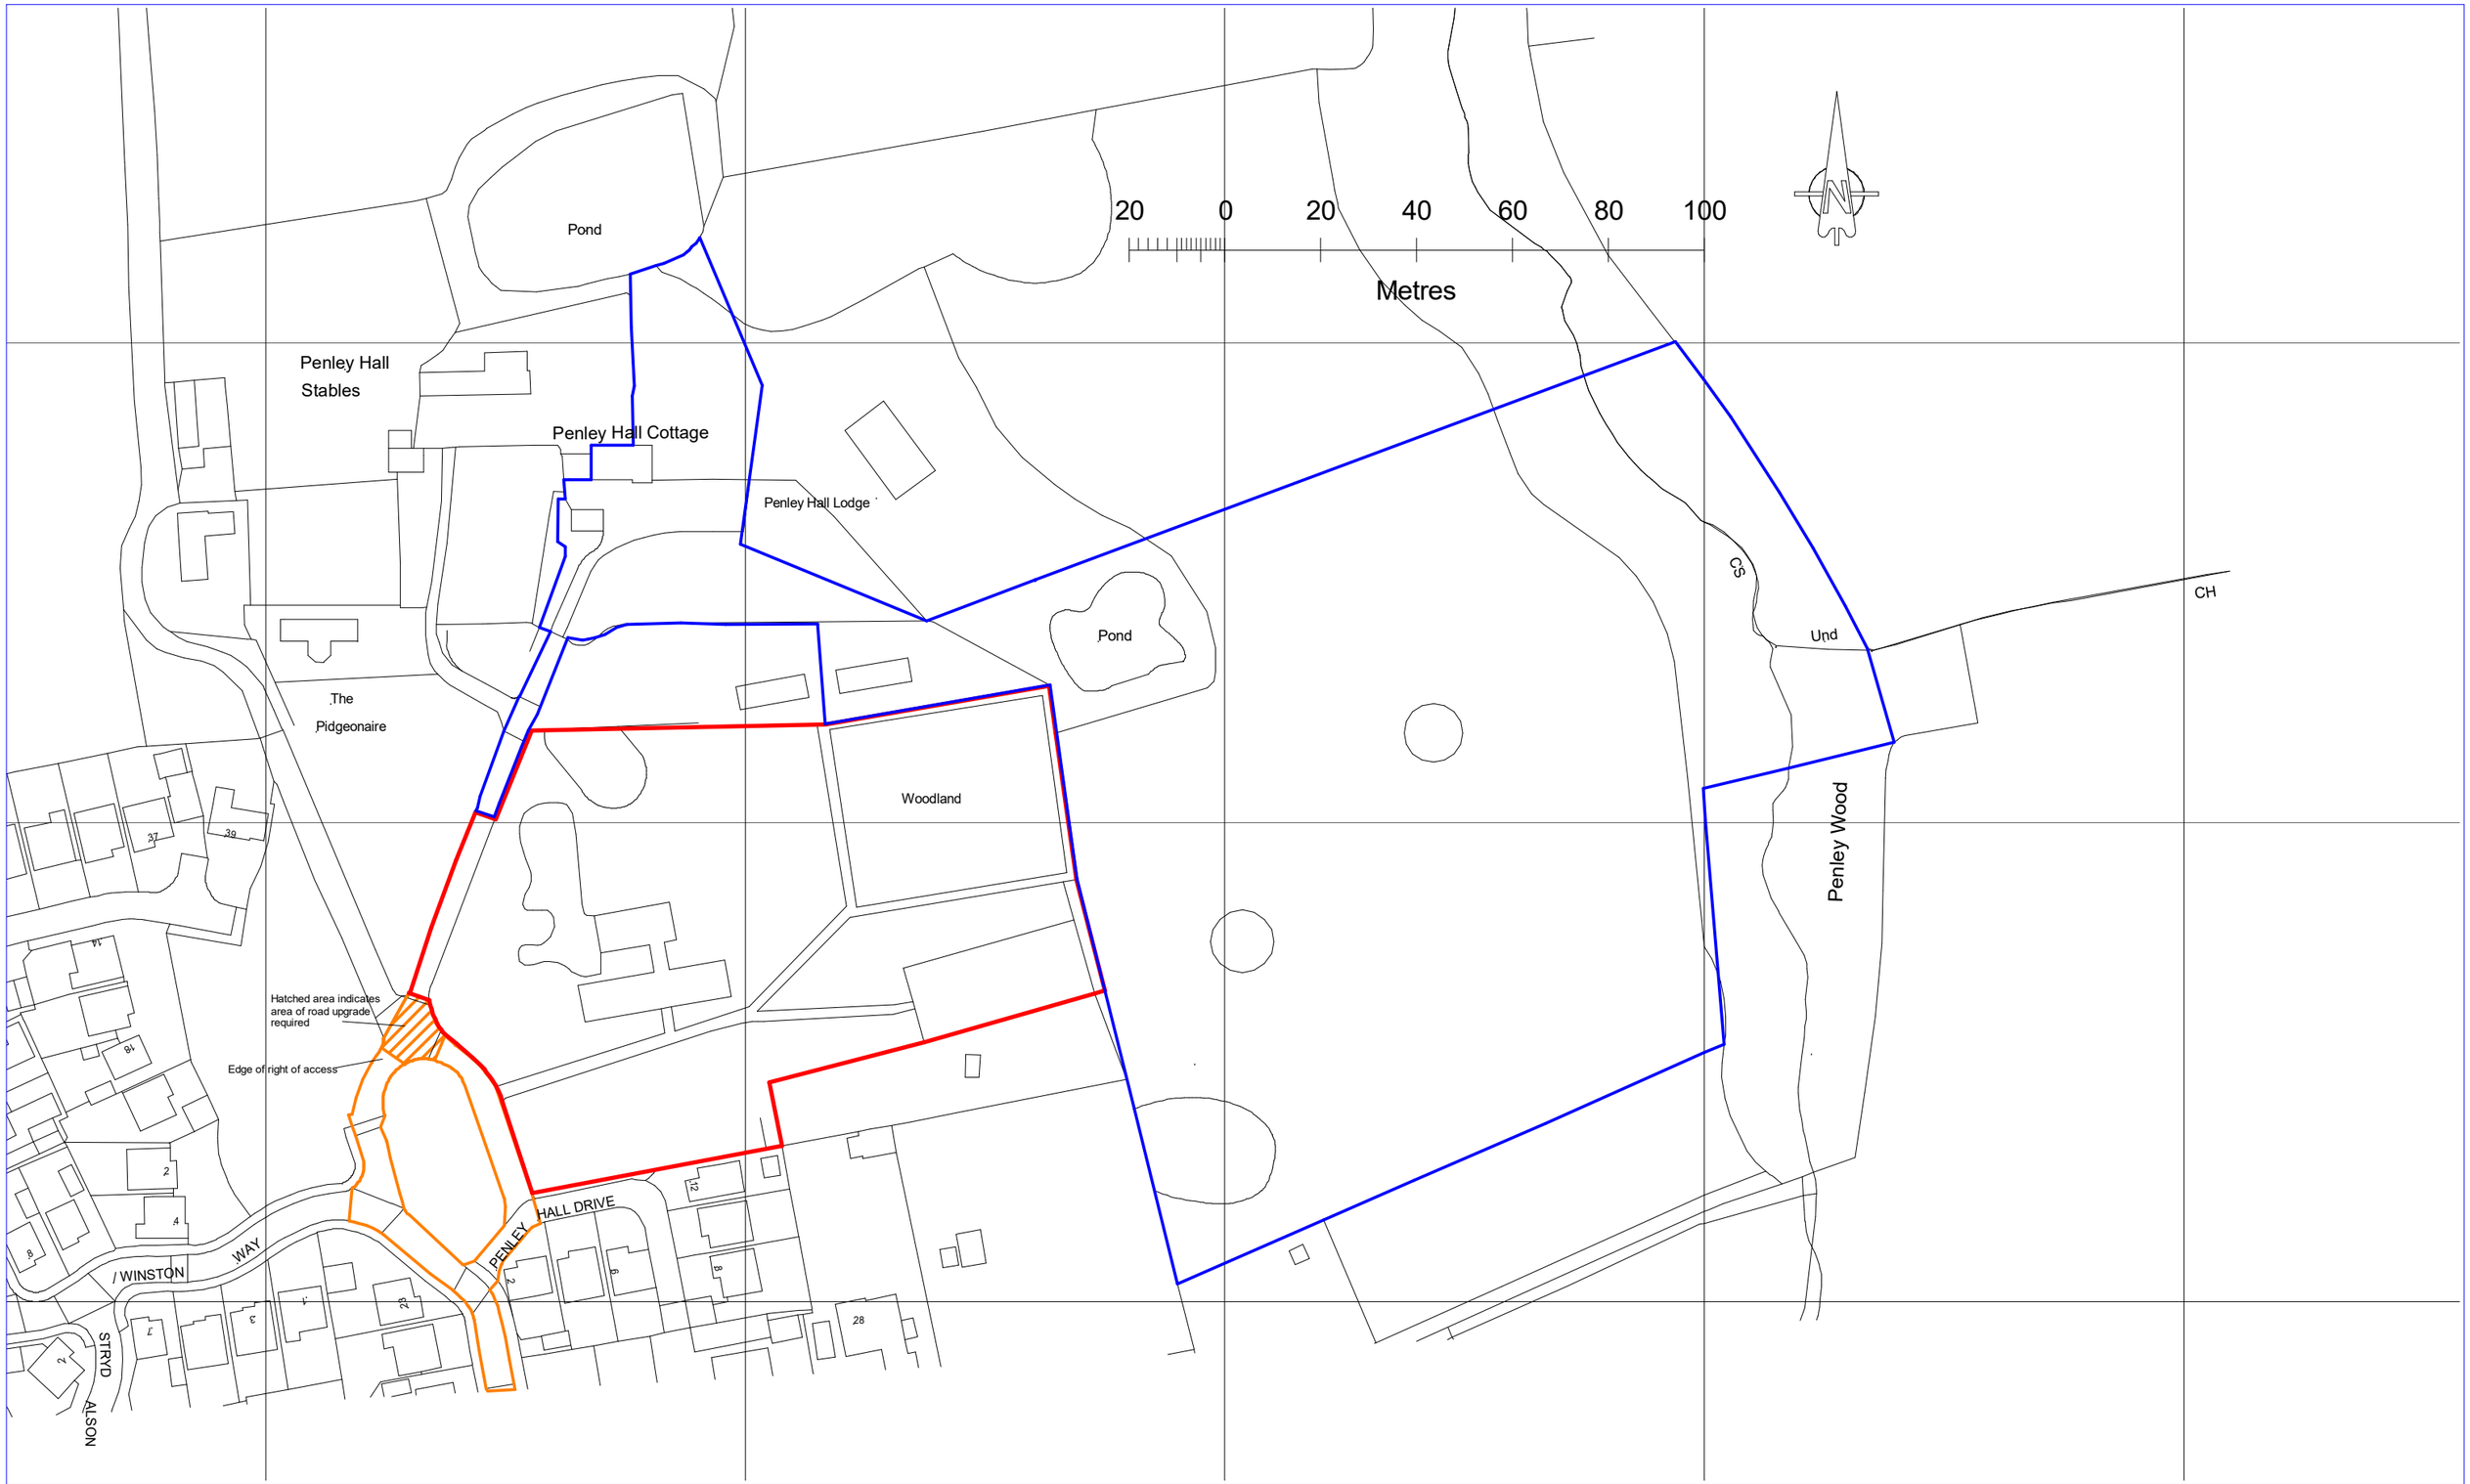



# Cheshire Surveys Ltd.

Measuring the world around us

Unit 2, Barrowmore Enterprise Estate, Gt Barrow, Chester CH3 7JS
Email : info@cheshiresurveys.co.uk Tel: 01829 741859 / Mob: 077 7474 1397

| Client | Cntrct | N4ce | Mdl | Sheet | Rev. | Date: 19/11/2024 |
|---|---|---|---|---|---|---|
| P0494 | 4039 | 02 | 01 | 15 | * | Scale: 1:1250 @A3 |

Client: Mr K Barker & Mrs T Wilson

Location

Adjoining land in same ownership

Description: Location Plan

Location: Land at Penley Hall Drive. Penley, Wrexham, LL13 0LU

Notes:
Drawing Contains OS data. 169 Crown Copyright
& database rights 2024 100019980 (12 month licence)