Appendix A

Rhosddu Community Centre, Price's Lane,
Wrexham LL11 2NB

Tree Constraints Plan
Showing all trees, crown dimensions, tree categories and root protection areas (RPAs)

SCALE :	DATE :
1 : 500 @ A3	04/08/2025

David Bailey Old Oak Tree Care 01630 673216
07813 808174 oldoaktree@talktalk.net

©2025 Old Oak Tree Care
This plan is to be reproduced in colour
B+W copies will not contain all information

Plan reference:
PC25/783/TCP


Legend

Crown Spread

Root Protection Area

Category 'A' | Category 'B' | Category 'C' | Category 'U'

0 — 40m

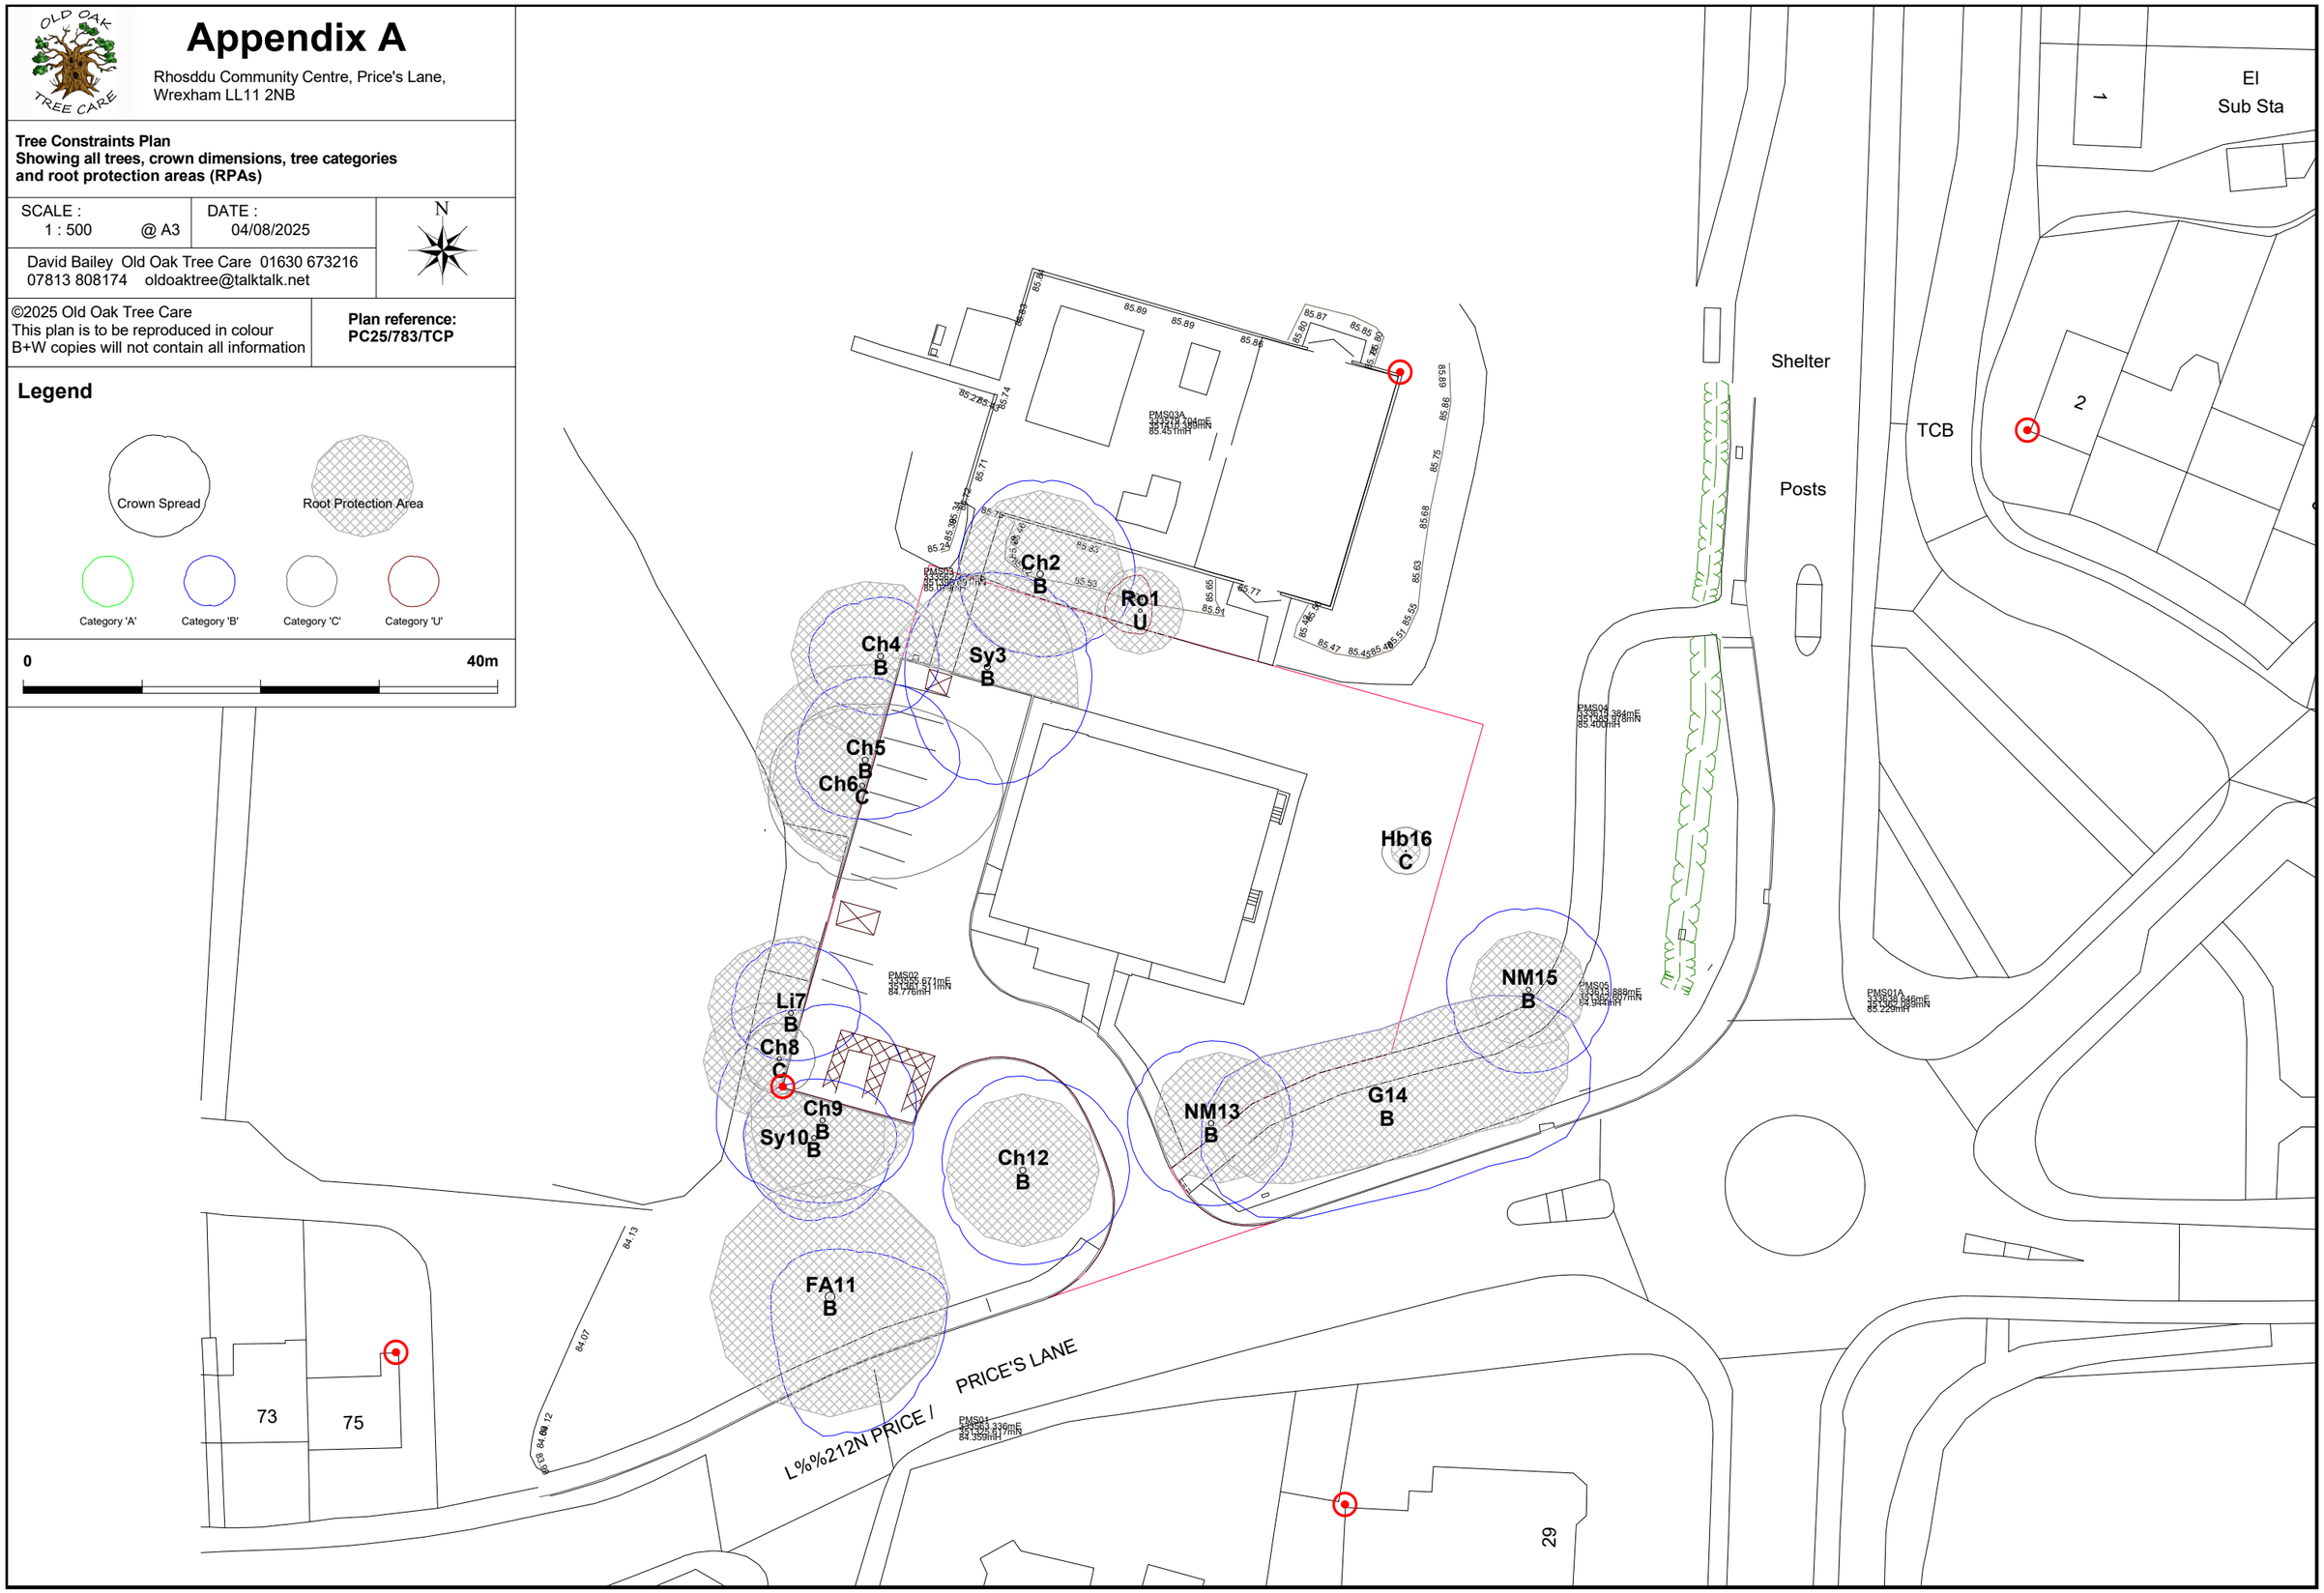

Appendix B

Rhosddu Community Centre, Price's Lane,
Wrexham LL11 2NB

Tree Protection Plan
Showing all retained trees, crown dimensions, tree categories, RPAs and protective fencing

SCALE : 1 : 500 @ A3

DATE : 04/08/2025

David Bailey Old Oak Tree Care 01630 673216
07813 808174 oldoaktree@talktalk.net

©2025Old Oak Tree Care
This plan is to be reproduced in colour
B+W copies will not contain all information

Plan reference: PC25/783/TPP

Legend

Protective fencing

Minimum fence distance

Crown Spread

Root Protection Area

Category 'A' Category 'B' Category 'C' Category 'U'

0 40m

Recreation Ground

Ch2 B
Ro1 U
Ch4 B
Sy3 B
Ch5 B
Ch6 C
Li7 B
Ch8 C
Ch9 B
Sy10 B
Ch12 B
FA11 B
NM13 B
G14 B
NM15 B
3.5m
9m
7m
7m
5.5m
6.5m
Fence to edge of drive

Shelter
Posts
TCB
El Sub Sta
1
2

73
75

L%%212N PRICE / PRICE'S LANE