
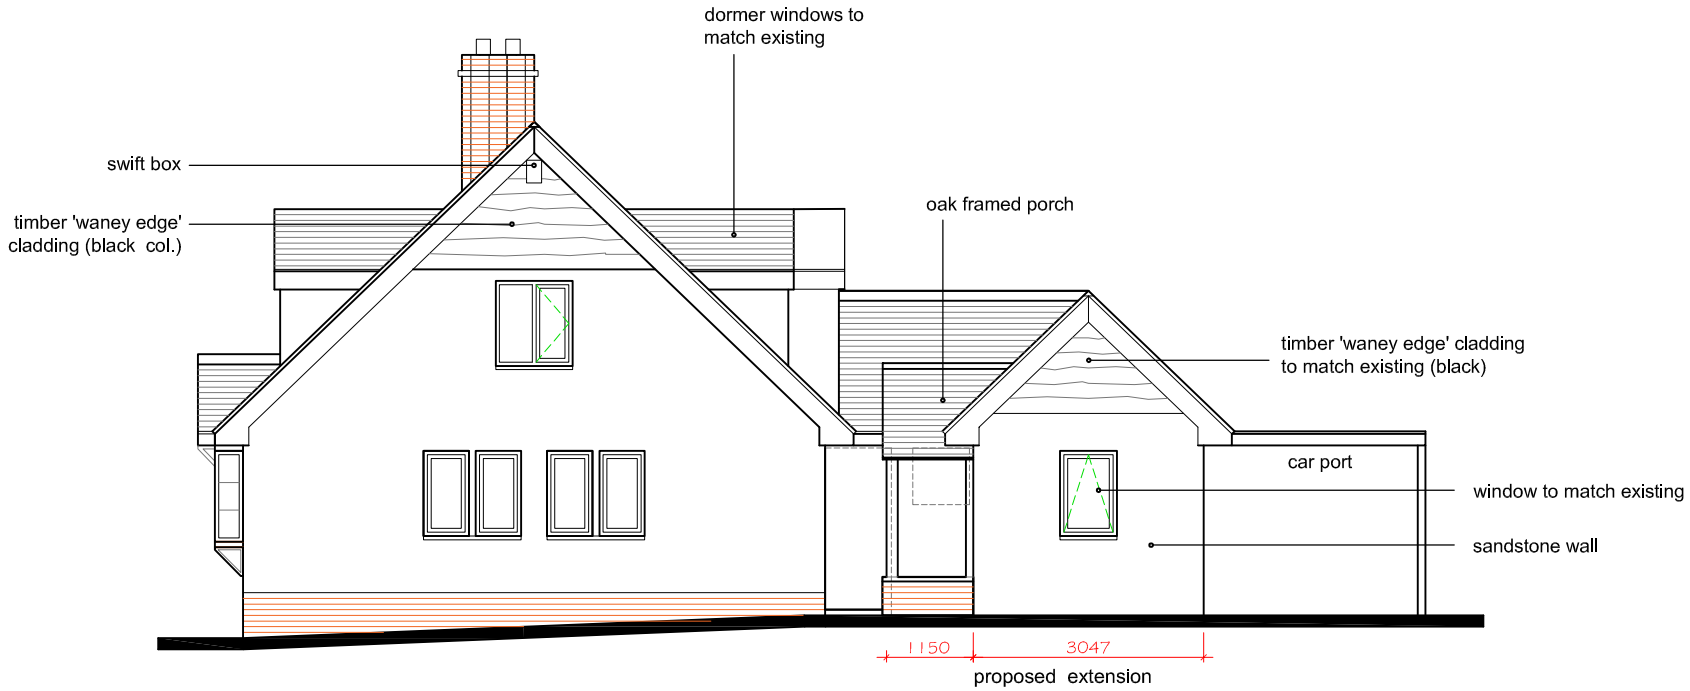


ELEVATION B (north east)

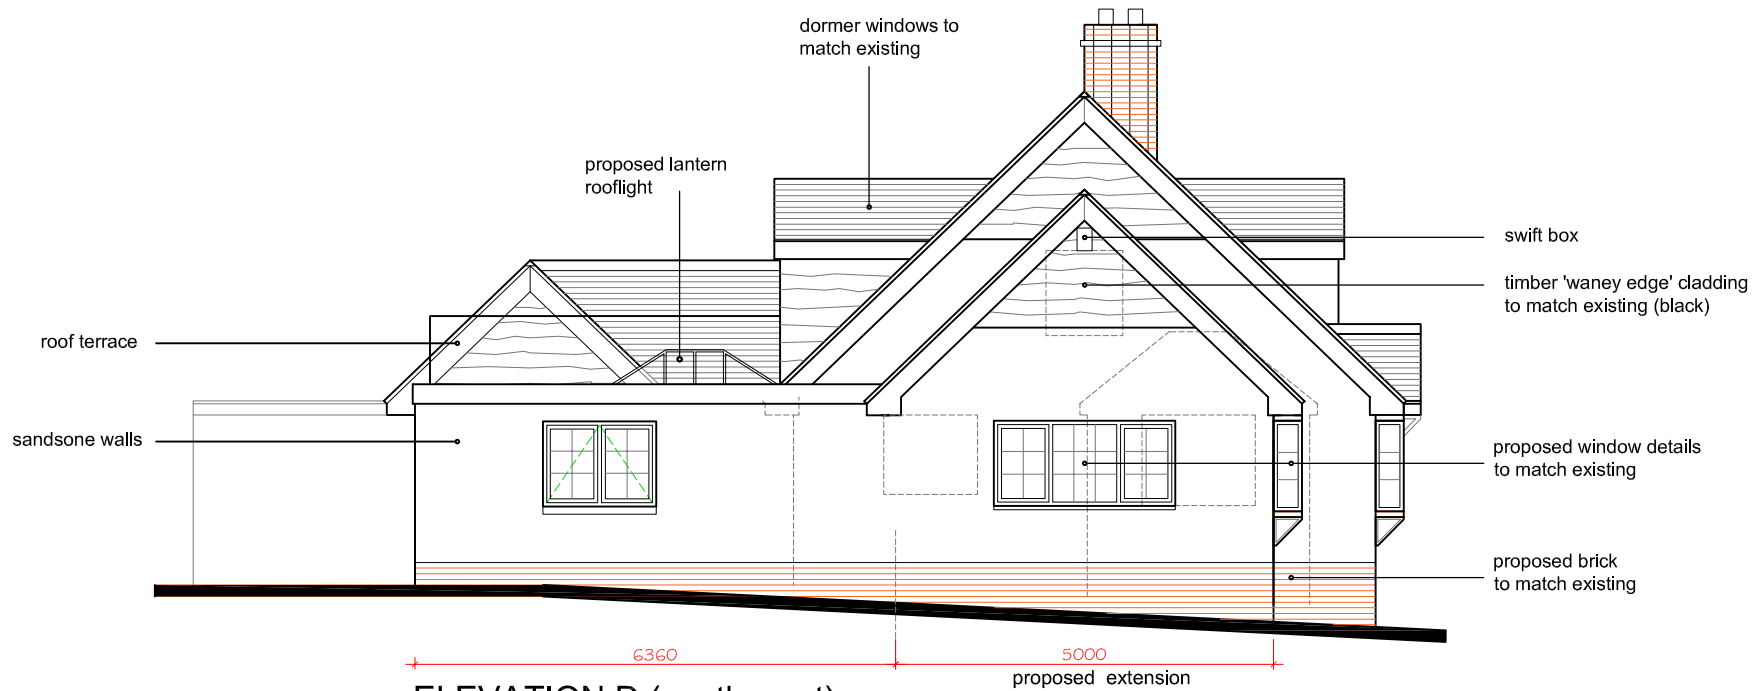

ELEVATION D (south west)

NOTE - this drawing is for the purposes of a proposed Planning Application or LDC (Lawful Development Certificate) application & NOT FOR CONSTRUCTION all dimensions, gound levels etc. to be checked on site.

REVISIONS:
Rev. A (02.09.25) - 2 swift boxes added.
Rev. B (29.10.25) - sandstone walls added.

go2plan
Planning & Design
Tel: 07957 634478 email: jon@go2plan.co.uk

PROPOSED ELEVATIONS B & D
GARTH STEWART
ERBISTOCK
WREXHAM
LL13 0DH

0 2m 4m 6m 8m
Scale bar in metres

Dwg No. **GSE2 007b**
Scale: **1: 100 @ A3**
date: **29.10.25**
drawn: **jon evans**