
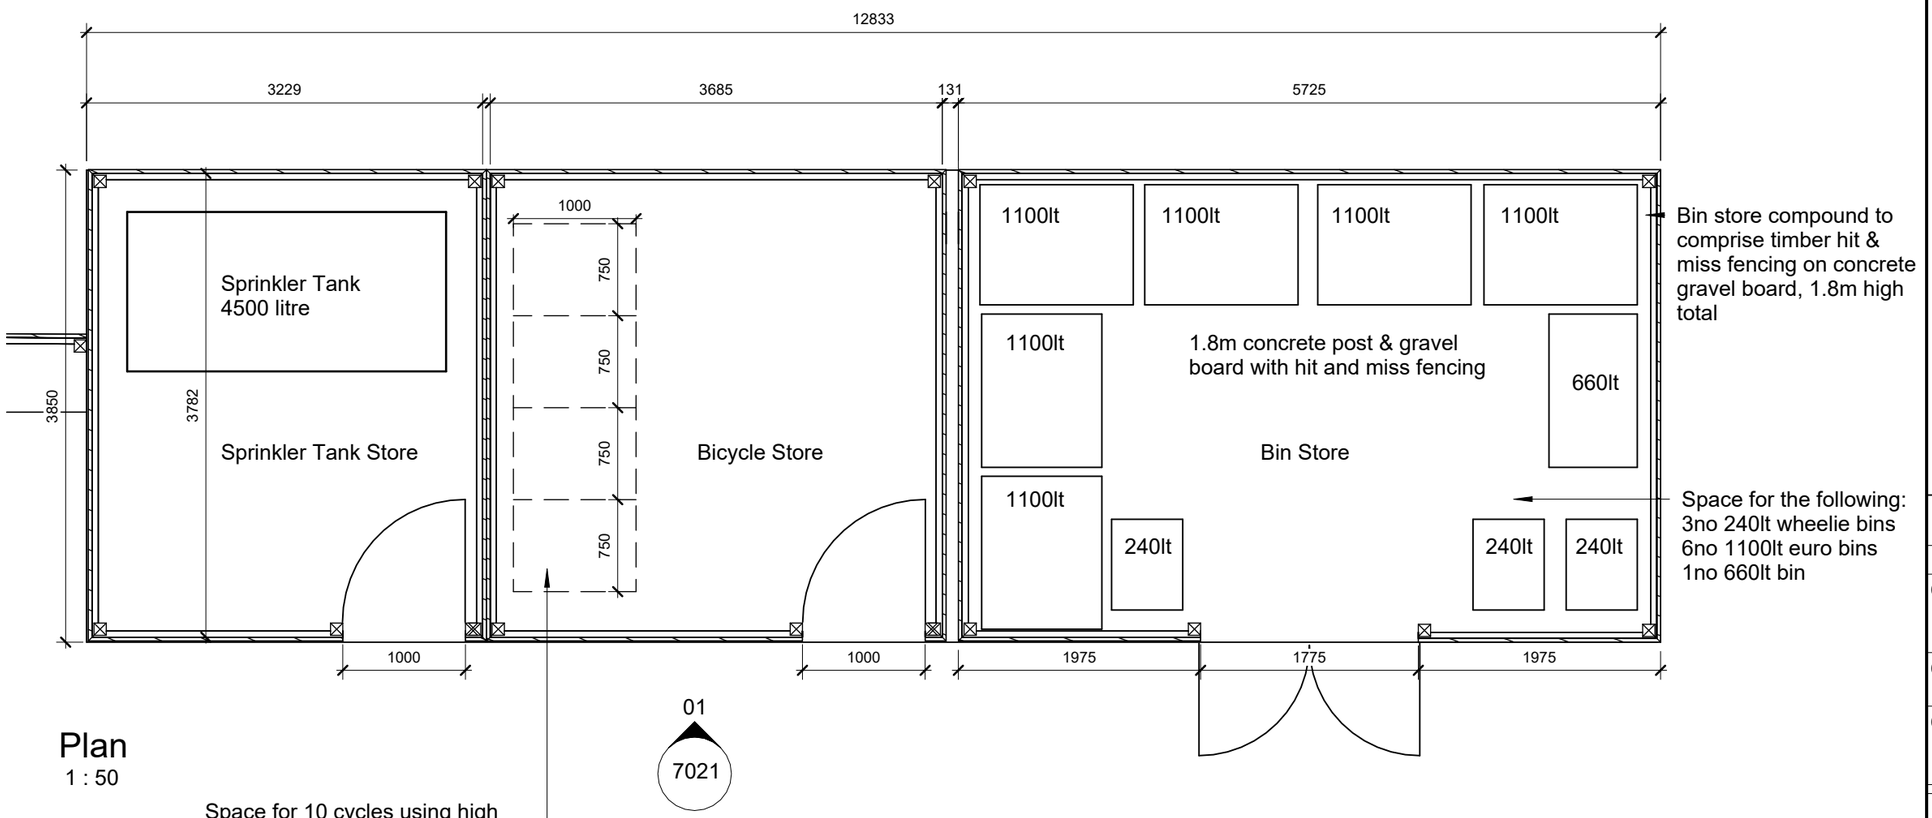


Plan
1 : 50

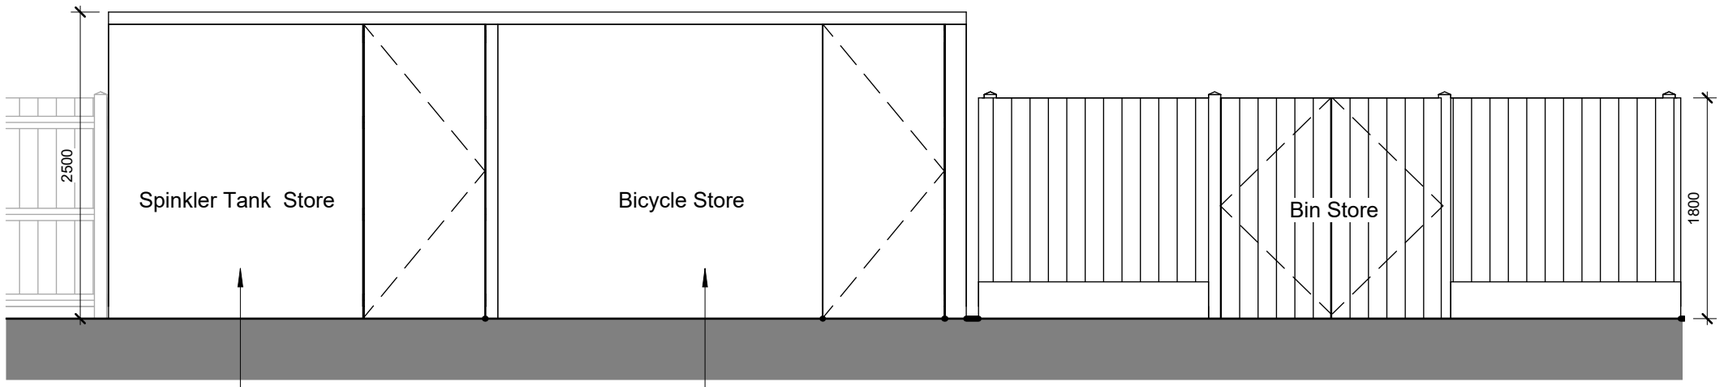

Elevation 01
1 : 50

General Notes

1. All of the designs are the sole property of TACP Architects Ltd and may not be used without their written agreement
2. All prints, specifications and their copyright are the property of TACP Architects Ltd
3. All dimensions shall be checked on site before commencement of shop drawings, manufacture and all discrepancies must be reported to TACP Architects Ltd
4. Do not scale off drawings except for Planning purposes.

Revisions

Rev	Date	Description	By	Check
C02	20.10.25	Sprinkler tank re-located underground, bin store area enlarged & bicycle store re-located	KA	
C03	21.10.25	Bicycle store updated to suit contractors comments	KA	
C04	29.10.25	New store for sprinkler tank relocation. Bin store made smaller to suit new layout.	JM	KA

Client

Castlemead Group

Project Title

Eaton Drive, Wrexham

Sheet Name

Out-building Details

Classification | Status

Scale	Date	Drawn	Checked
1 : 50@A3	22/07/25	KA	

Job Number	Project•Originator•Zone•Level•Form•Role•Number	Revision
21033	EDW-TACP-ST- ZZ- DR- A-7021	C04

TACP Architects Ltd

Pembroke House
Ellice Way,
Wrexham Technology Park,
Wrexham, LL13 7YT
01978 291161

admin@tacparchitects.co.uk
www.tacparchitects.co.uk

TACPArchitects