NOTES

PREPATRATION

The site should be restored to comparable levels with adjoining hedge with topsoil. Topsoil shall be to BS3882: 2015 Specification for Topsoil. Topsoil shall be multi-purpose grade, of medium texture, with a high proportion of fertile loamy material. It shall be free from subsoil, rubbish, rubble, contamination, roots of perennial weeds and other materials injurious to plant growth. The maximum stone content of the soil shall be 20%, with the maximum size of stone 25mm in any one dimension.

PLANT STOCK AND TIMING


Plant material and operations shall conform to BS8545 : 2014, BS 3936 Nursery Stock (Parts 1-10), BS 4428 : 1989, BS 4043 : 1989 and BS 5837 : 2012. The planting season shall be from the 1st October to the 31st March. Planting shall not be carried out during periods of frost, drought, cold drying winds or when the soil is waterlogged or frozen. Hedges shall be planted in as per detail. Dead, damaged or straggly branches shall be removed after planting. All transplants in hedge and native mixes shall be fitted with individual protection i.e. shrub shelters, spiral guards as specified, or alternatively the planting areas shall be protected with rabbit-proof fencing.

All shrub shelters / spiral guards shall be black or green, adequately supported and installed to allow for expansion.

REPLACEMENT PLANTING


During each August within the Aftercare Period an inspection shall be made and all plants that have died, are missing, damaged or have failed to thrive, shall be noted and replaced in the following planting season.


HEDGE PLANTING DETAIL - 5/m

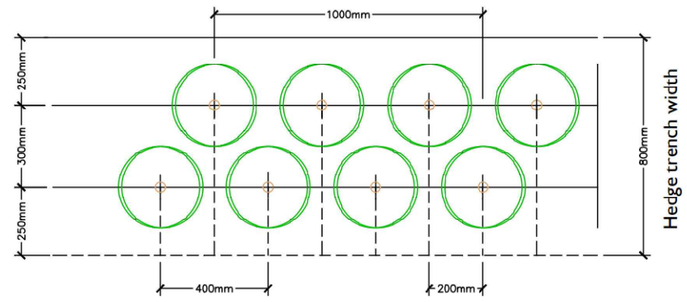

The hedge shall be planted in a staggered row at the above dimensions

Number	Species	Common Name	Height	Container	Specification	Density
20 No.	Blackthorn Prunus spinosa	Blackthorn	125-150cm	5L	1+1: Transplant - seed raised: Branched: 5 brks:C	4/m
10 No.	Sambucus nigra	Elder	125-150cm	5L	Bushy: 10 brks: C	2/m
10 No.	Crataegus monogyna	Hawthorn	125-150cm	5L	1+1: Transplant - seed raised: Branched: 5 brks: C	2/m
5 No.	Corylus avellana	Hazel	125-150cm	5L	1+1: Transplant - seed raised: Branched: 5 brks: C	1/m
5 No.	Ilex aquifolium	Holly	125-150cm	5L	1+1: Transplant - seed raised: Branched: 5 brks: C	1/m

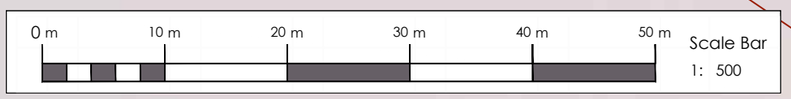

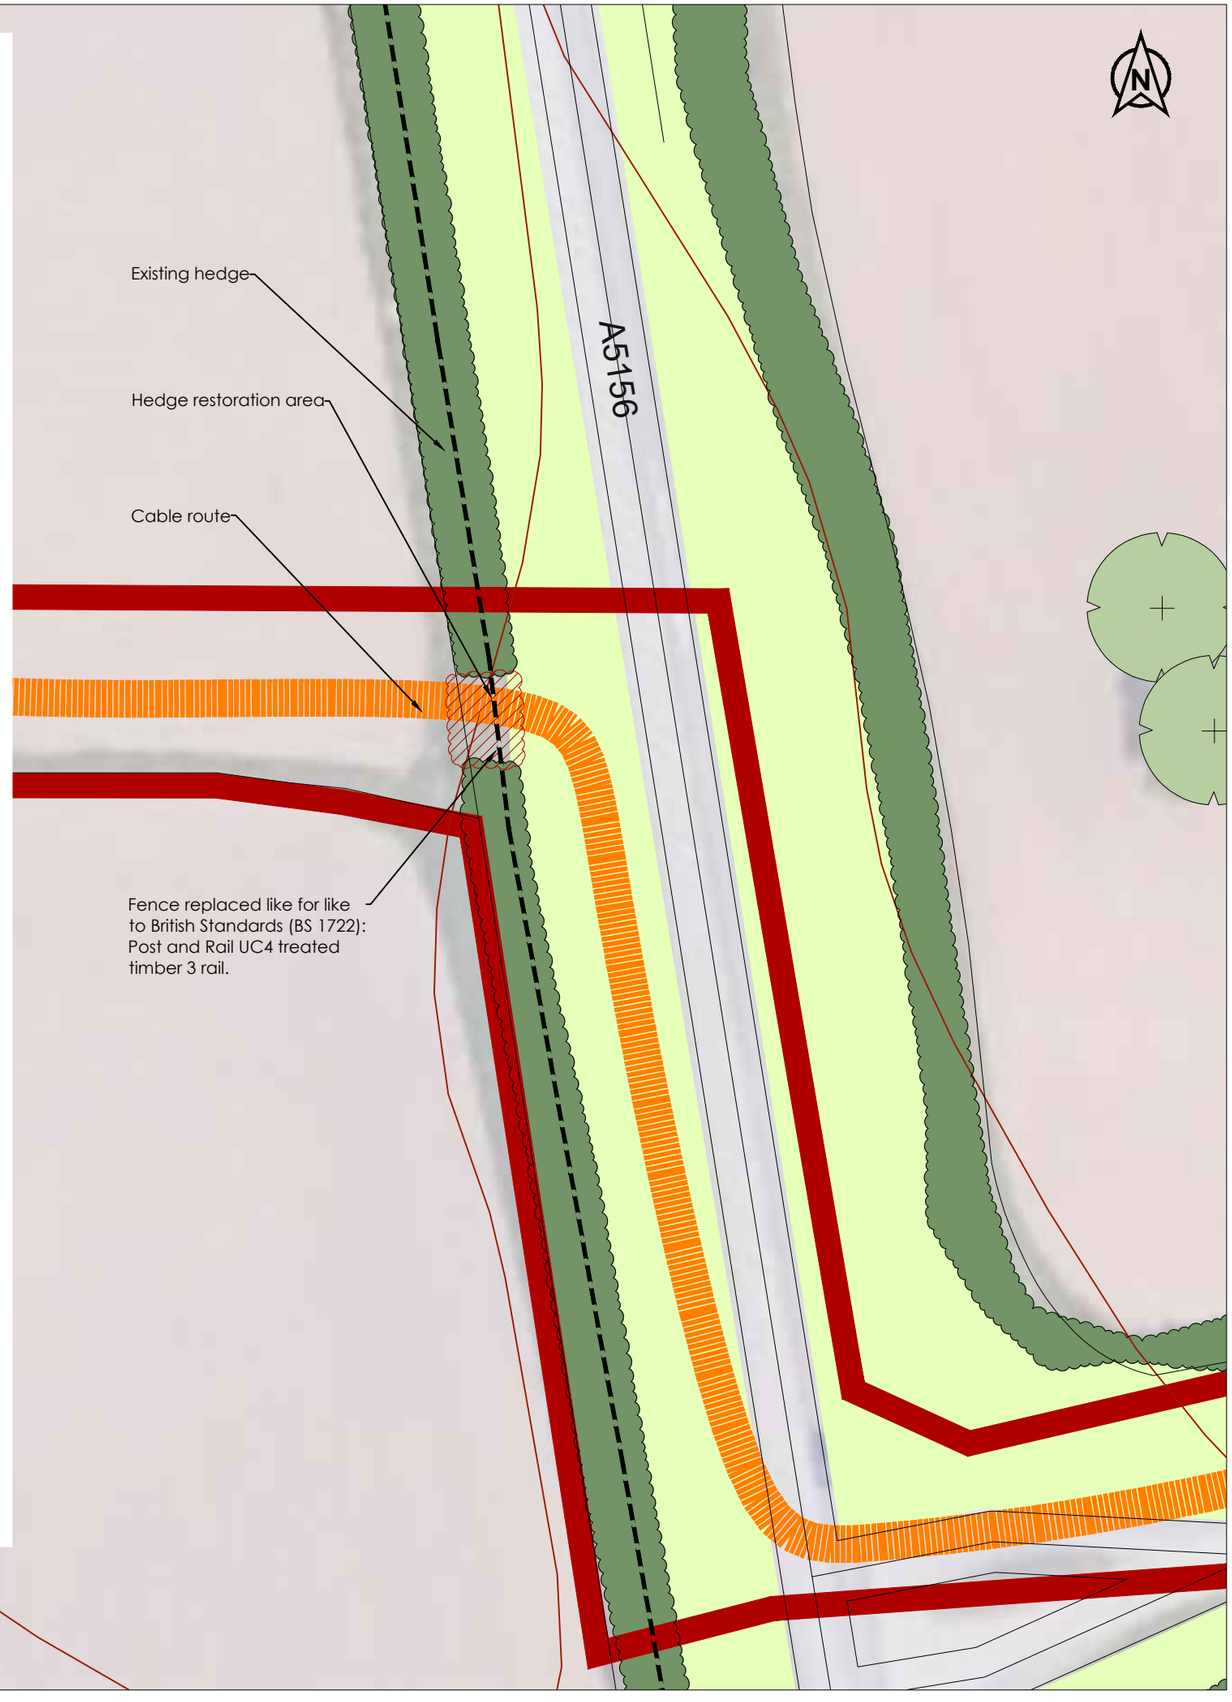

Key:

- Hedge restoration area
- Existing tree
- RLB
- Cable Route
- Existing hedge
- Grass Verge
- Fence

Reproduced by permission of OrdnanceSurvey on behalf of HMSO. © Crown Copyright.
All rights reserved. Licence No. 100045777. ALL LEVELS ABOVE ORDNANCE DATUM

rev:	date:	details:

corylus Planning & Environmental Ltd.
The Old Dairy
Yanworth
Cheltenham
Gloucestershire
GL54 3LQ
tel: 01285 721072

client:
Atrato Onsite Energy Holdco Limited

project:
Cable route restoration scheme

title:
Hedge restoration Plan

scale:	date:	drawn by.:	checked by:	size:
1:500	22/10/25	DC	CP	A3

Project ref.:	dwg no:	rev:
945	945-251022	