

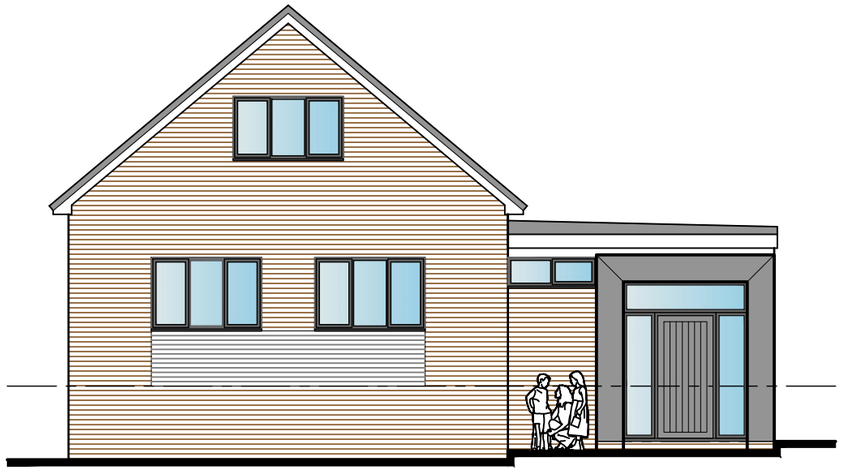


ELEVATION 1

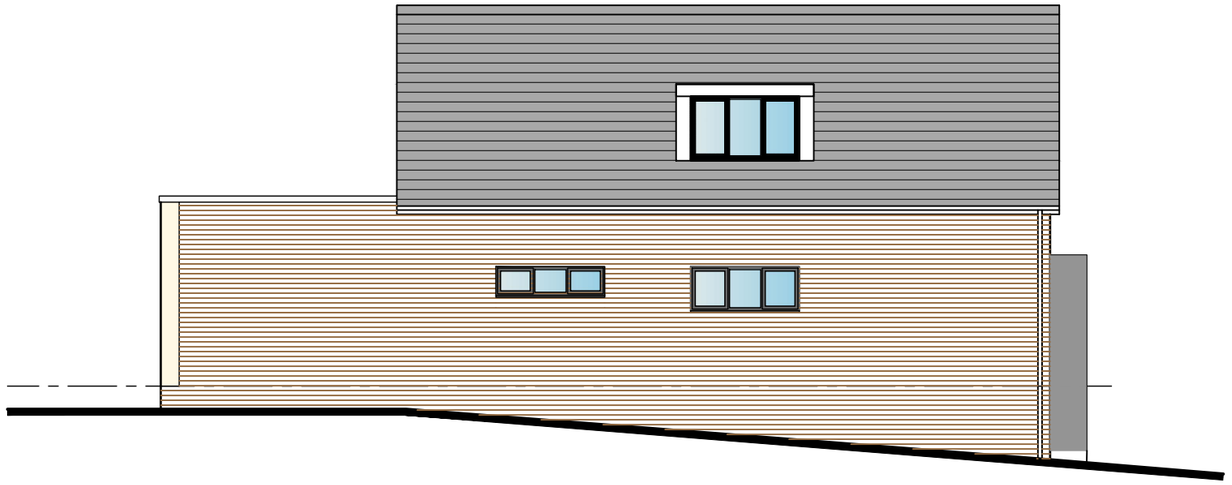

ELEVATION 2

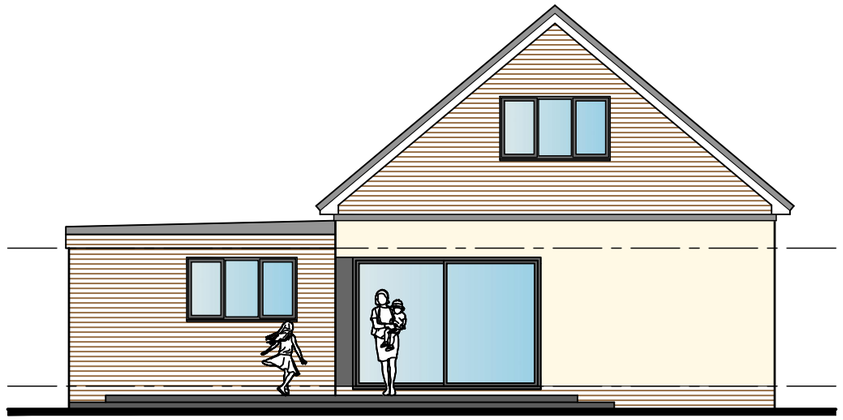

ELEVATION 3



ELEVATION 4

PROPOSED EXTENSION MATERIALS

EXTERNAL WALLS	-	OFF-WHITE RENDER/ FACING BRICK TO MATCH EXISTING - SEE ELEVS FOR LOCATIONS
ROOF	-	GREY MEMRANE FLAT ROOF
WINDOWS	-	GREY UPVC
BI-FOLD DOORS ALUMINIUM	-	GREY UPVC/ POWDER COATED
REAR ENTRANCE DOOR	-	GREY UPVC
FRONT MAIN ENTRANCE DOOR	-	GREY COMPOSITE
PORCH SURROUND	-	GREY CLADDING OR GREY RENDER

MR & MRS A. MARTIN

45 HUNTSMAN'S CORNER
WREXHAM

PLANNING DRAWING
PROPOSED ELEVATIONS

Date: 04.10.25

Scale: 1:100

Drg No: PL03

Revision: