



ELEVATION 1

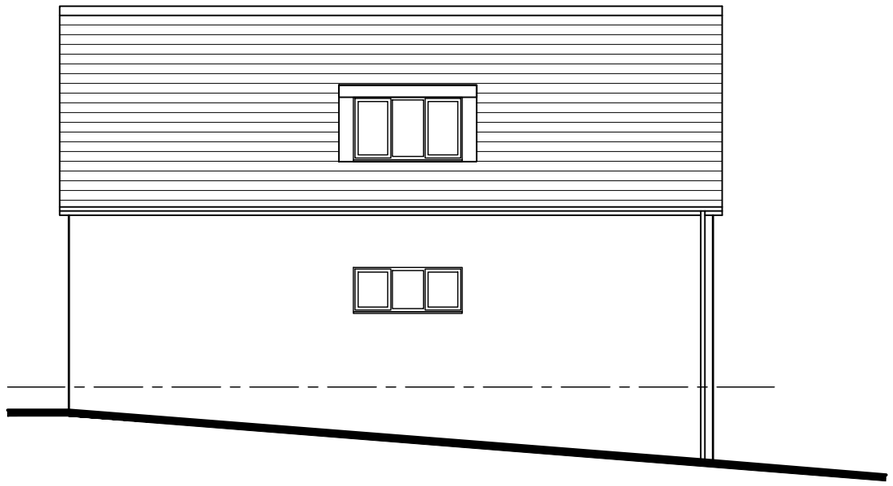

ELEVATION 2



ELEVATION 3

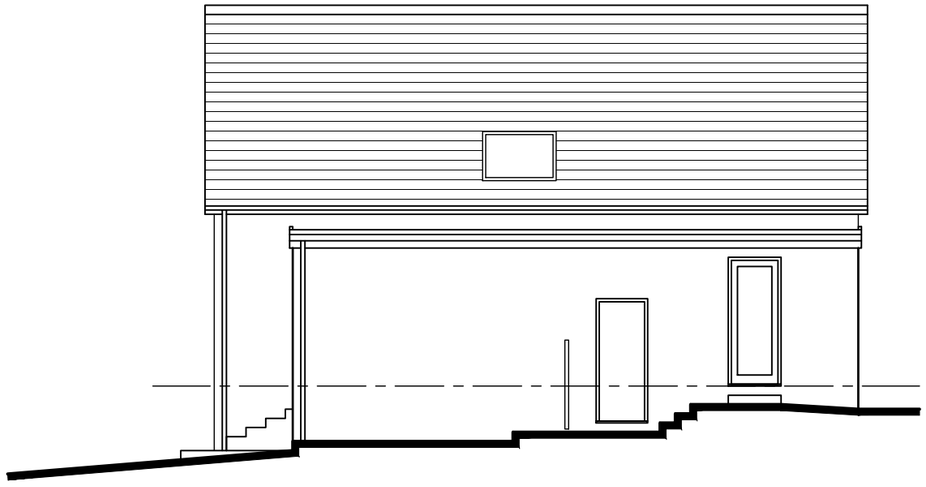

ELEVATION 4

MATERIALS

EXTERNAL WALLS	-	FACING BRICKWORK
ROOF	-	GREY TILES
WINDOWS	-	GREY/ WHITE UPVC
DOORS	-	WHITE UPVC
FASCIAS	-	WHITE UPVC
CLADDING	-	WHITE UPVC
RAINWATER GOODS	-	WHITE UPVC

MR & MRS A. MARTIN

45 HUNTSMAN'S CORNER
WREXHAM

SURVEY DRAWING
EXISTING ELEVATIONS

Date: 10.06.25

Scale: 1:100

Drg No: S02

Revision: