



Proposed Site Layout - Scale 1/500

N

Swept Path Analysis - Mini Bus - Scale 1/250

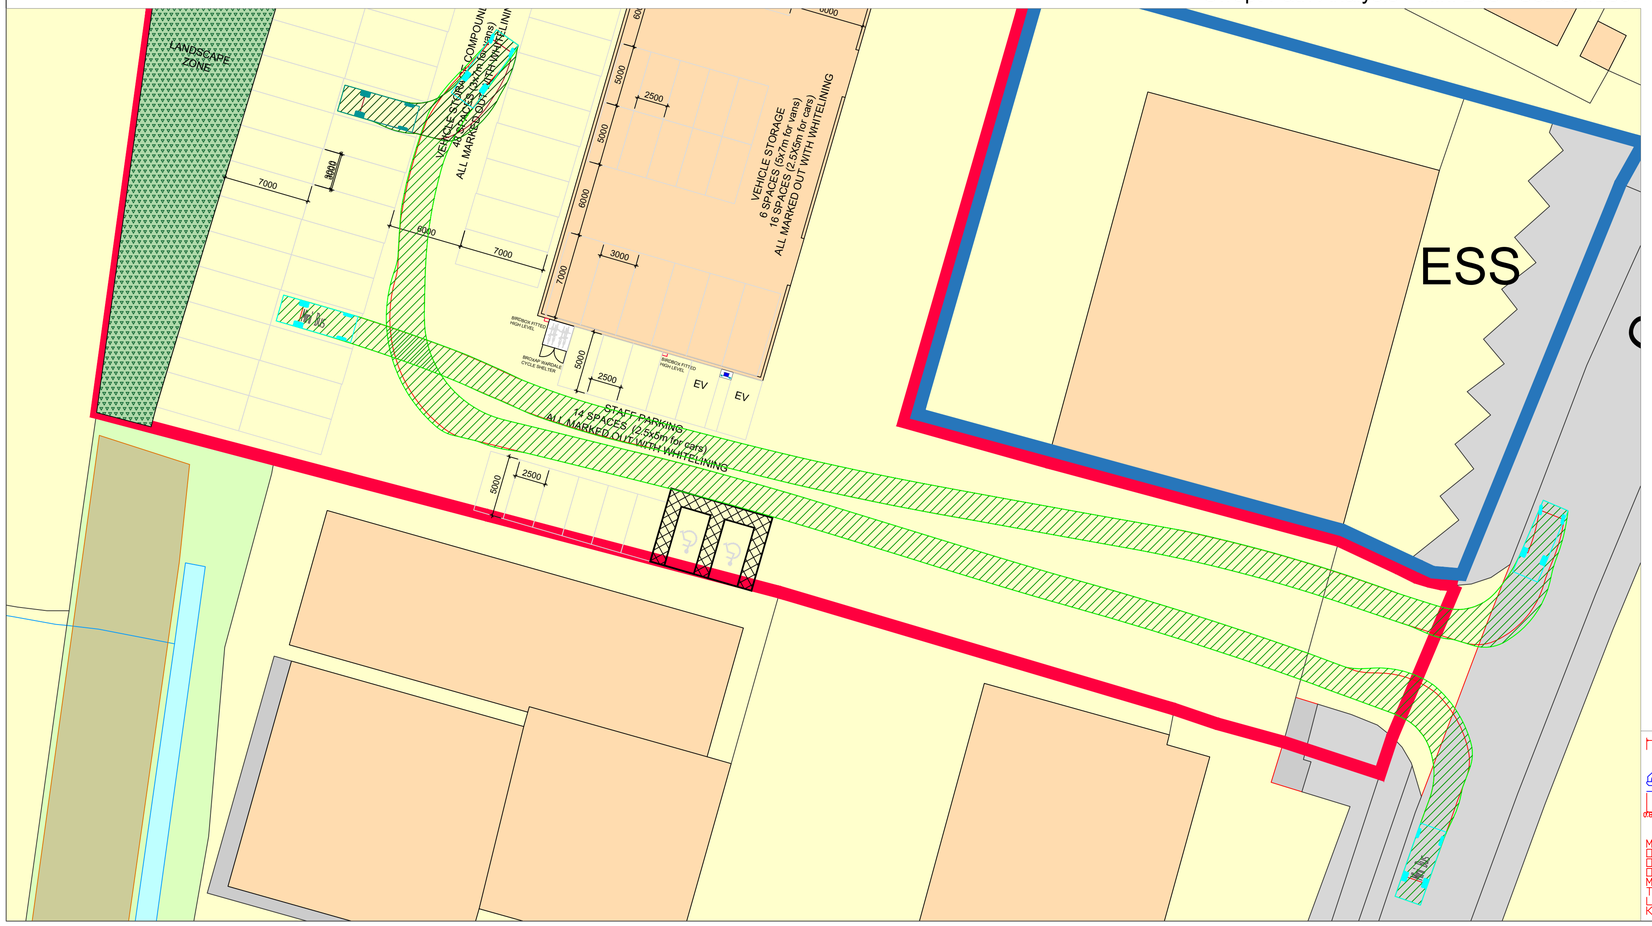

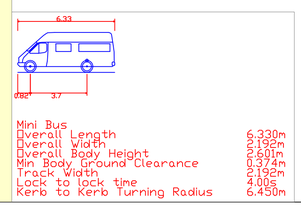

Notes

Rev.	Date	Revisions	Drawn
F	28/10/25	Architect Site Layout Update	SA
E	10/10/25	Architect Site Layout Update	GS
D	15/07/25	Alternative Site	GS
C	05/09/24	Tracking Update Following Comments	BF
B	01/07/24	Site Update	BF
A	26/06/24	Site Update	BF
-	26/06/24	First Issue	BF

DYNAMIC TRANSPORT PLANNING
+44 (0) 7411 751 693
www.dynamictransportplanning.co.uk
enquiries@dynamictransportplanning.co.uk

Client

Days Rental Ltd

Project

Vehicle Storage and Parking Area, Abenbury Way, Wrexham

Drawing Title

Proposed Site Layout
Swept Path Analysis
Mini Bus

Date	Scale
June 2024	As Specified @ A1
Drawn: BF	Approved: GS

Drawing Number	Rev.
DTP/3705224/ATR001	F