
Kerbs to be manufactured to standards of BS7263 Part 1. Kerbs to be laid on 10mm designation (ii) Mortar on prepared foundation. Alternatively lay kerbs on well compacted bed of semi dry concrete. Max 35 slump all in accordance with BS7363 Part 2. Concrete to be S.T.1.

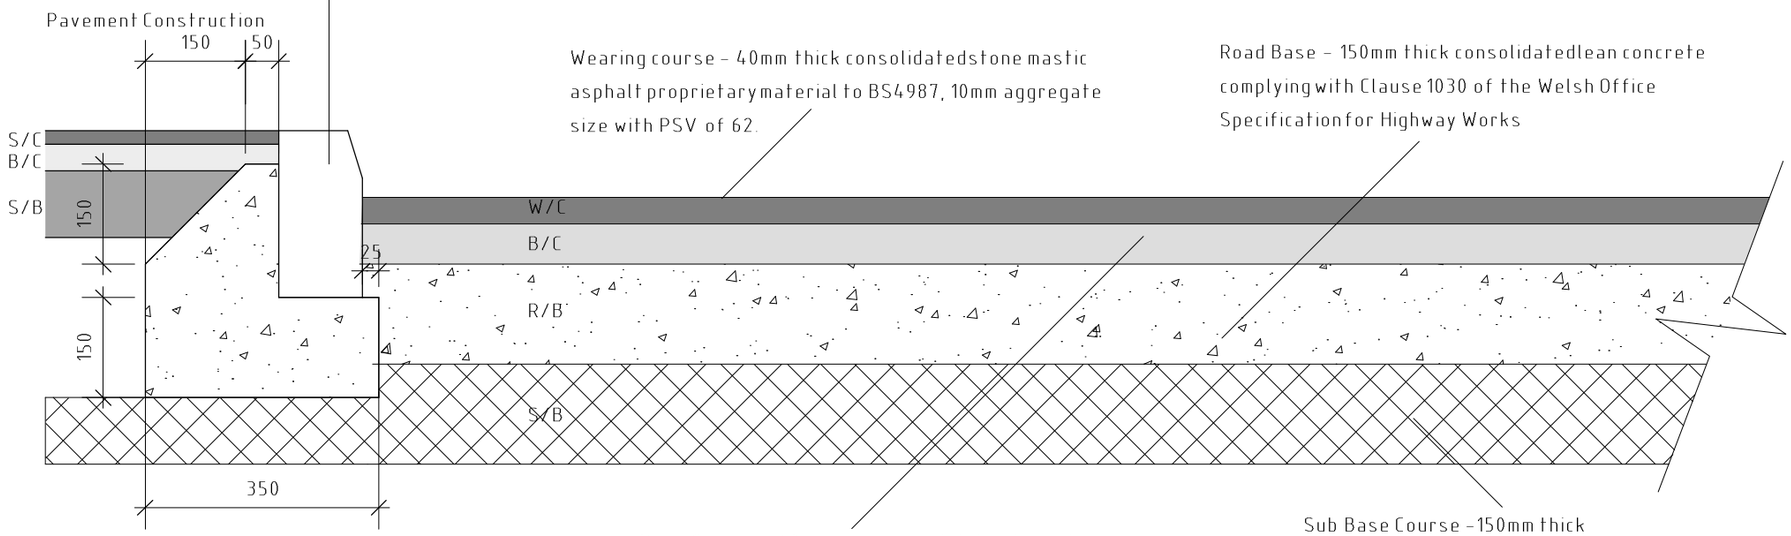


Wearing course - 40mm thick consolidated stone mastic asphalt proprietary material to BS4987, 10mm aggregate size with PSV of 62.

Road Base - 150mm thick consolidated lean concrete complying with Clause 1030 of the Welsh Office Specification for Highway Works

Base Course - 60mm thick consolidated dense base course macadam complying with Clause 6.5 of BS4987 (Parts 1&2), 20mm nominal size aggregate, 100 pen binder.

Sub Base Course - 150mm thick
Sub base materials shall comply with series 800 of the specification. Material shall comply with clause 803 Type 1 Unbound Mixtures.

Access Detail.

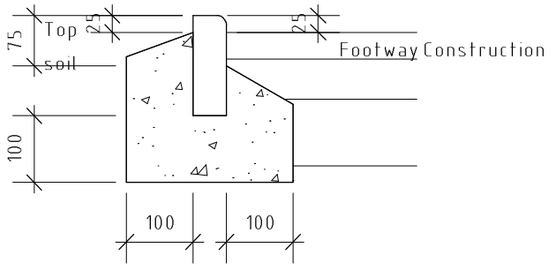


150mm Kerb Edging.

Surface Course - 20mm thick
Dense graded surface course shall be AC 6 dense surf 160/220 rec in accordance with BS EN 13108-1.

Binder Course - 40mm thick
Dense Binder Asphalt Concrete (Recipe Mixture) shall be AC 20 dense bin 160/220 rec in accordance with BS EN 13108-1.

Sub Base Course - 100mm thick
Sub base materials shall comply with series 800 of the specification. Material shall comply with clause 803 Type 1 Unbound Mixtures.

Kerbs to be manufactured to standards of BS7263 Part 1. Kerbs to be laid on 10mm designation (ii) Mortar on prepared foundation. Alternatively lay kerbs on well compacted bed of semi dry concrete. Max 35 slump all in accordance with BS7363 Part 2. Concrete to be S.T.1.

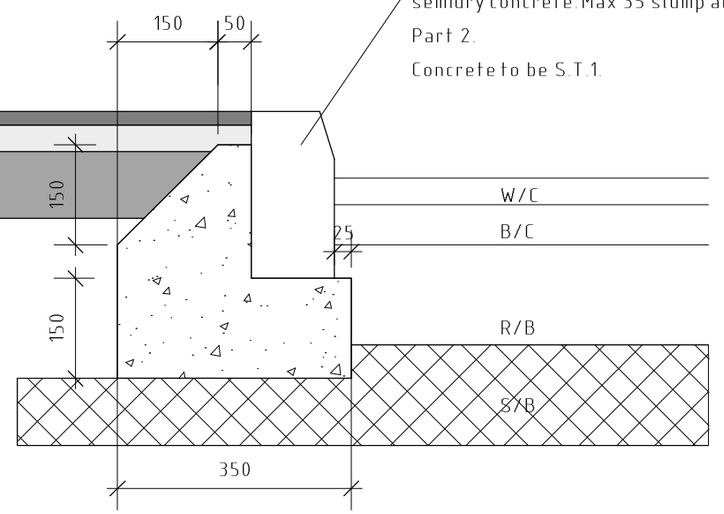

Kerb Detail.

Altereations to Footways to have fall of 1:40 towards highway to ensure adequate dispersal of surface water.

Rev	Date	Detail	Initial

Project:

Proposed Alterations to,
Ipsen Biopharm Ltd
Unit 9, Ash Road North,
Wrexham, LL13 9UF

Title:	Scale: (A3)
Access & footway make up.	1:10
Drawn By: D.J.Edwards	Date: Aug 2023
Drawing No: 1008/004	Sheet: 1 of 1

blueprint architectural services

partner LABC

Office 3K4,
Redwither Business Tower,
Wrexham. LL13 9XT
Tel: 01978 356500
www.blueprintarchitectural.com

© copyright all rights reserved