

Notes

1. If in doubt, contact the Engineer.

This design has been undertaken as a Designer under CDM. Please refer to the guidance given by the Health and Safety Executive regarding Contractor and Client Roles and Responsibilities under CDM 2015.

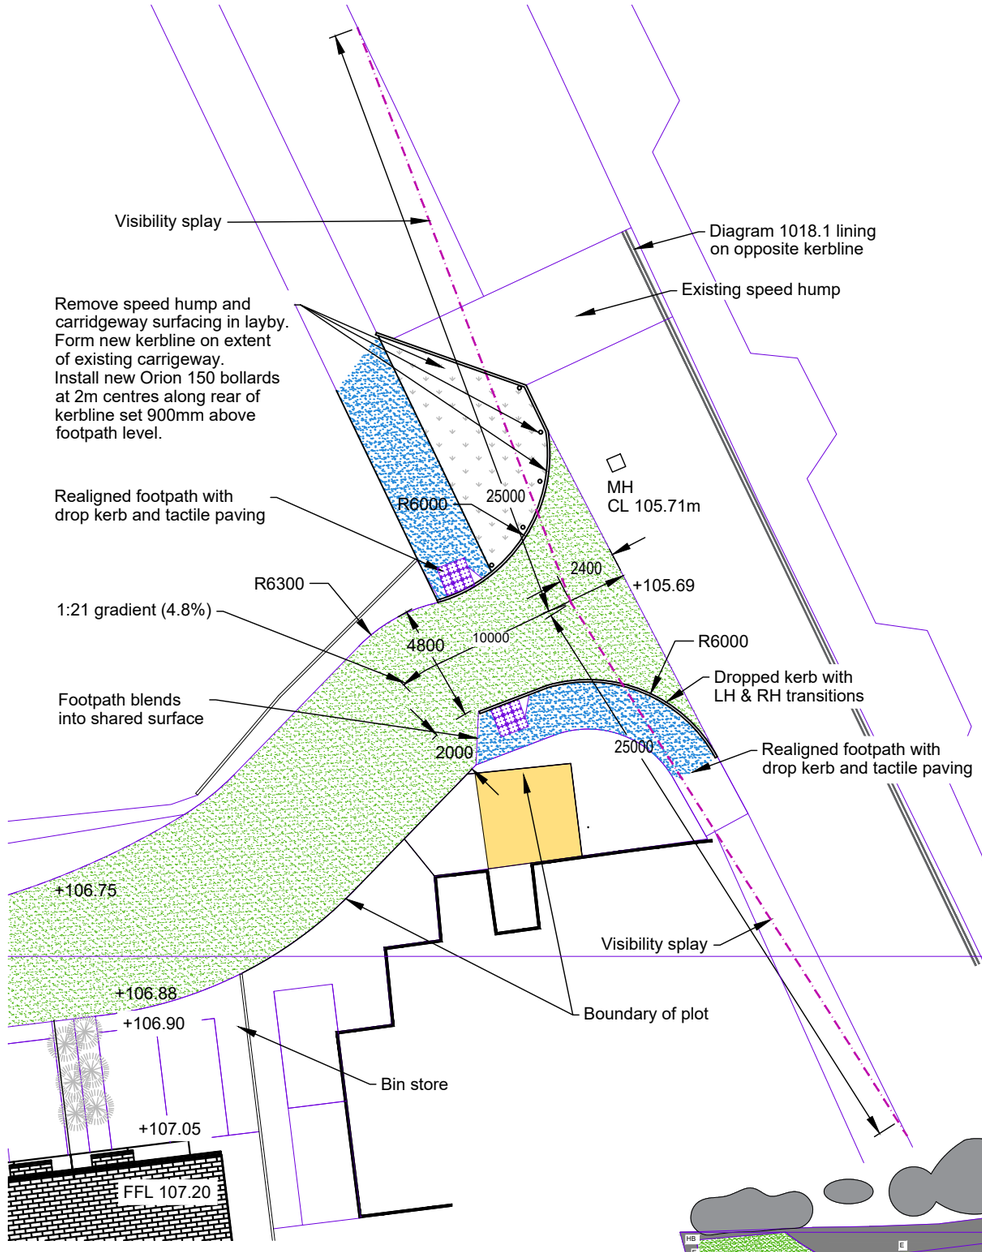

Junction Detail
Scale 1:250

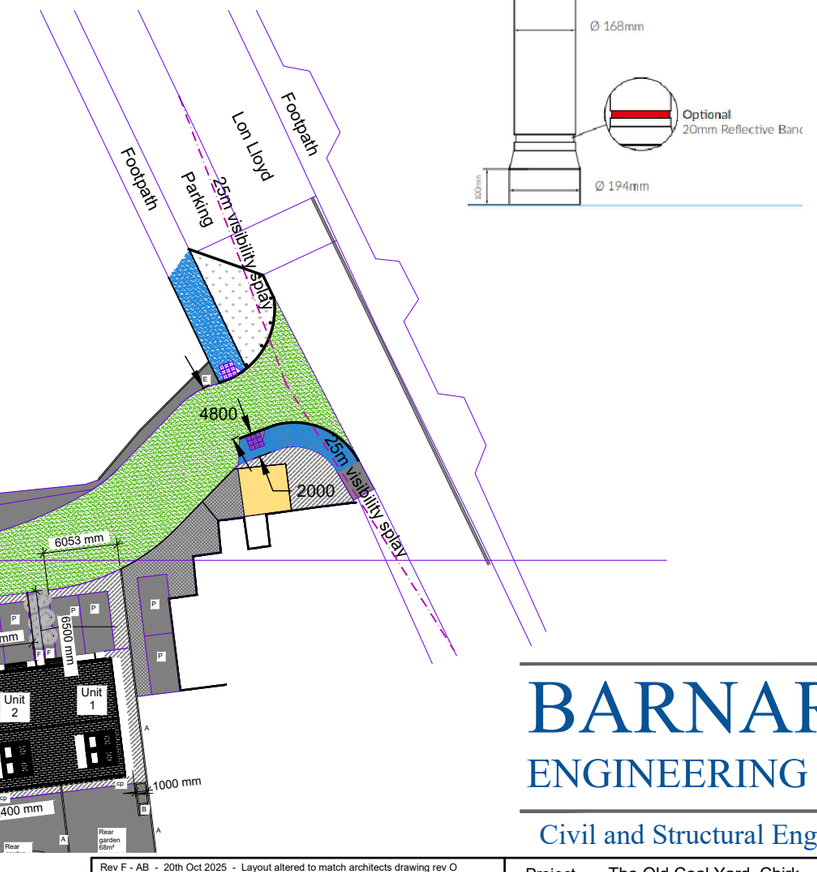

Residential Access Road Plan
Scale 1:500

Surfacing Key

Asphalt (Adopted Highway)

Asphalt (Footpath)

BARNARD ENGINEERING LTD
Civil and Structural Engineers

Rev F - AB - 20th Oct 2025 - Layout altered to match architects drawing rev O		Project	The Old Coal Yard, Chirk
		Client	Elate Construction
Drawn	A Barnard	Date	29th Jan 2024	Title	Highway Junction Details
Scale	1:50 @ A3			Drawing number	24028-01	rev.	F