



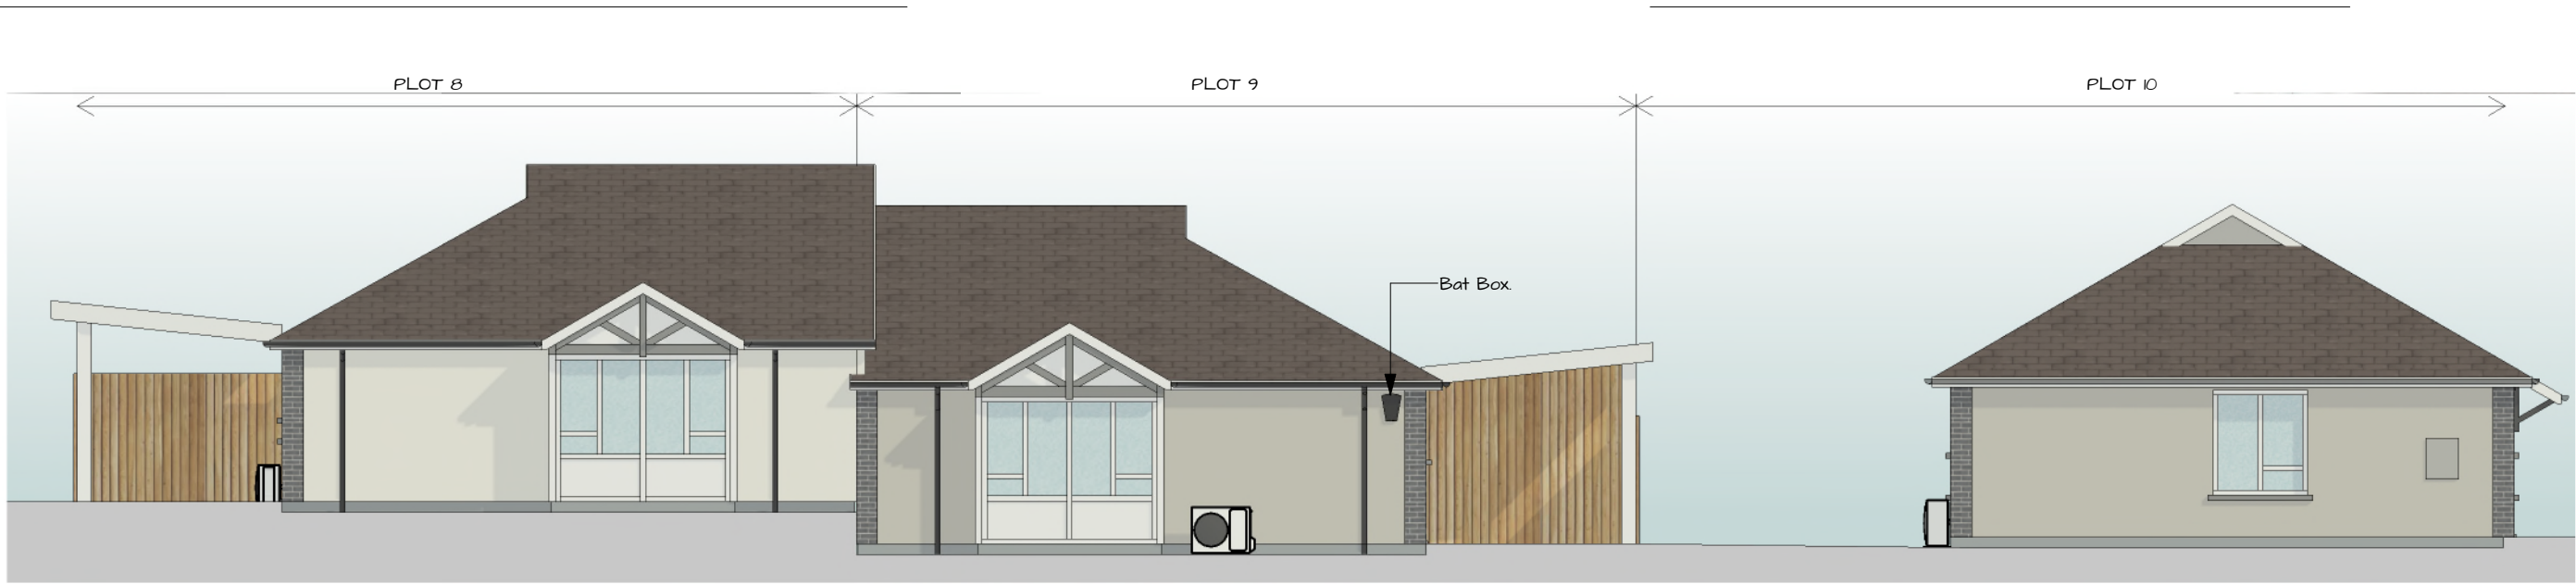


1 South Elevation



2 East Elevation

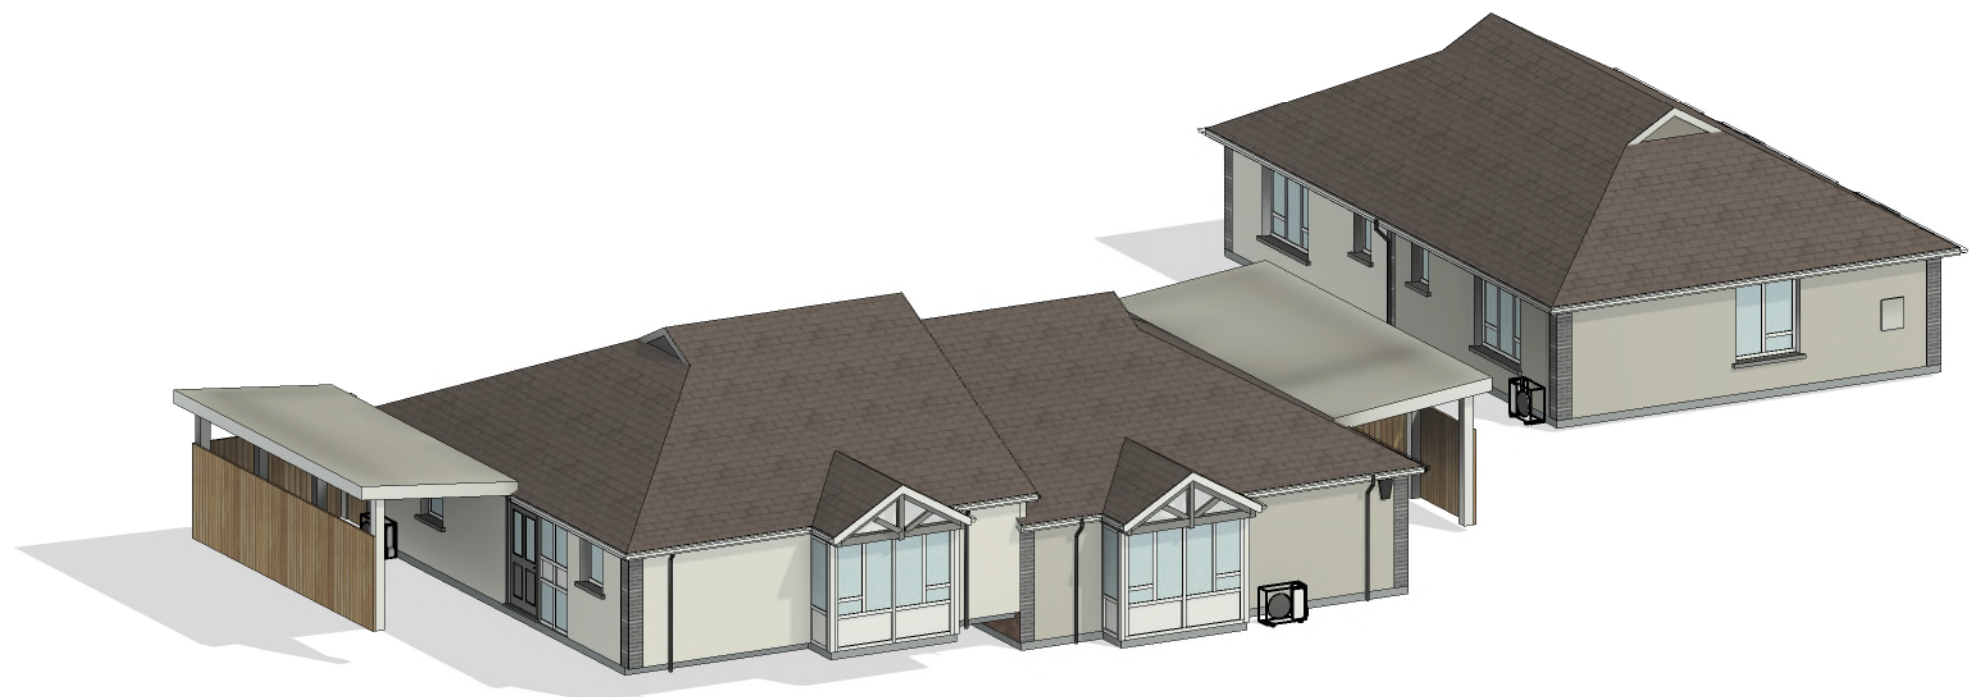

8 Front 3D View

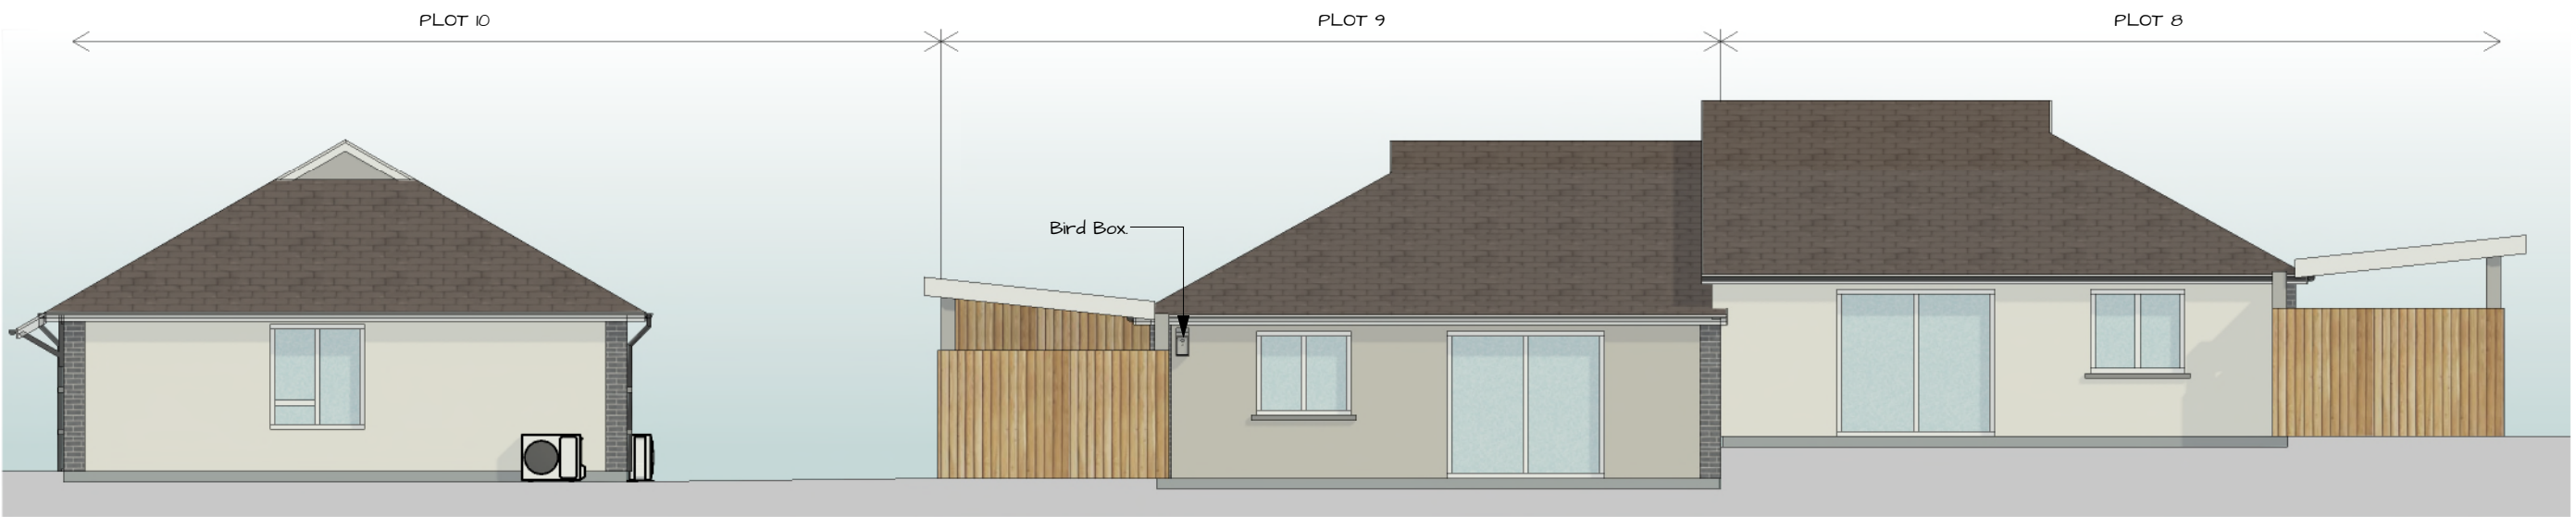


3 North Elevation

THIS DRAWING IS COPYRIGHT. DO NOT SCALE THIS DRAWING
(EXCEPT FOR PLANNING PURPOSES)
A.D ARCHITECTURAL DESIGN CONSULTANTS LTD TO BE NOTIFIED OF ANY
DISCREPANCIES IN FIGURED DIMENSIONS.
CHECK ALL DISPLACEMENTS IN RELATION TO SITE MEASUREMENTS.



- | | | |
|---|---------------------------------------|----------|
| E | Plots 9, 15 & 16 Removed. | 11/01/24 |
| F | Plot 9 Planning Application Drawings. | 19/03/24 |
| G | Biodiversity Enhancements Added. | 13/06/24 |

Plinths - Soltherm 39C.
Corner & Vertical Bands - Misty Morning (BBR 37).
External Wall - Soltherm Q1A & Soltherm 37F.
Windows - White PVC-u.
Doors - Anthracite Grey PVC-u.
Soffits & Barge Boards - White PVC-u.
Rain Water Goods - Black PVC-u.

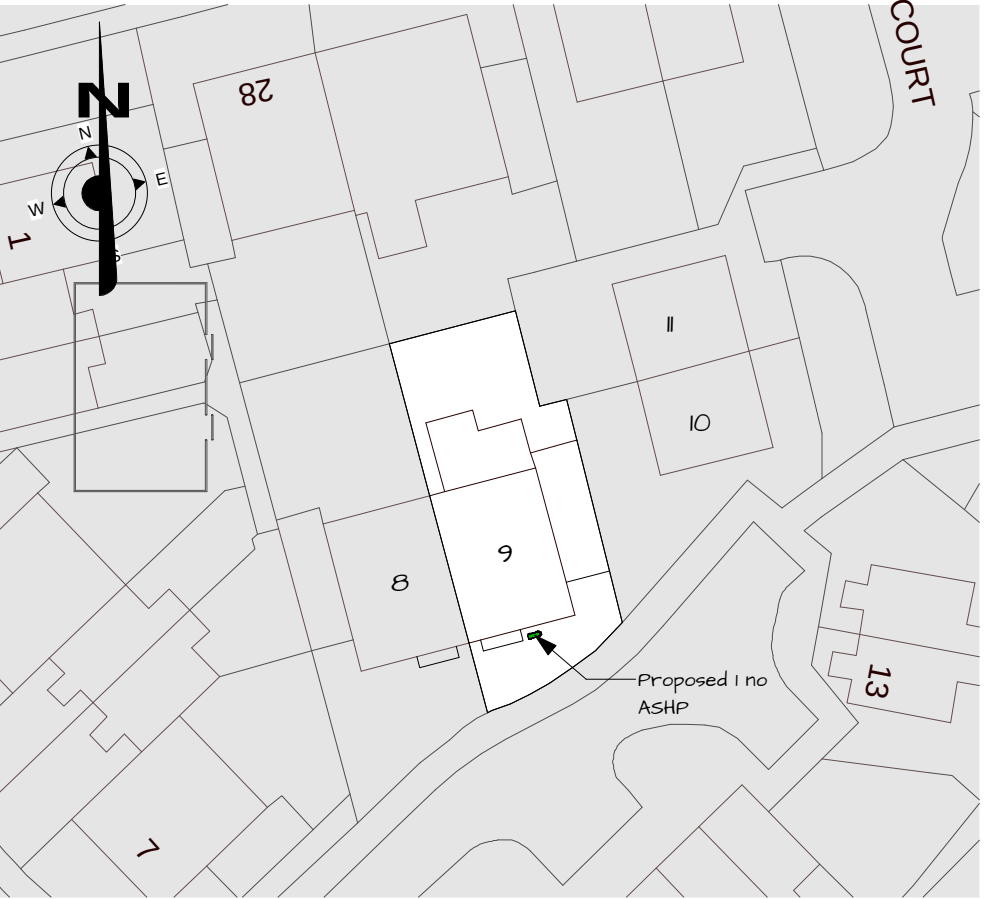

Block Plan

