




B

A

Section AA
Building construction

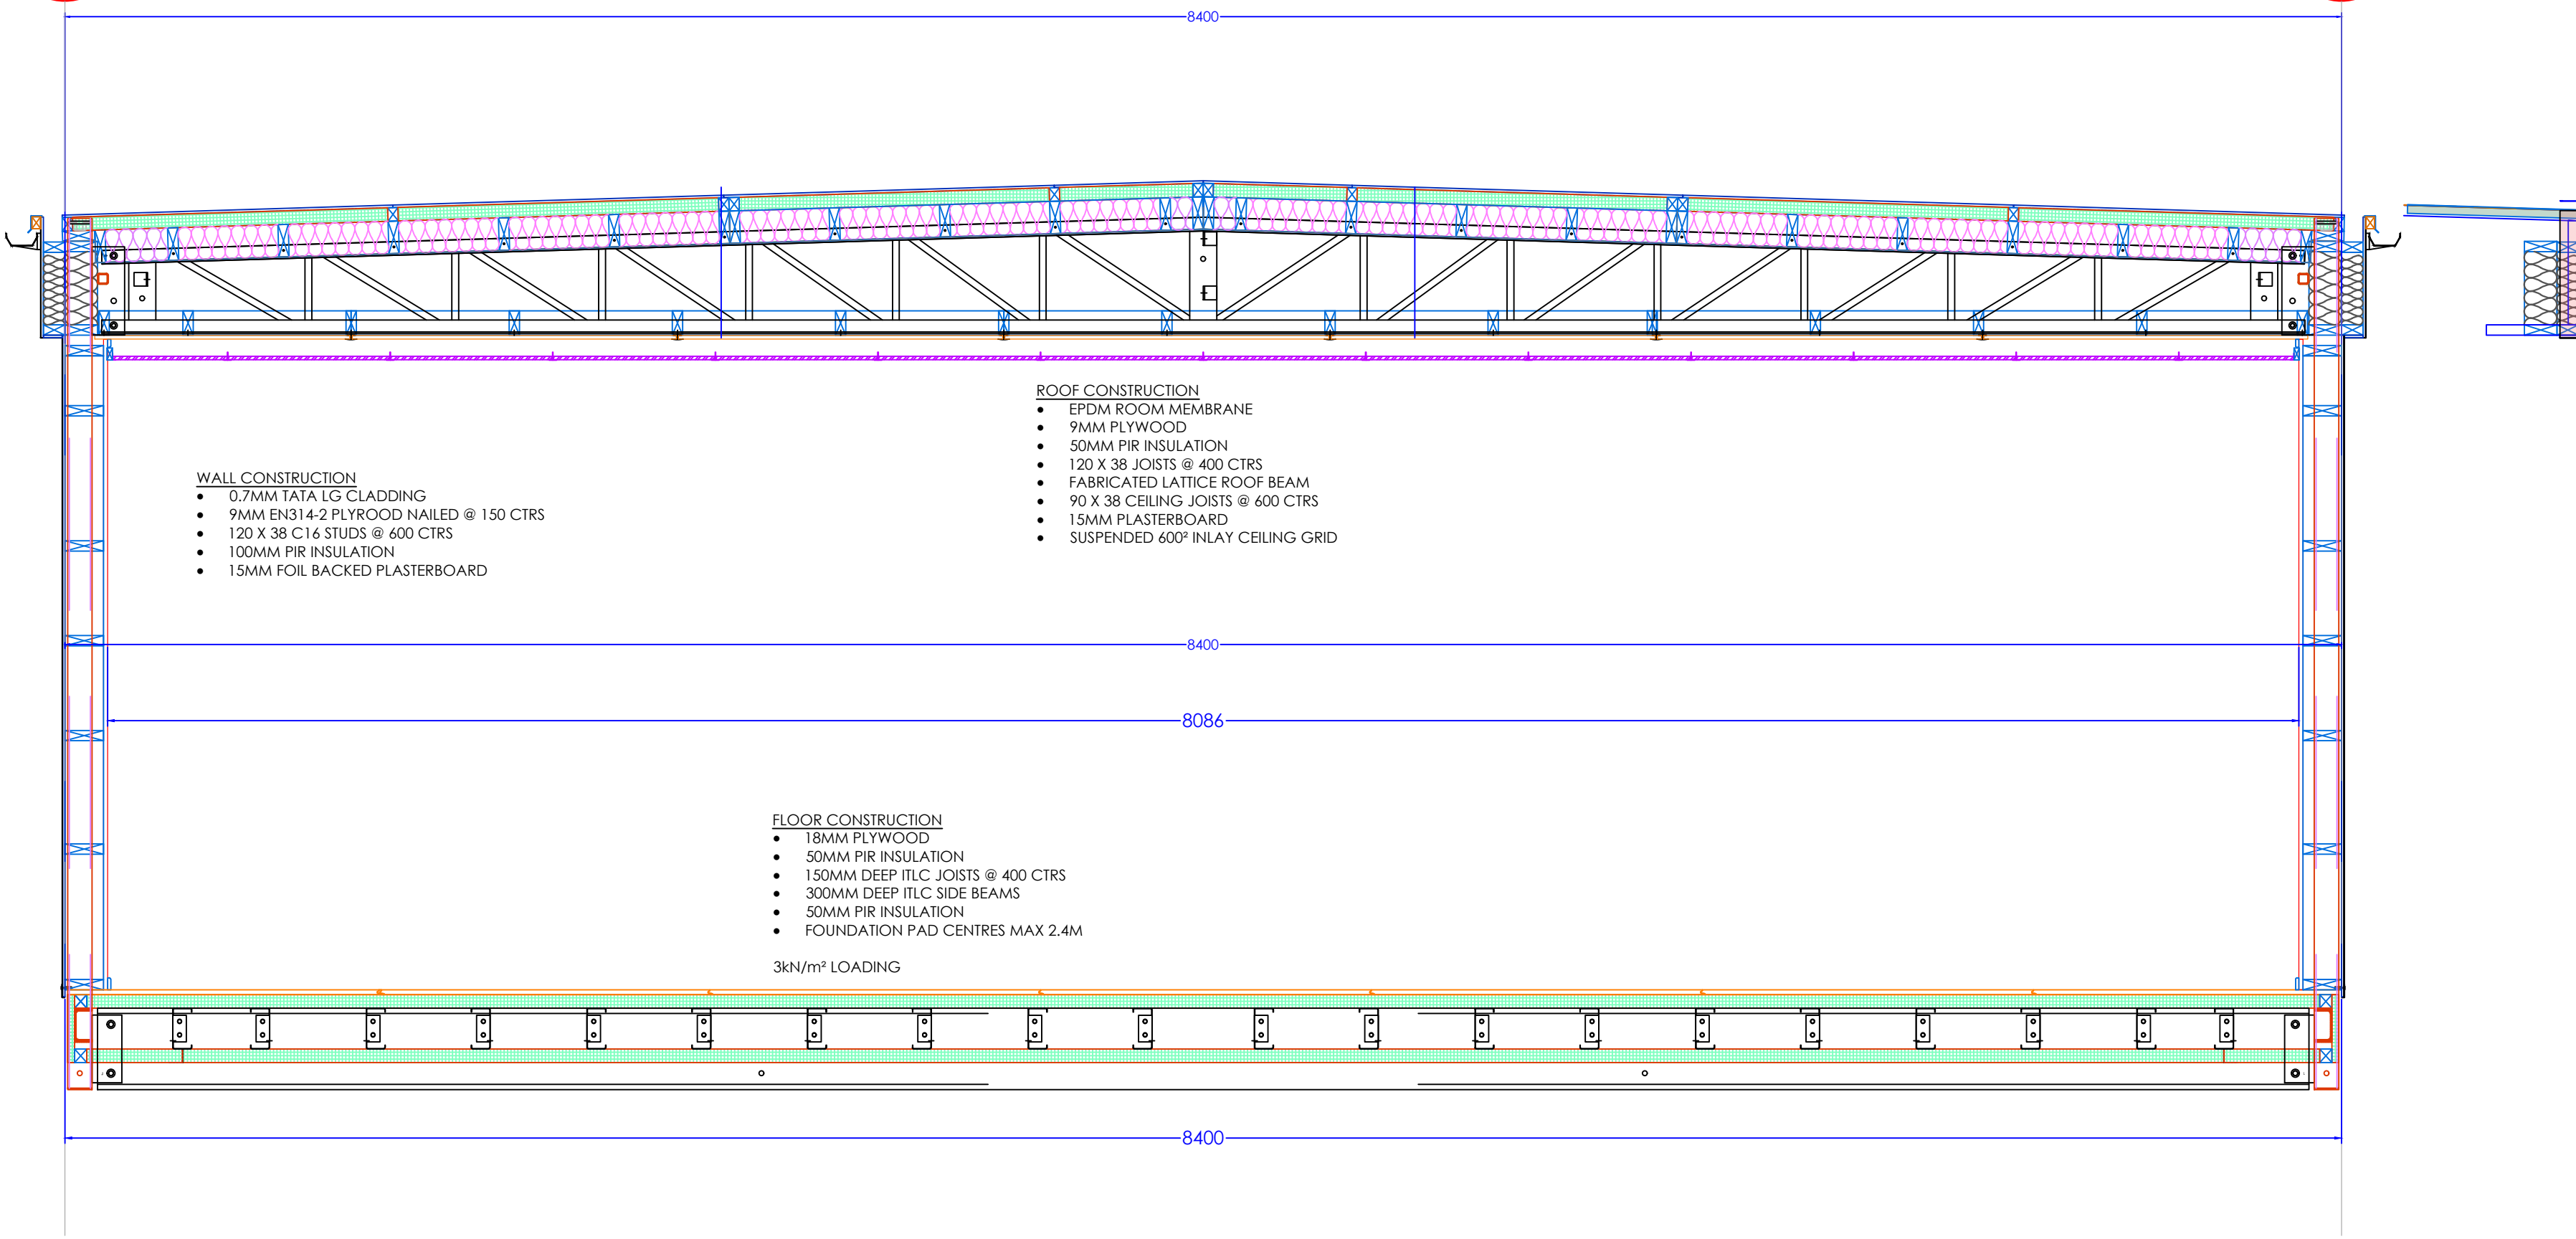

Section AA
Steel construction

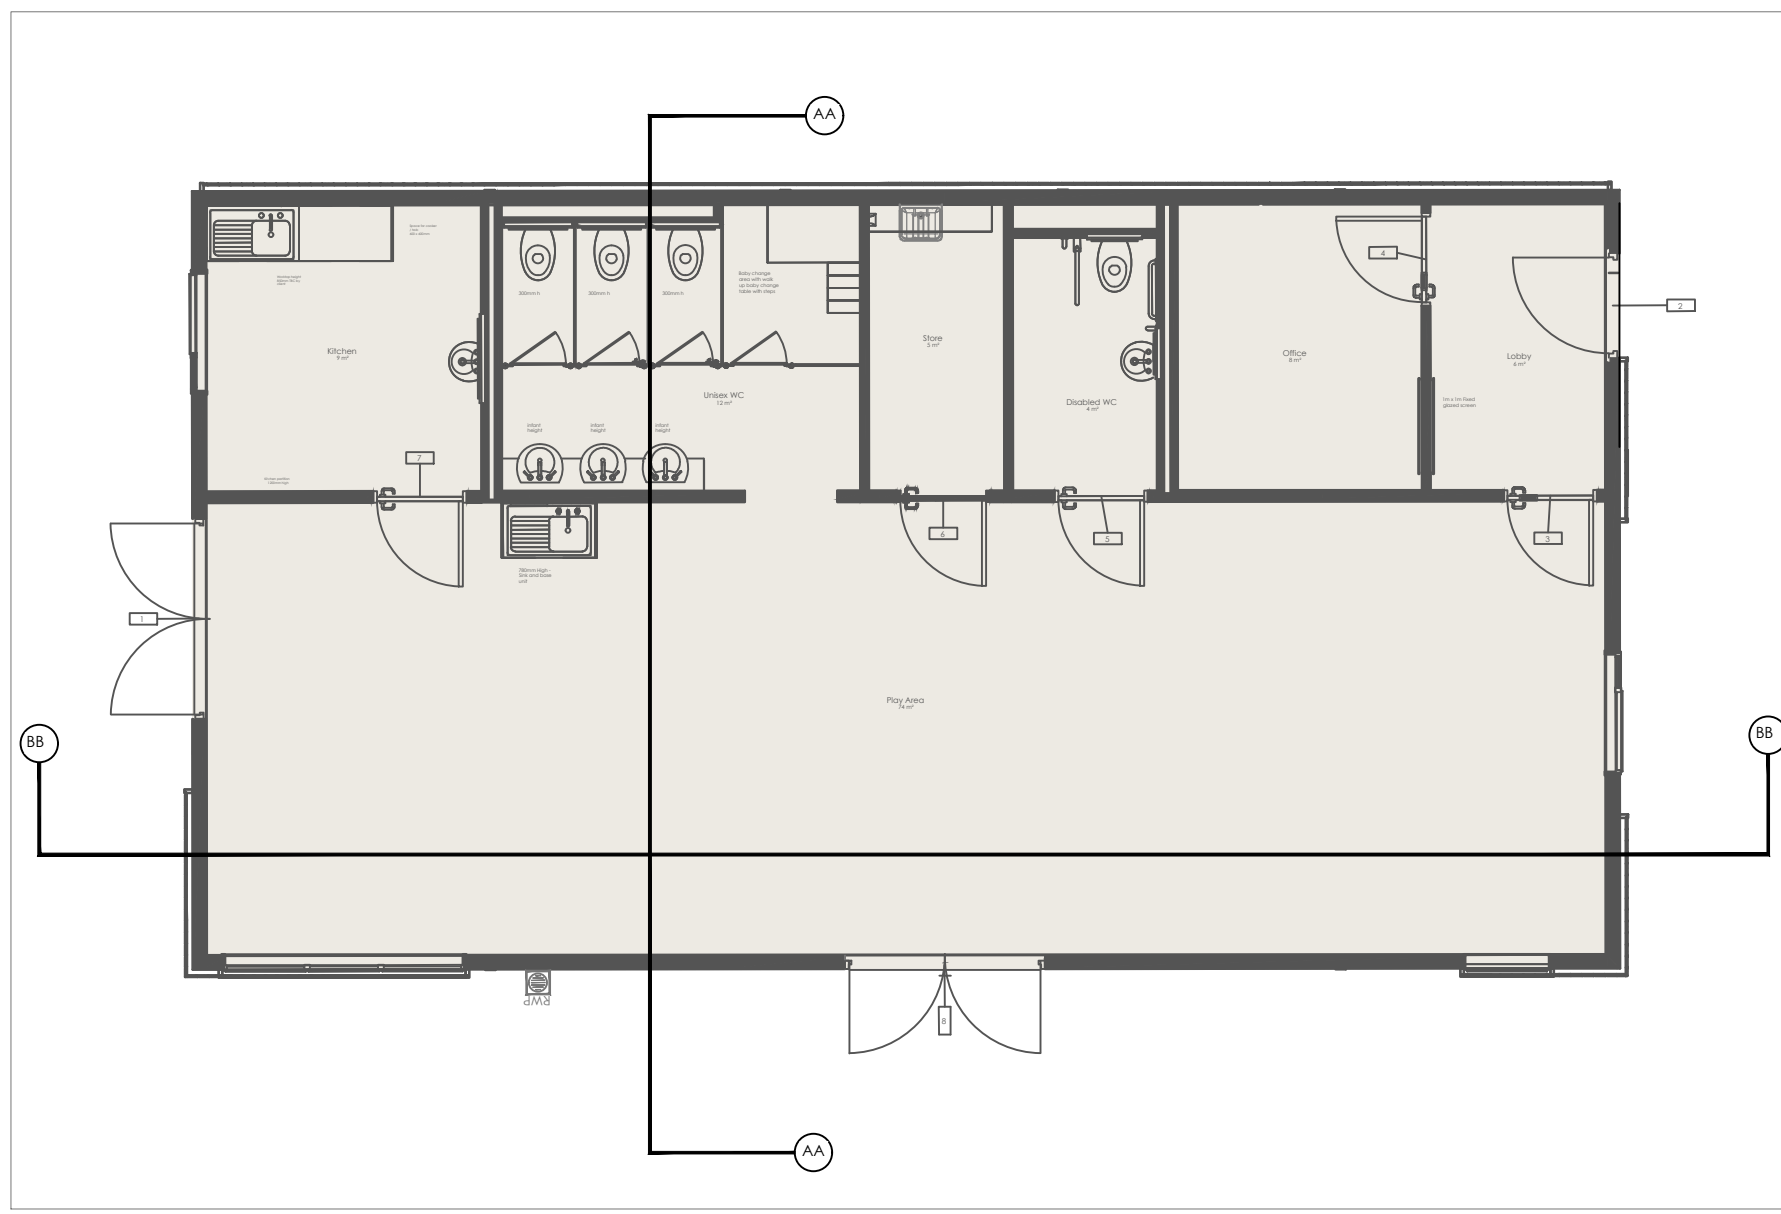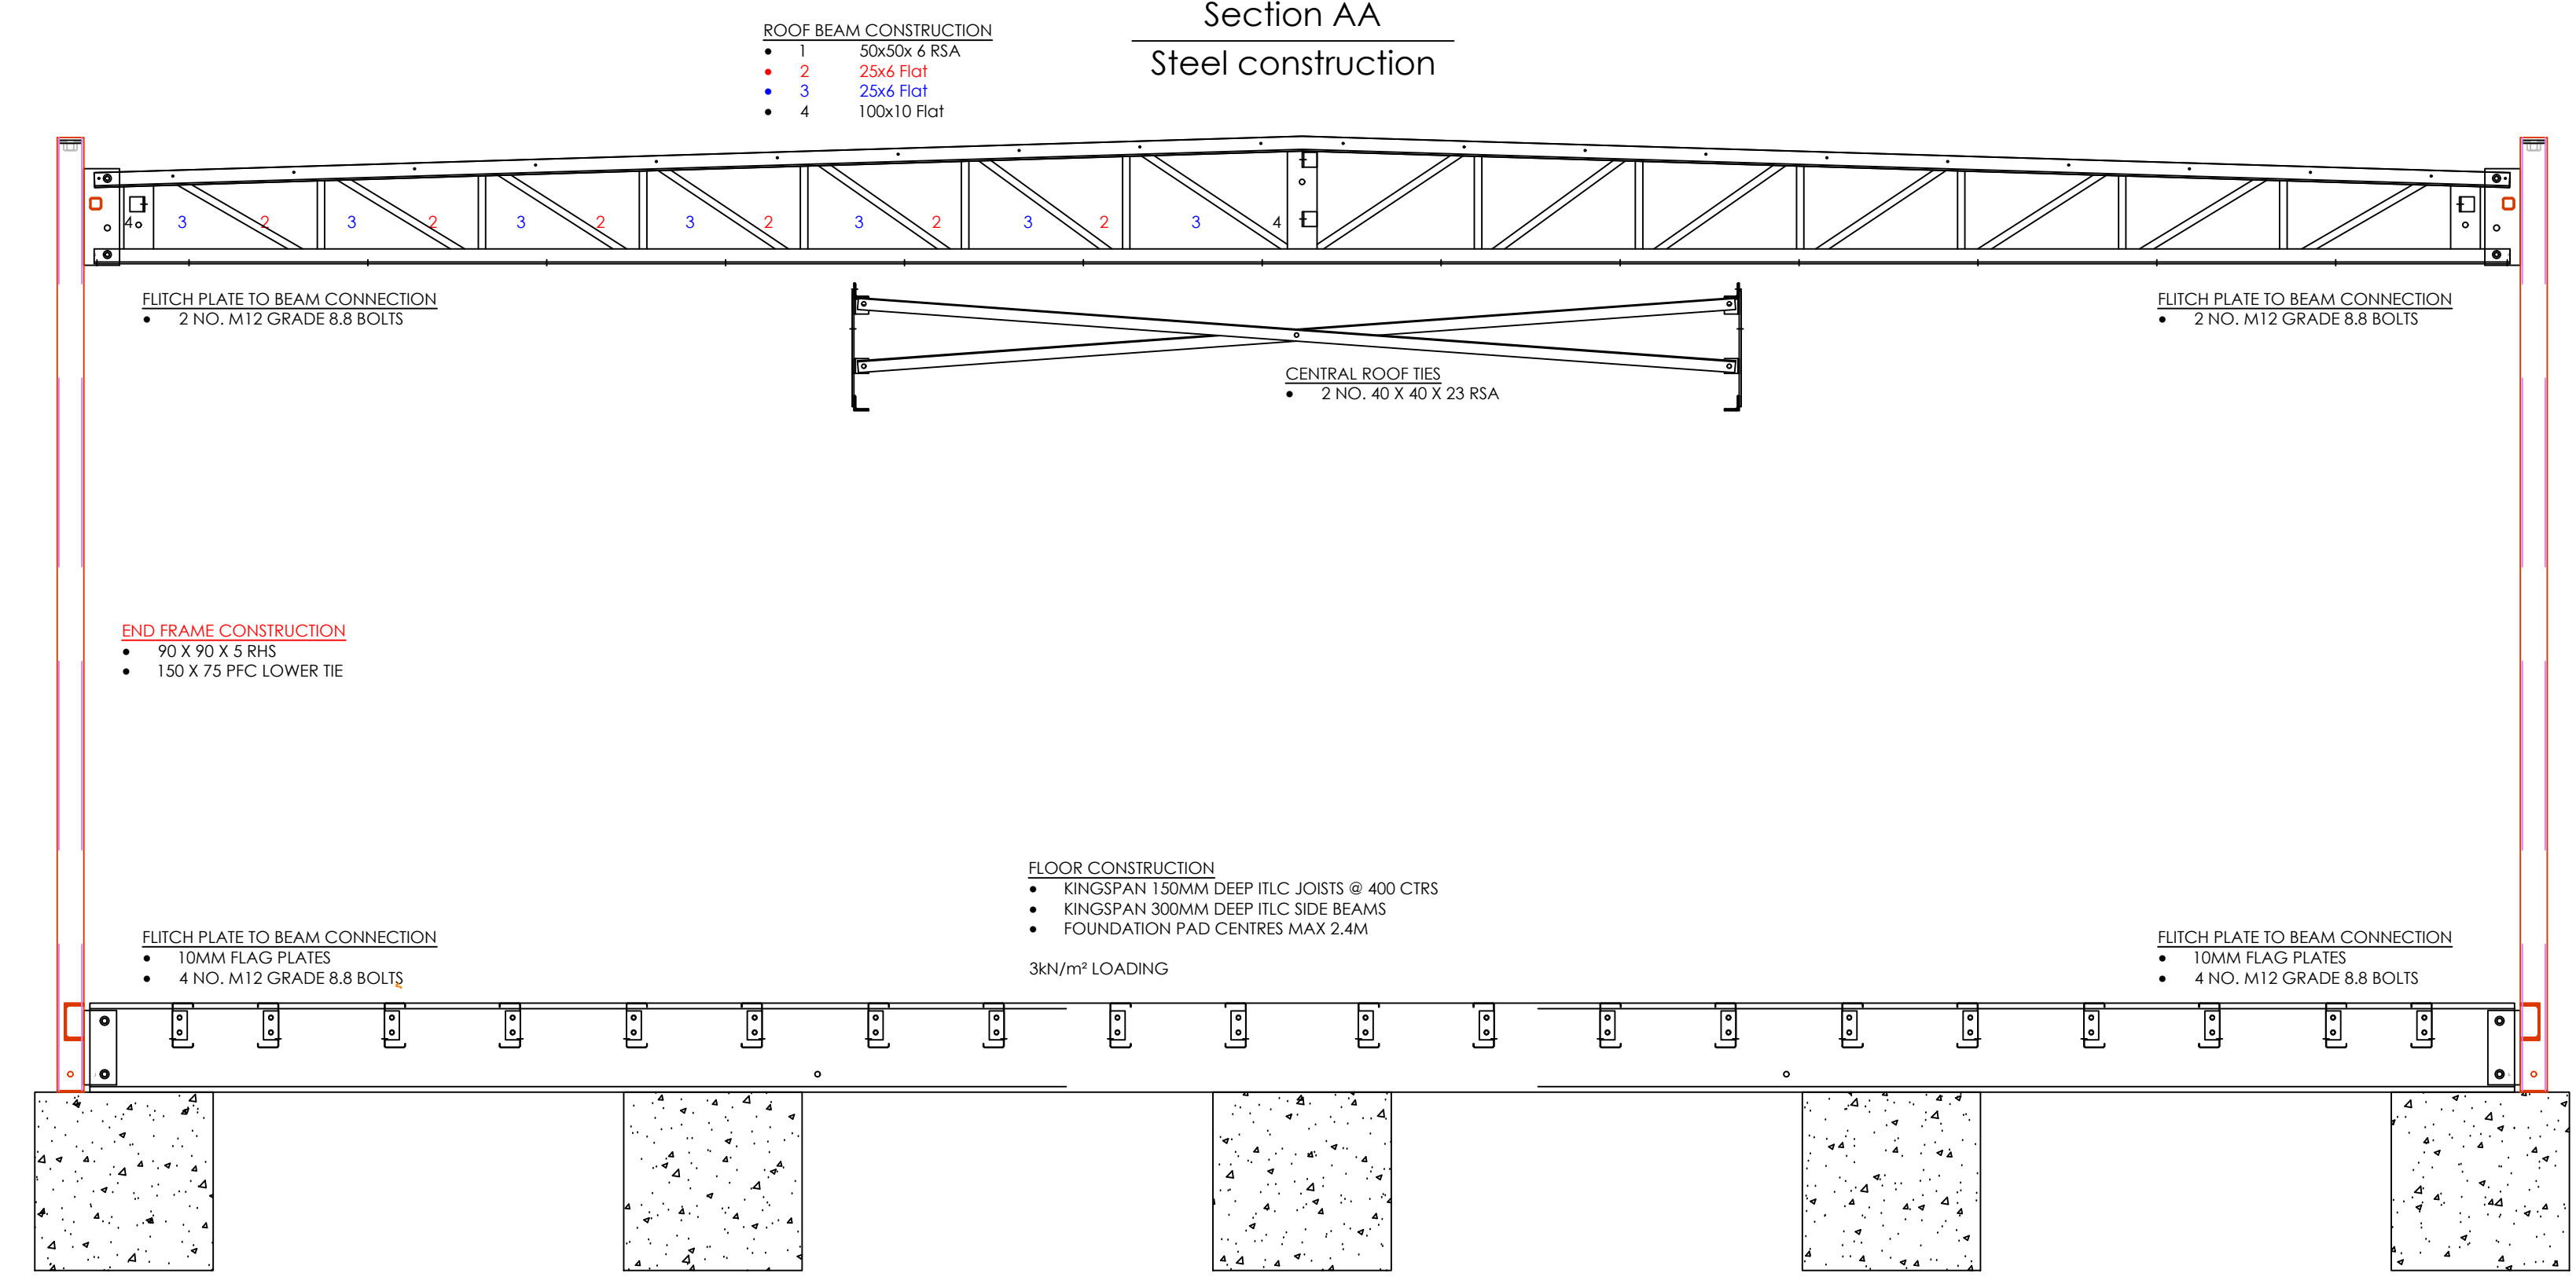

Bedford St. Westgate
Cleckheaton BD19 5EA
Tel: 01274 873232 Fax: 01274 877779
email: info@elitesystems.co.uk
www.elitesystems.co.uk
the possibilities are endless.....

Rev	Description	Date

Building Specification:

PROJECT		
Rhostyllen		
TITLE		
Section AA		
CLIENT		
Wrexham BC		
DRAWN BY	CHECKED BY	DATE
AL		27/09/2023
SCALE (@ A1)		PROJECT NUMBER
1:20		200315
DRAWING NUMBER		REV
200315-ELT-00-00-DR-A-4000		
STATUS: AL		
A=Approval P=Production T=Tender I=Information		