


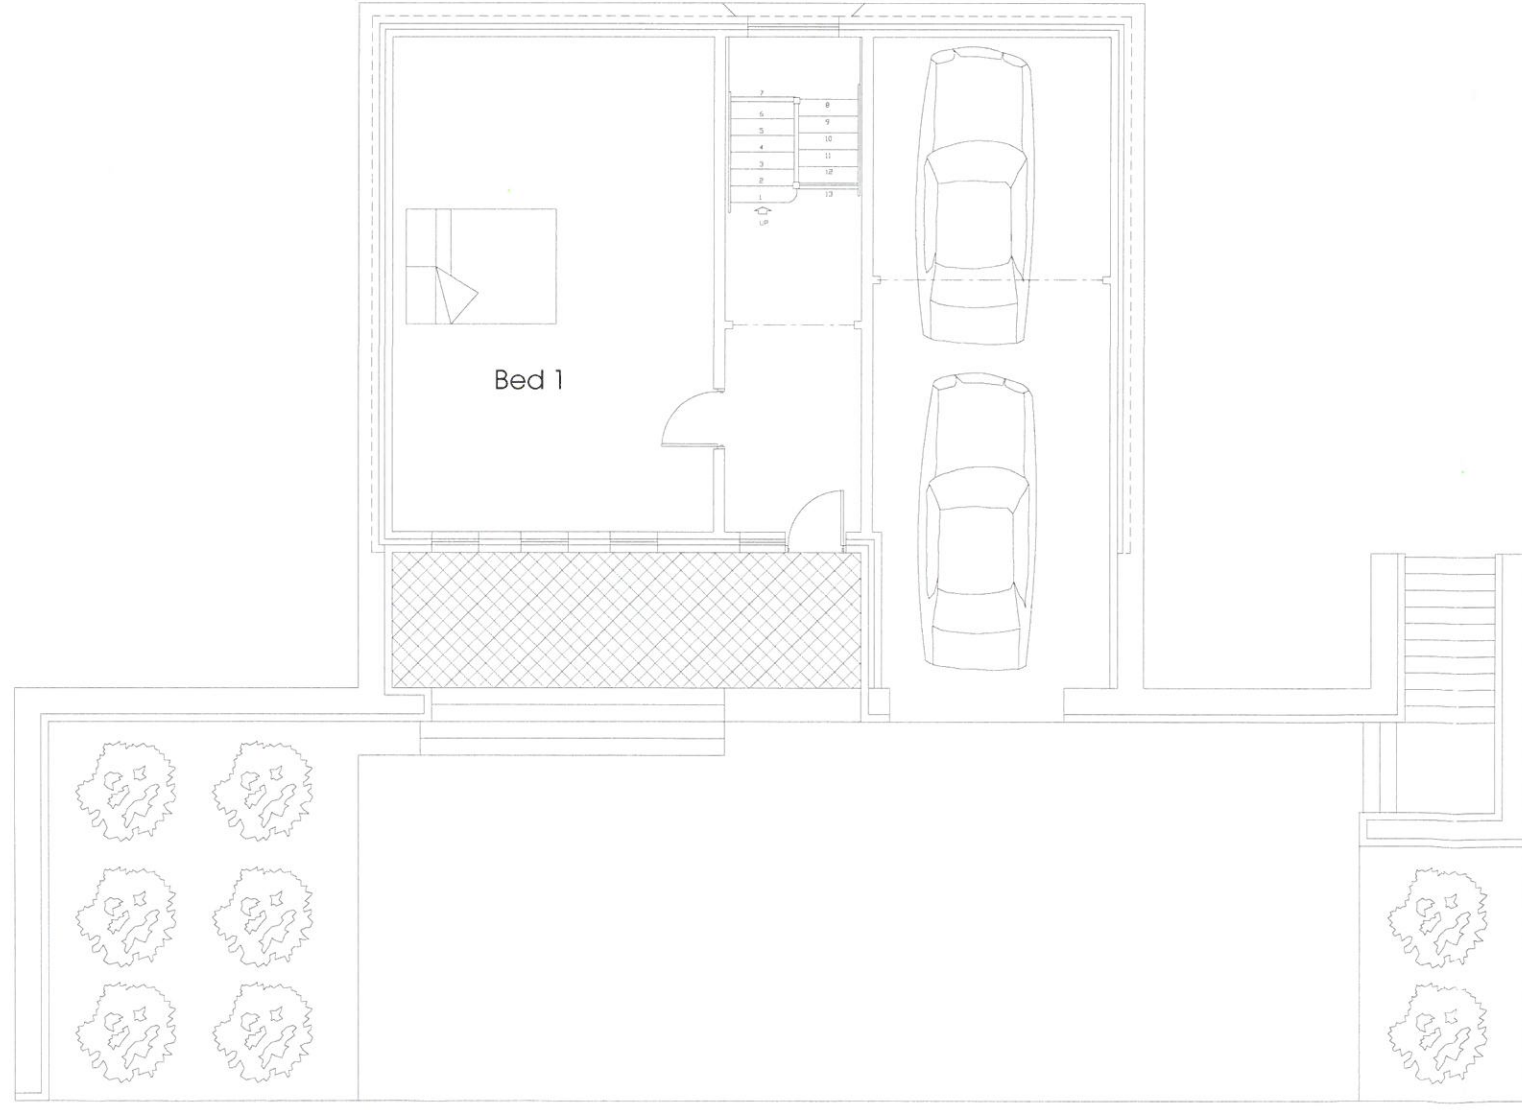


Ground Floor



First floor



Second floor

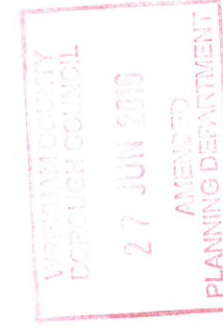

New Dwelling
The Hollies Minera

Scale 1:100
Dwrg 02
Date Dec 04

This drawing has been prepared for the purpose of obtaining Planning & Building Regulation Approval only.

The contractor is to check and verify all building & site dimensions & levels before commencement of works.


The copyright of this drawing is vested in Philip Kelsall Building Design & Consultancy Ltd and must not be reproduced in any form without written consent.

The contractor is to comply in all respects with current legislation whether or not specifically stated on the drawings.

VIRCONHAM COUNTY
BOROUGH COUNCIL
27 JUN 2016
AMENDED
PLANNING DEPARTMENT



TOP ROAD

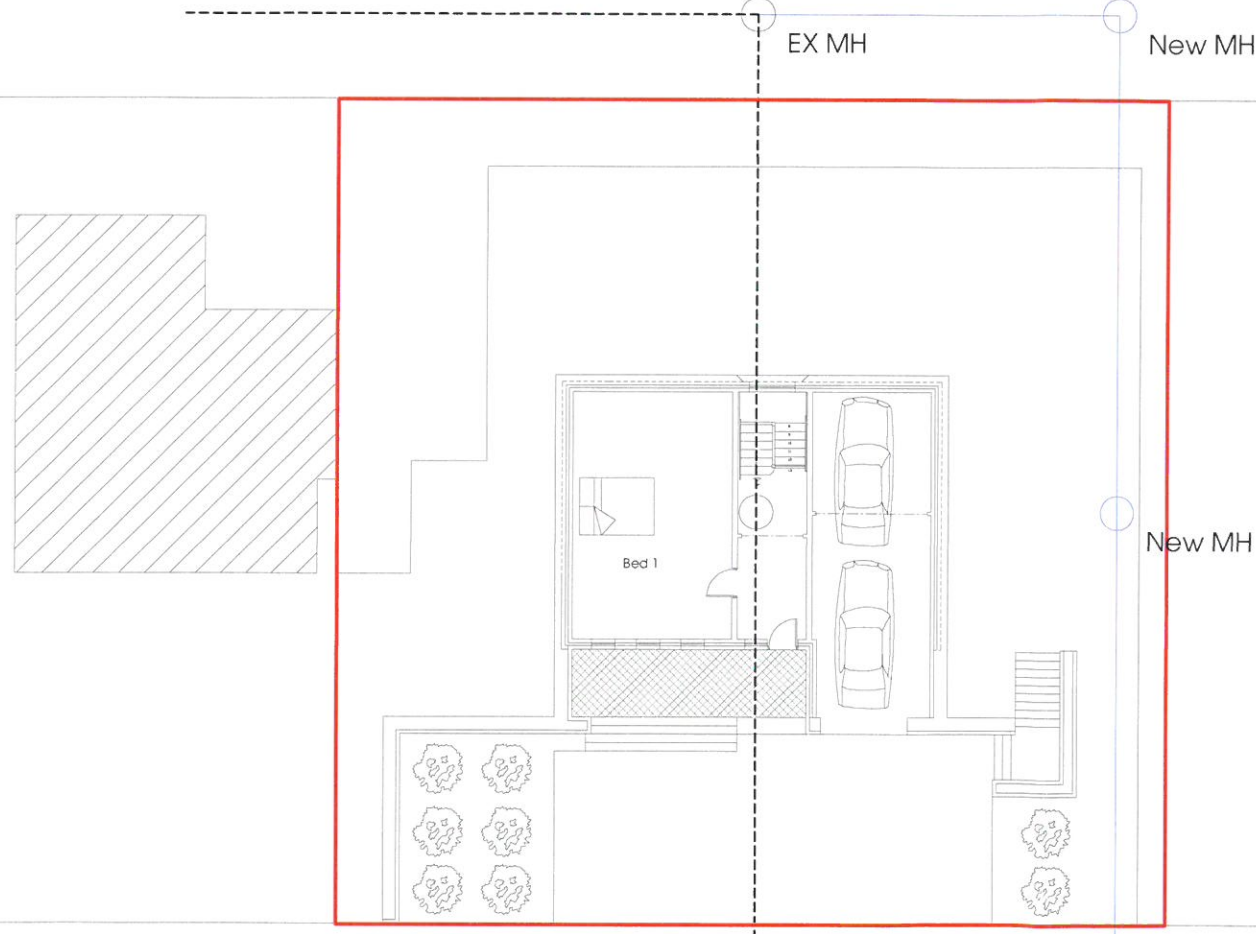

BOTTOM ROAD

Site Layout

New Dwelling
The Hollies Minera


Scale 1: 200
Dwrg 01
Date Dec 04

This drawing has been prepared for the purpose of obtaining Planning & Building Regulation Approval only.

The copyright of this drawing is vested in Philip Kelsall Building Design & Consultancy Ltd and must not be reproduced in any form without written consent.

The contractor is to check and verify all building & site dimensions & levels before commencement of works.

The contractor is to comply in all respects with current legislation whether or not specifically stated on the drawings.

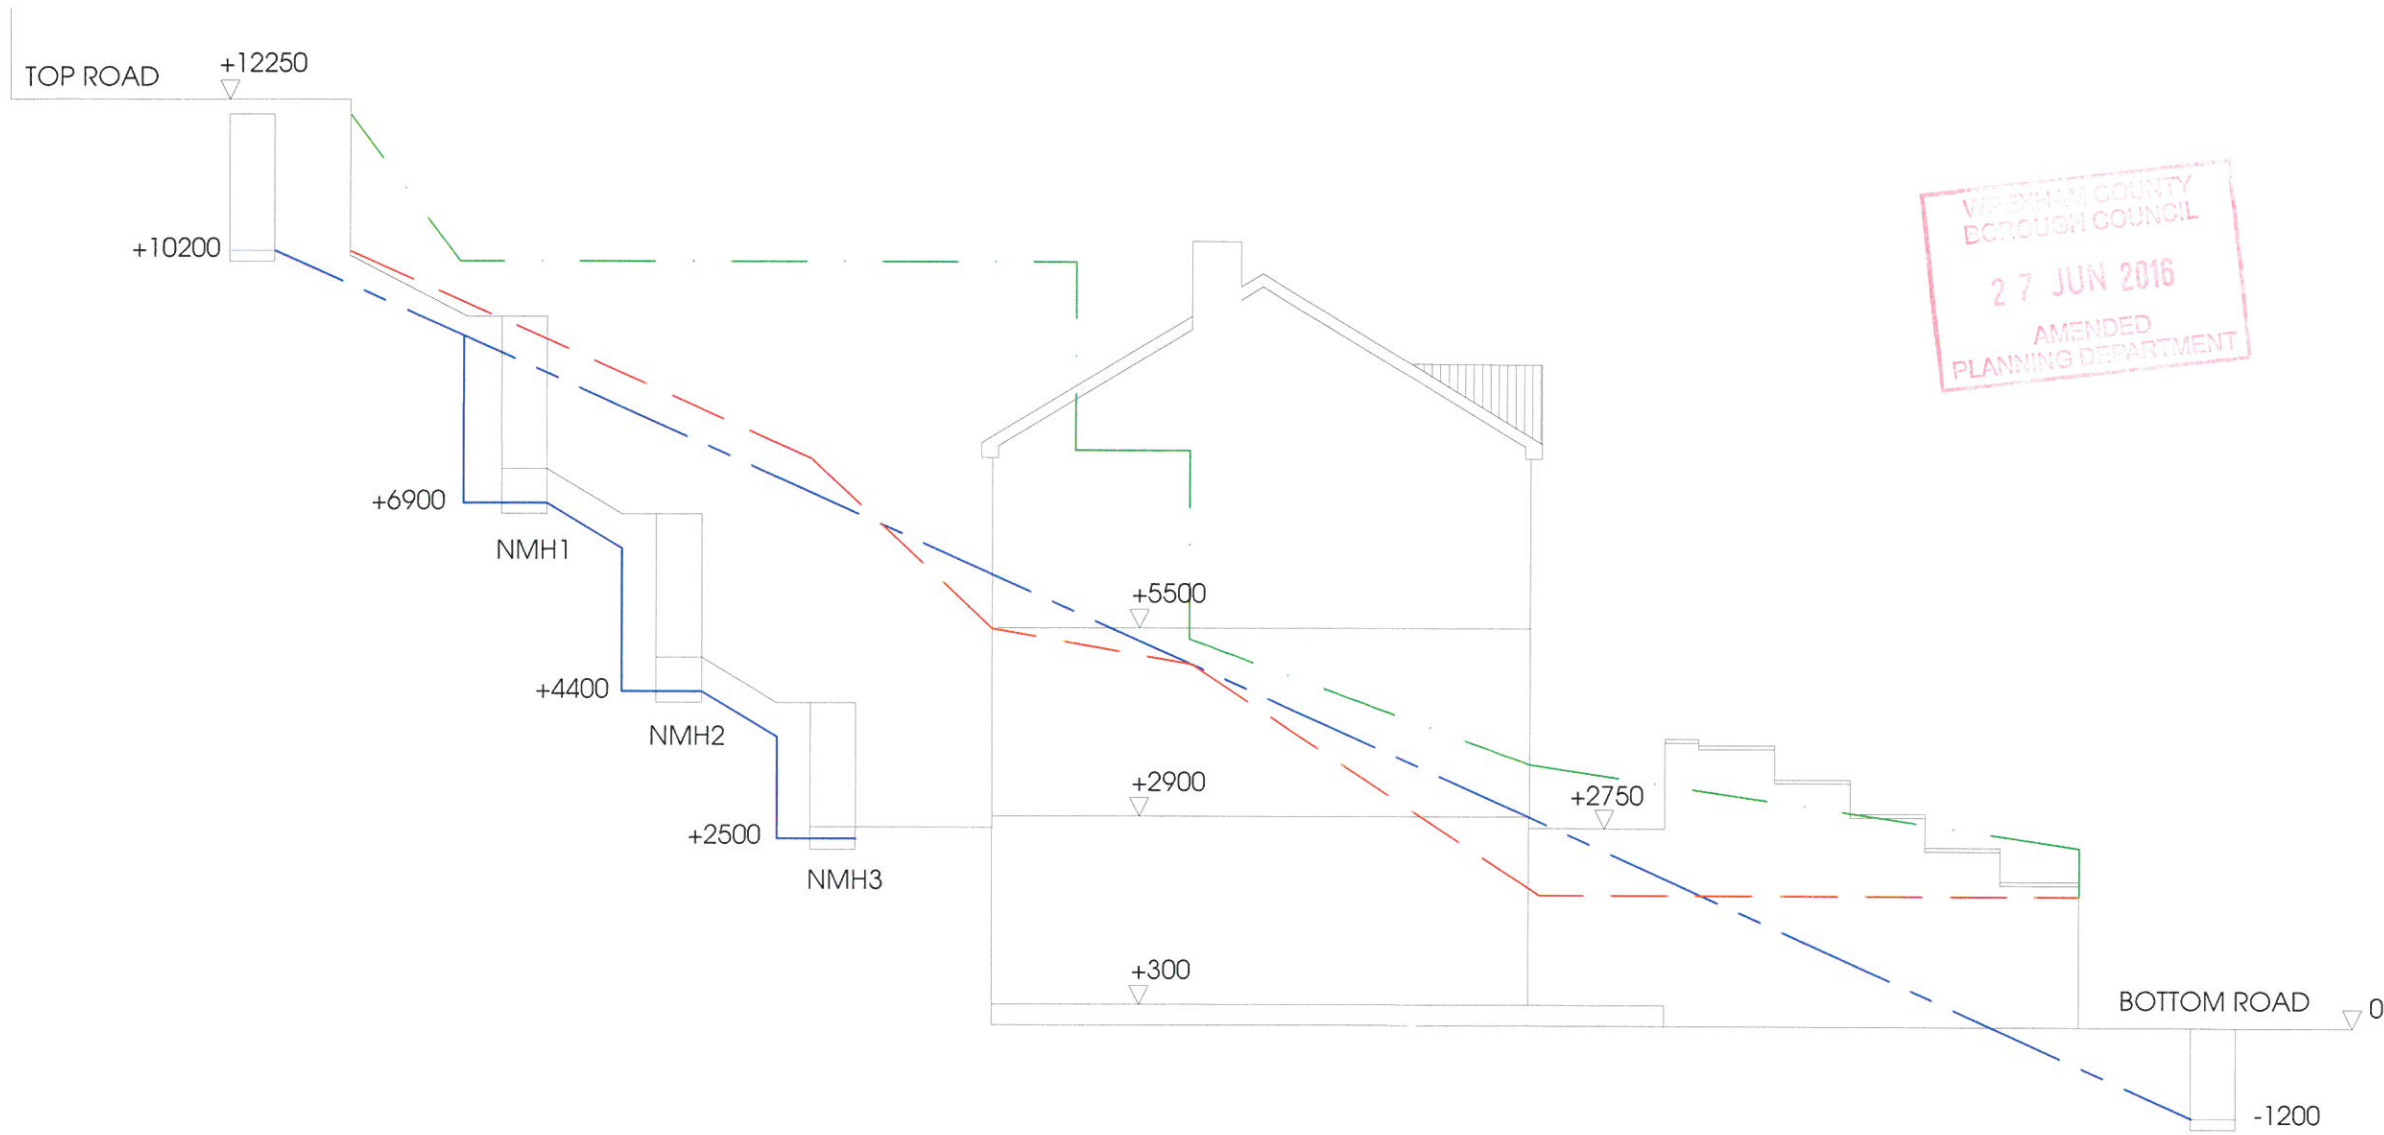

Section Thro' Site

KEY

- ~Ex. GL adjacent 'Sisal-y-Gwynn'
- ~Ex. GL adjacent 'The Nook'
- ~Ex. 150mm FW Drain
- ~Proposed divert of ex. 150mm FW Drain

New Dwelling
The Hollies Minera

Scale 1: 100
Dwrg 05
Date Dec 04

This drawing has been prepared for the purpose of obtaining Planning & Building Regulation Approval only.

The copyright of this drawing is vested in Philip Kelsall Building Design & Consultancy Ltd and must not be reproduced in any form without written consent.

The contractor is to check and verify all building & site dimensions & levels before commencement of works.

The contractor is to comply in all respects with current legislation whether or not specifically stated on the drawings.

