
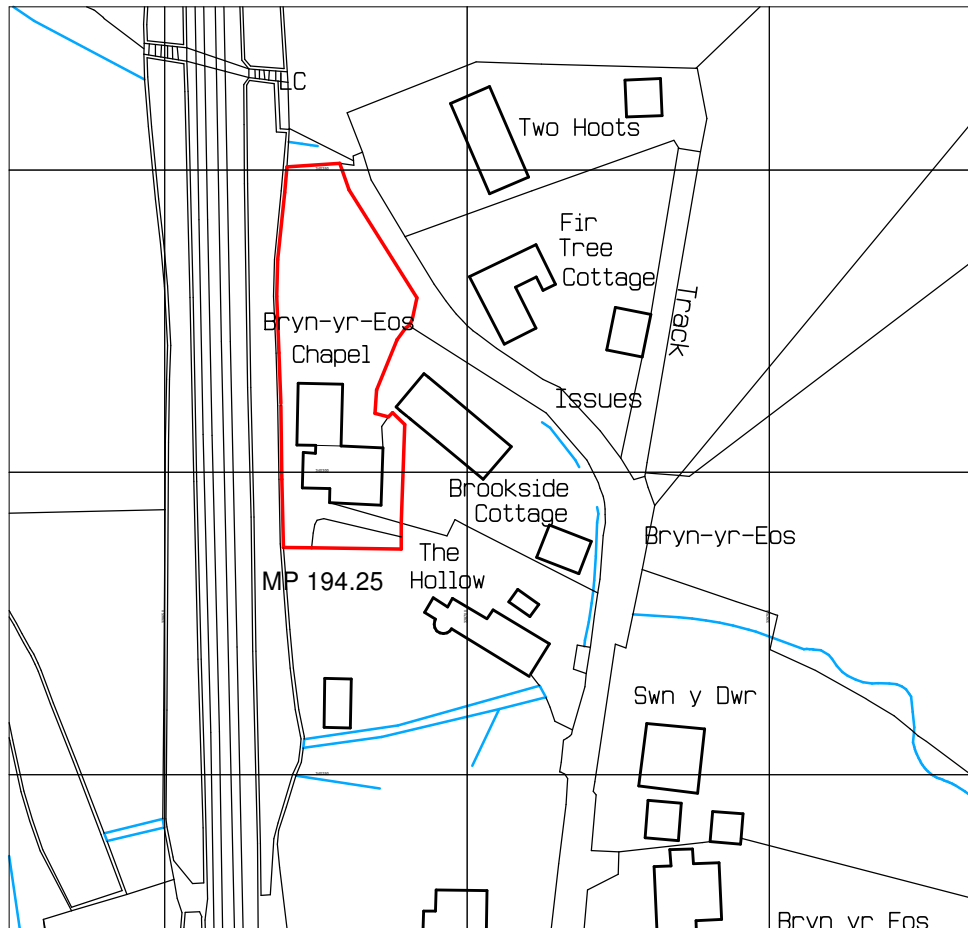


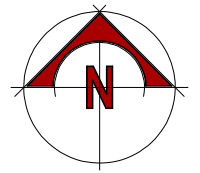

Ordnance Survey, (c) Crown Copyright 2022. All rights reserved. Licence number 100022432

PROPOSED CONVERSION  
of COMMERCIAL BUILDING  
to TWO DWELLINGS at  
BRYN-YR-EOS CHAPEL,  
WHITEHURST,  
CHIRK, LL14 5AS.

LOCATION PLAN.

Scale 1:1250@A4.

Dwg No. 10588.01.ds.j.