

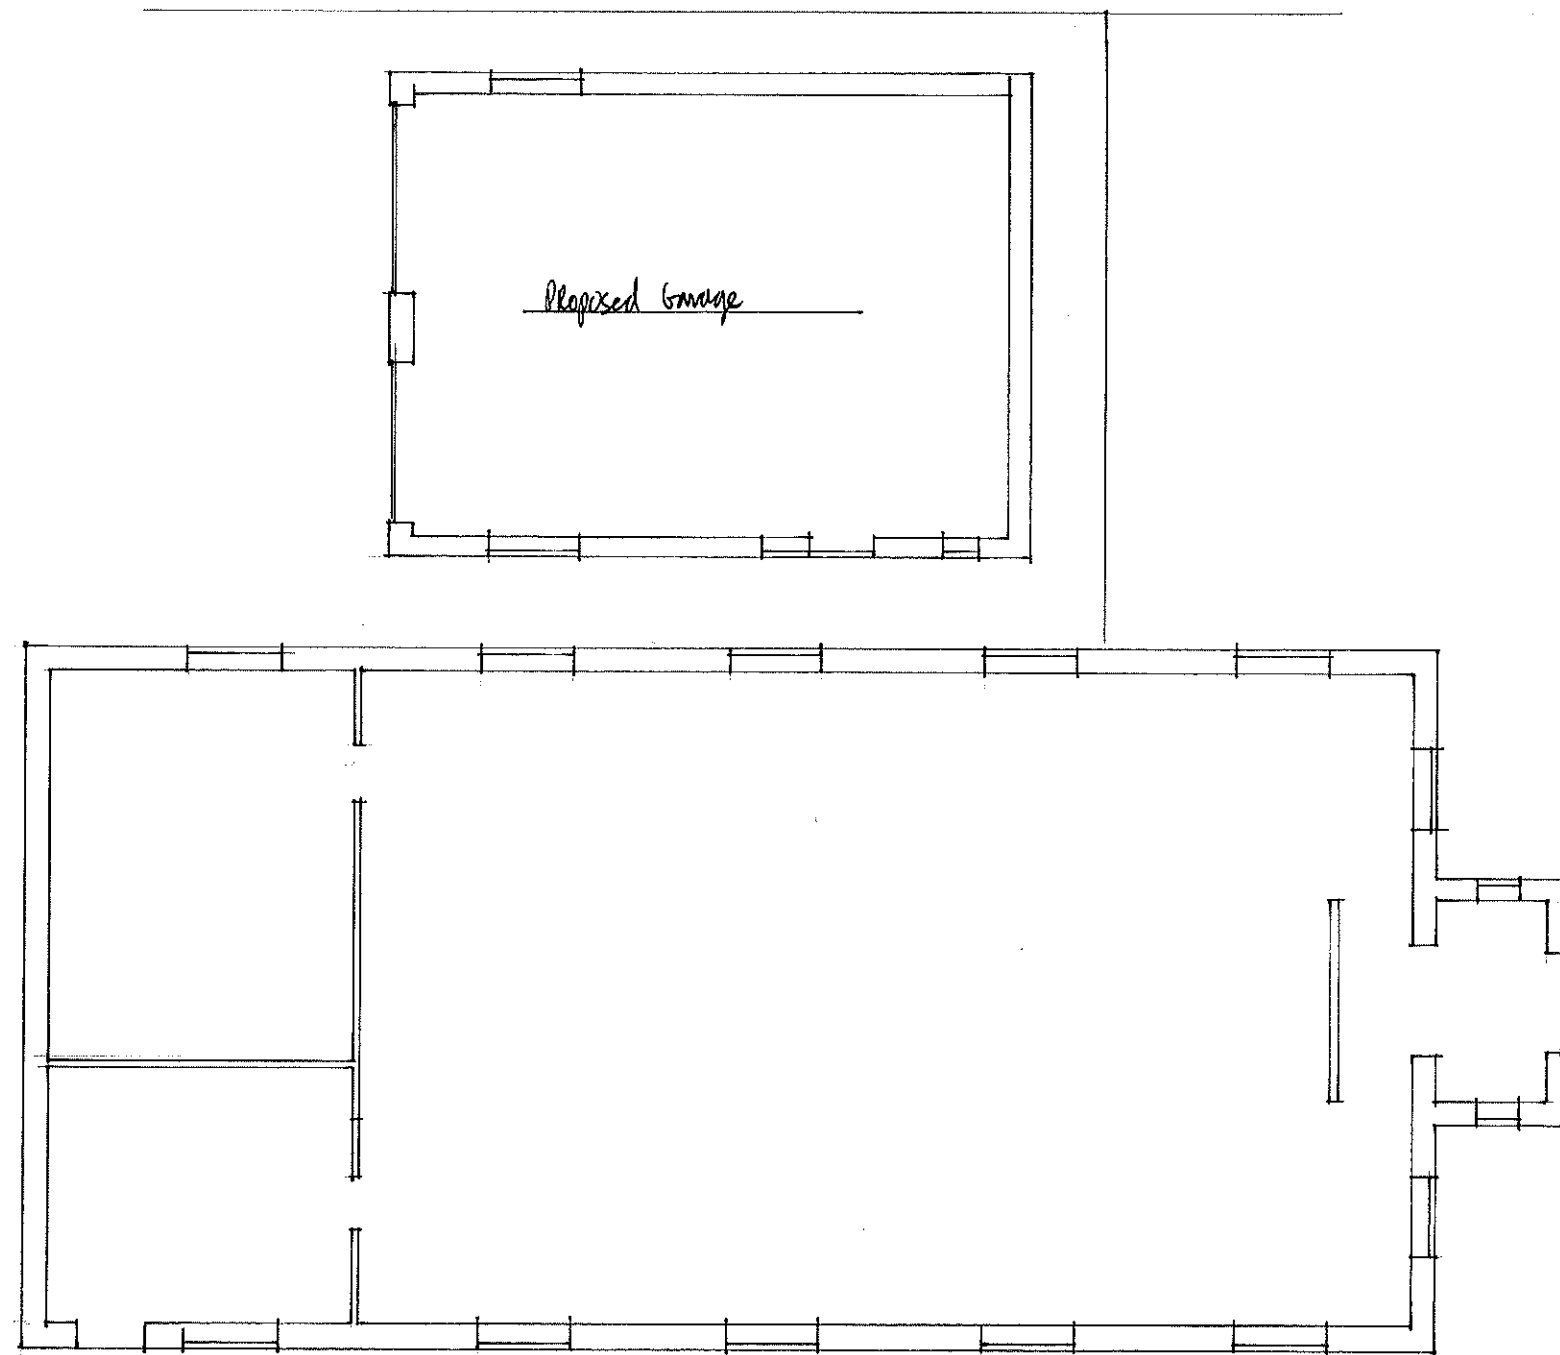
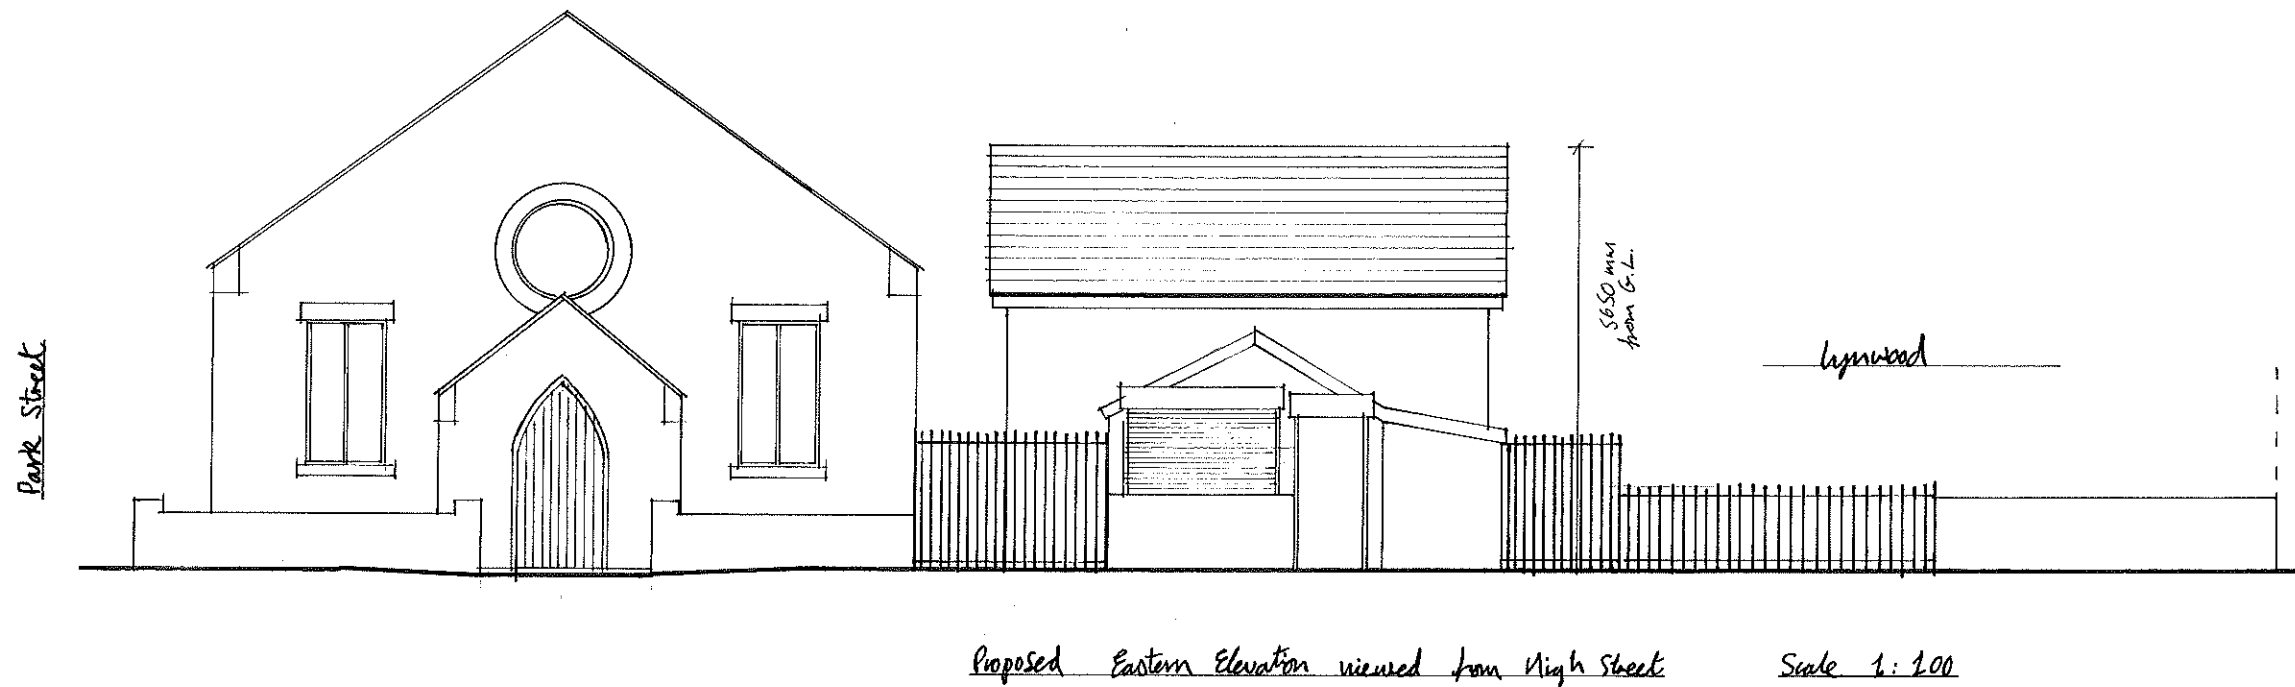


PLAN OF CHAPEL SHOWING ANNOTATION OF WINDOWS

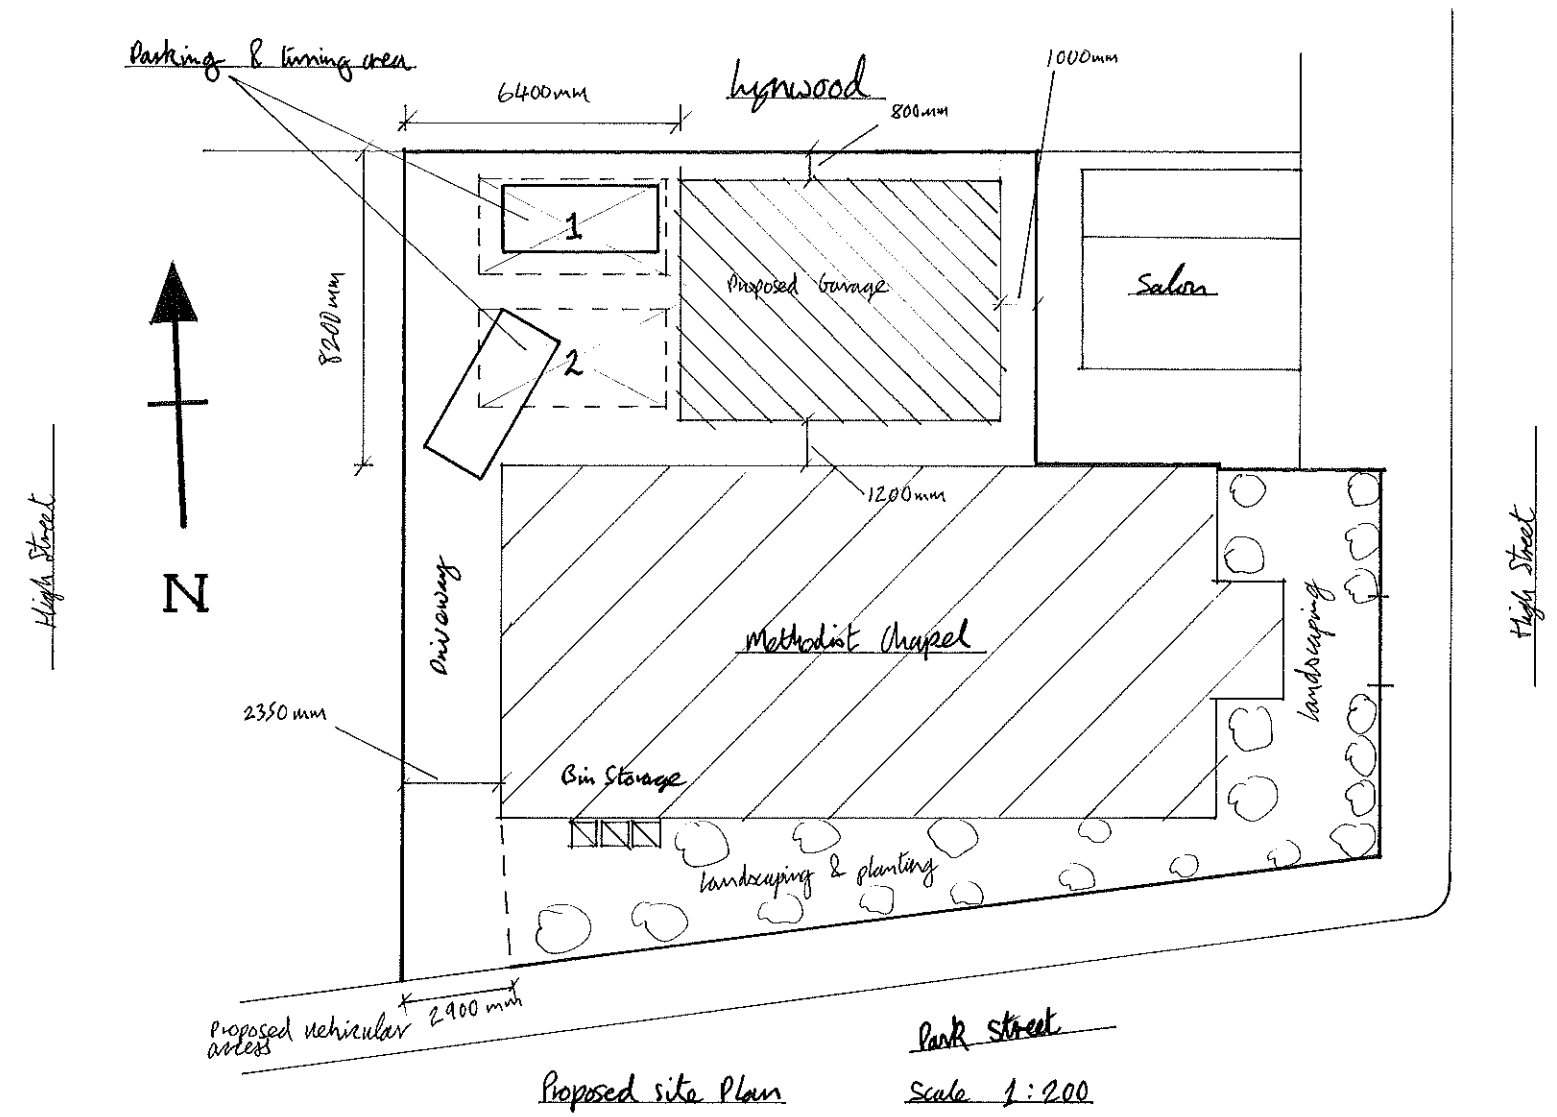

Proposed Garage at Jerusalem	
Methodist Chapel, High St, Tottenham	
for Mr R. Price,	6 th June
2024. For planning purposes only	
Scale	1:100

Existing & Proposed site Plans

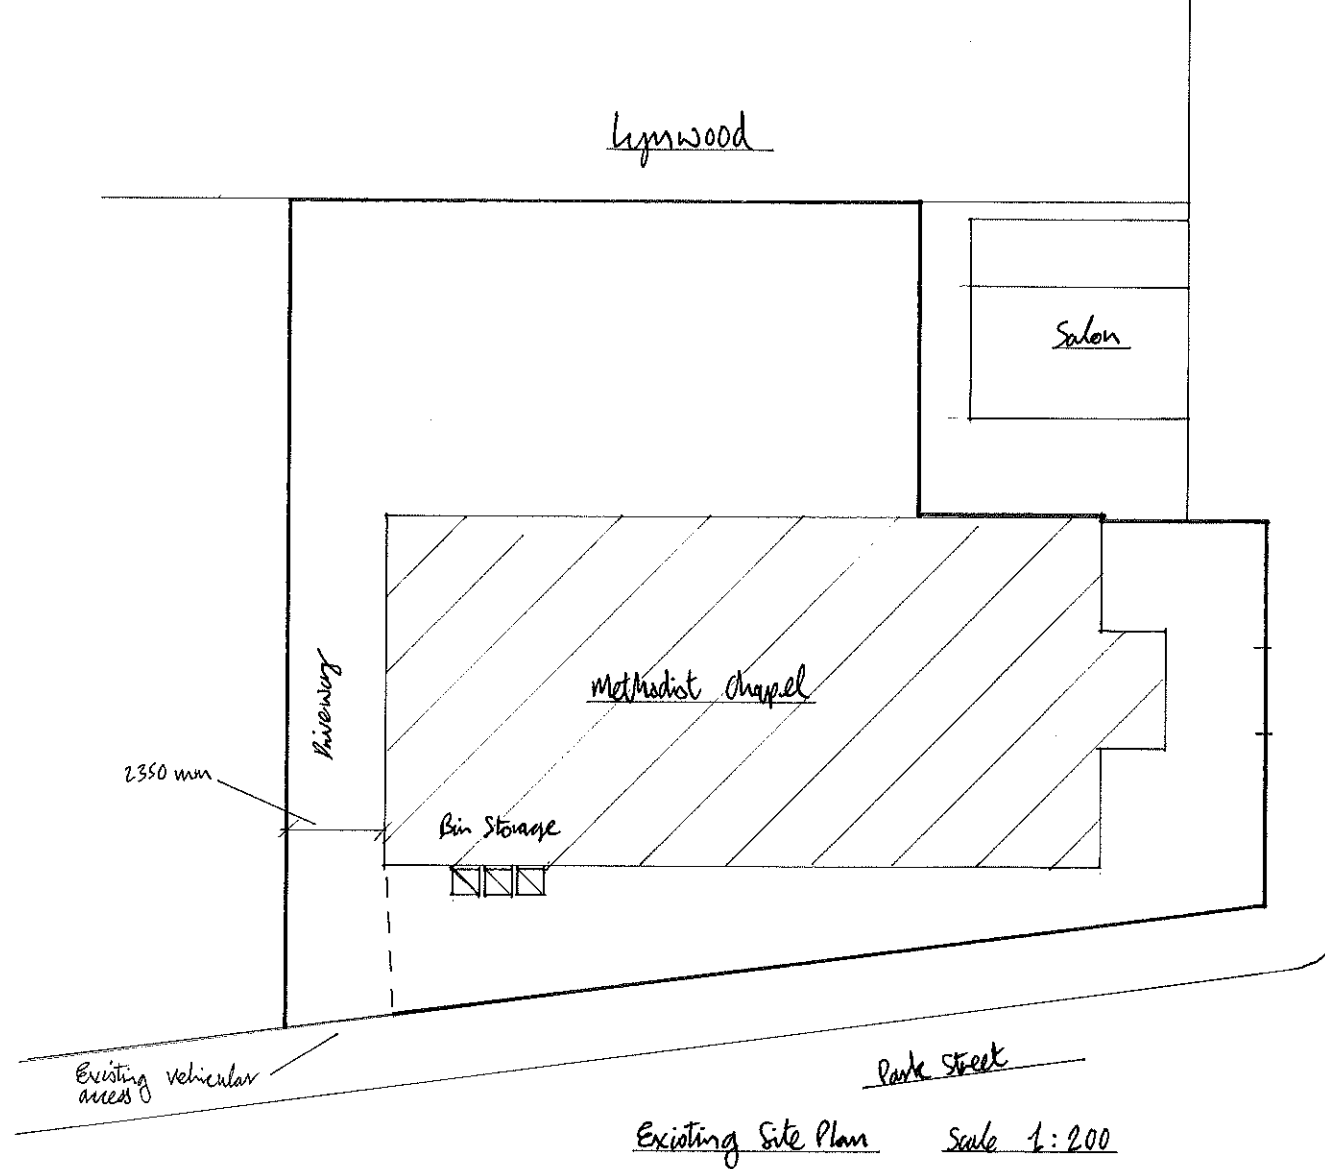

Proposed Garage at Lemuel
Methodist Chapel, High St, Johnston,
for Mr R. Price, 6th June 2024
For Planning Purposes Only
Scales 1:100, 1:200