




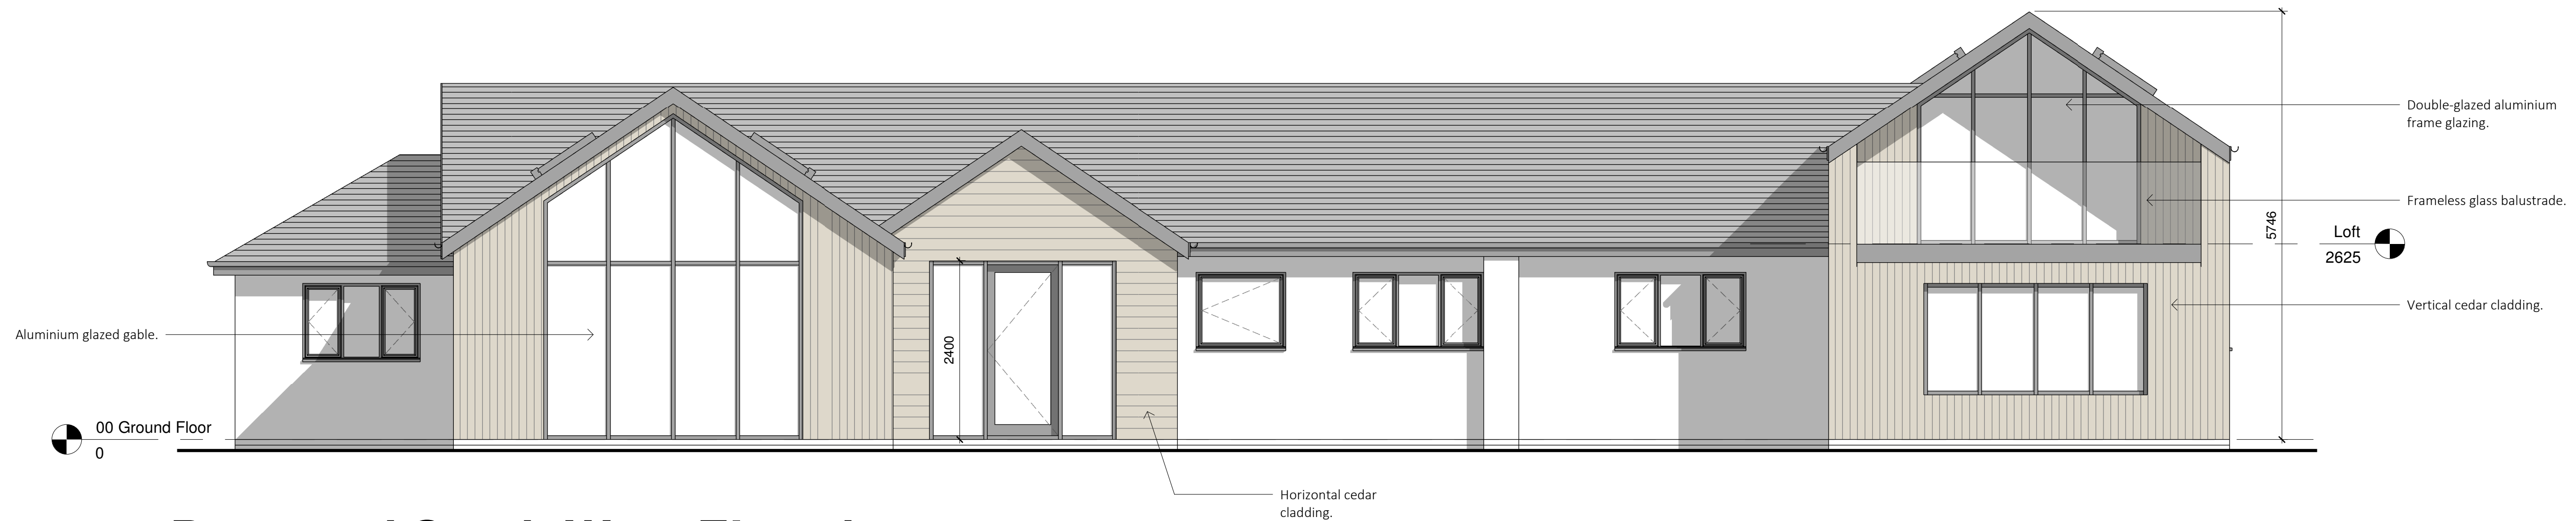

Proposed South West Elevation
1 : 50

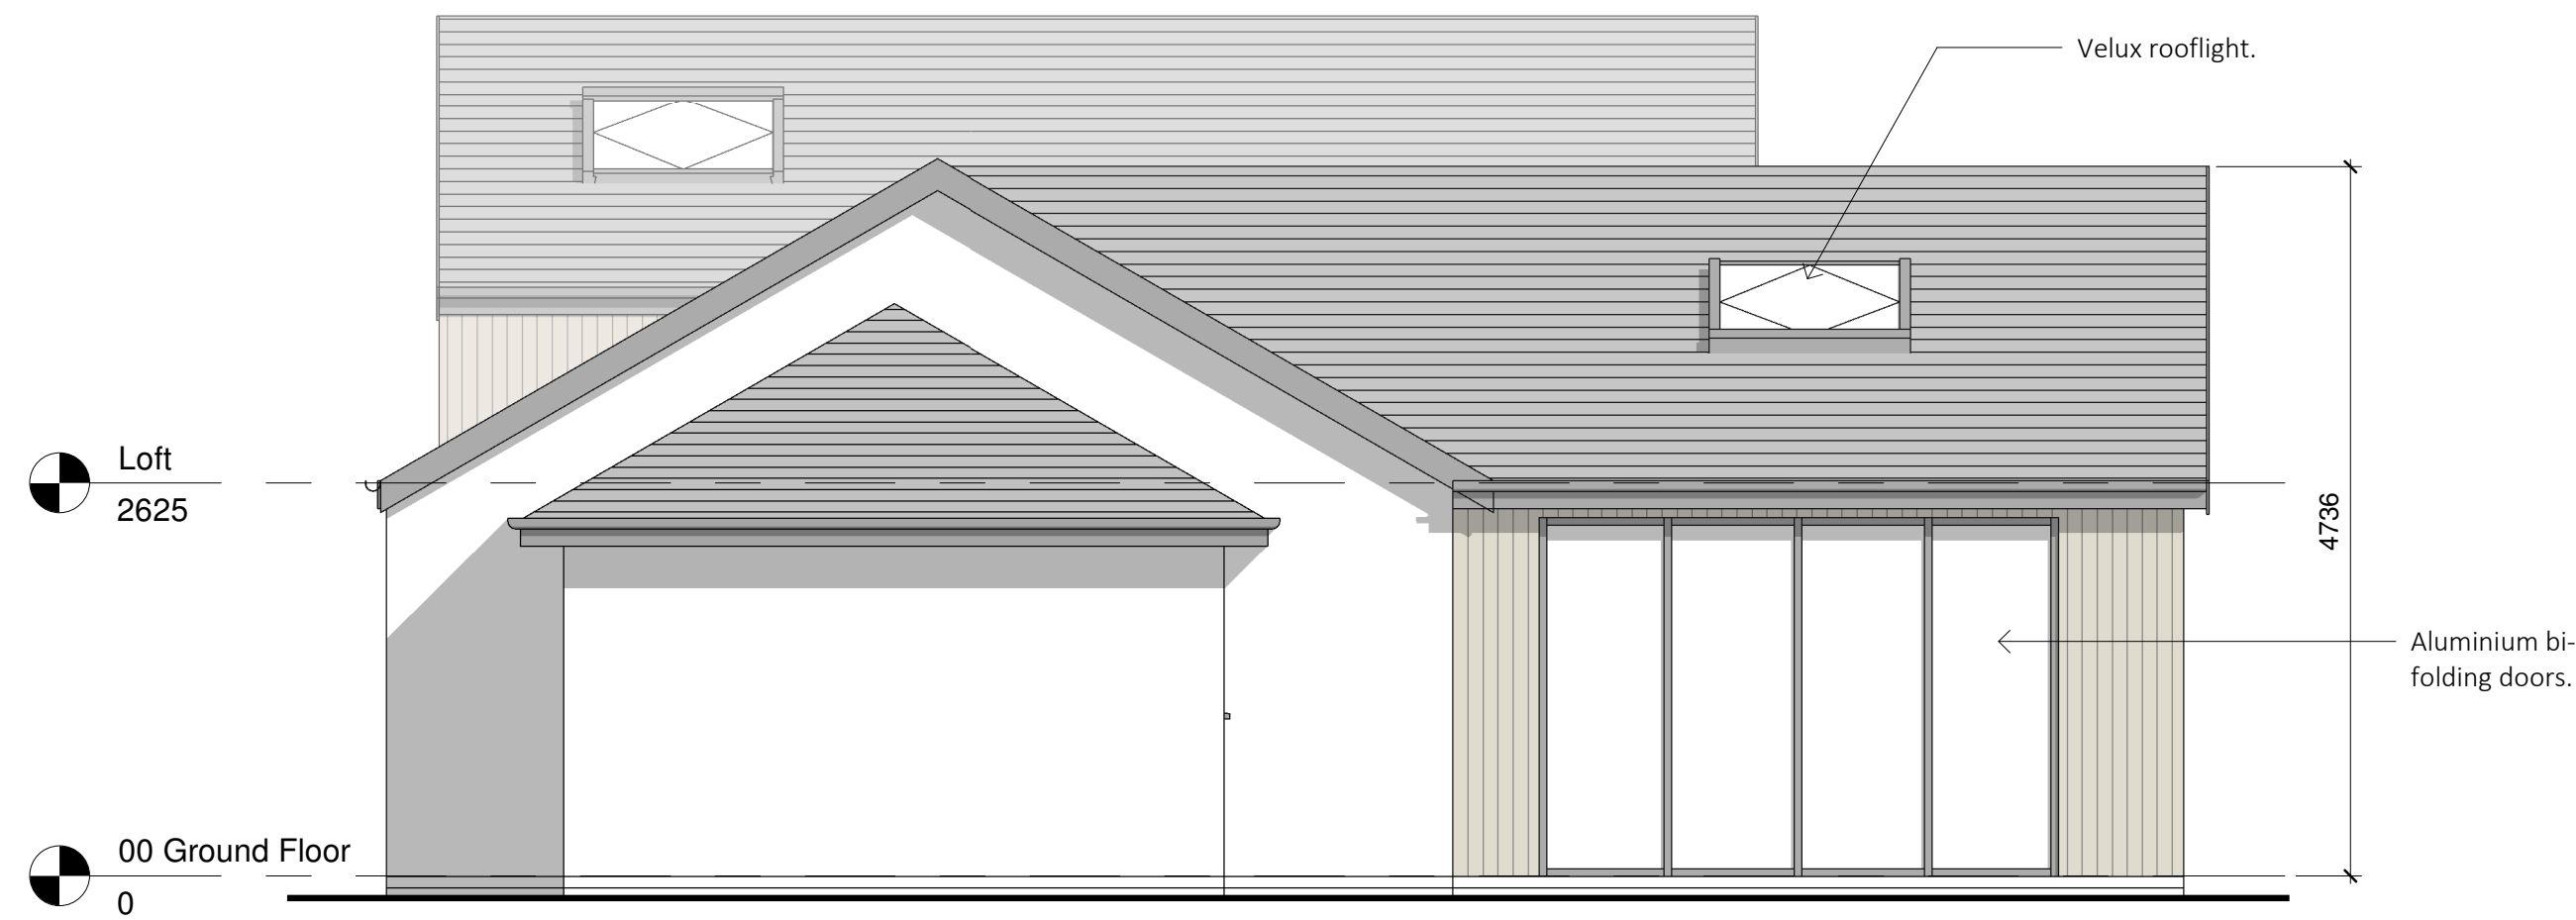

Proposed North West Elevation
1 : 50

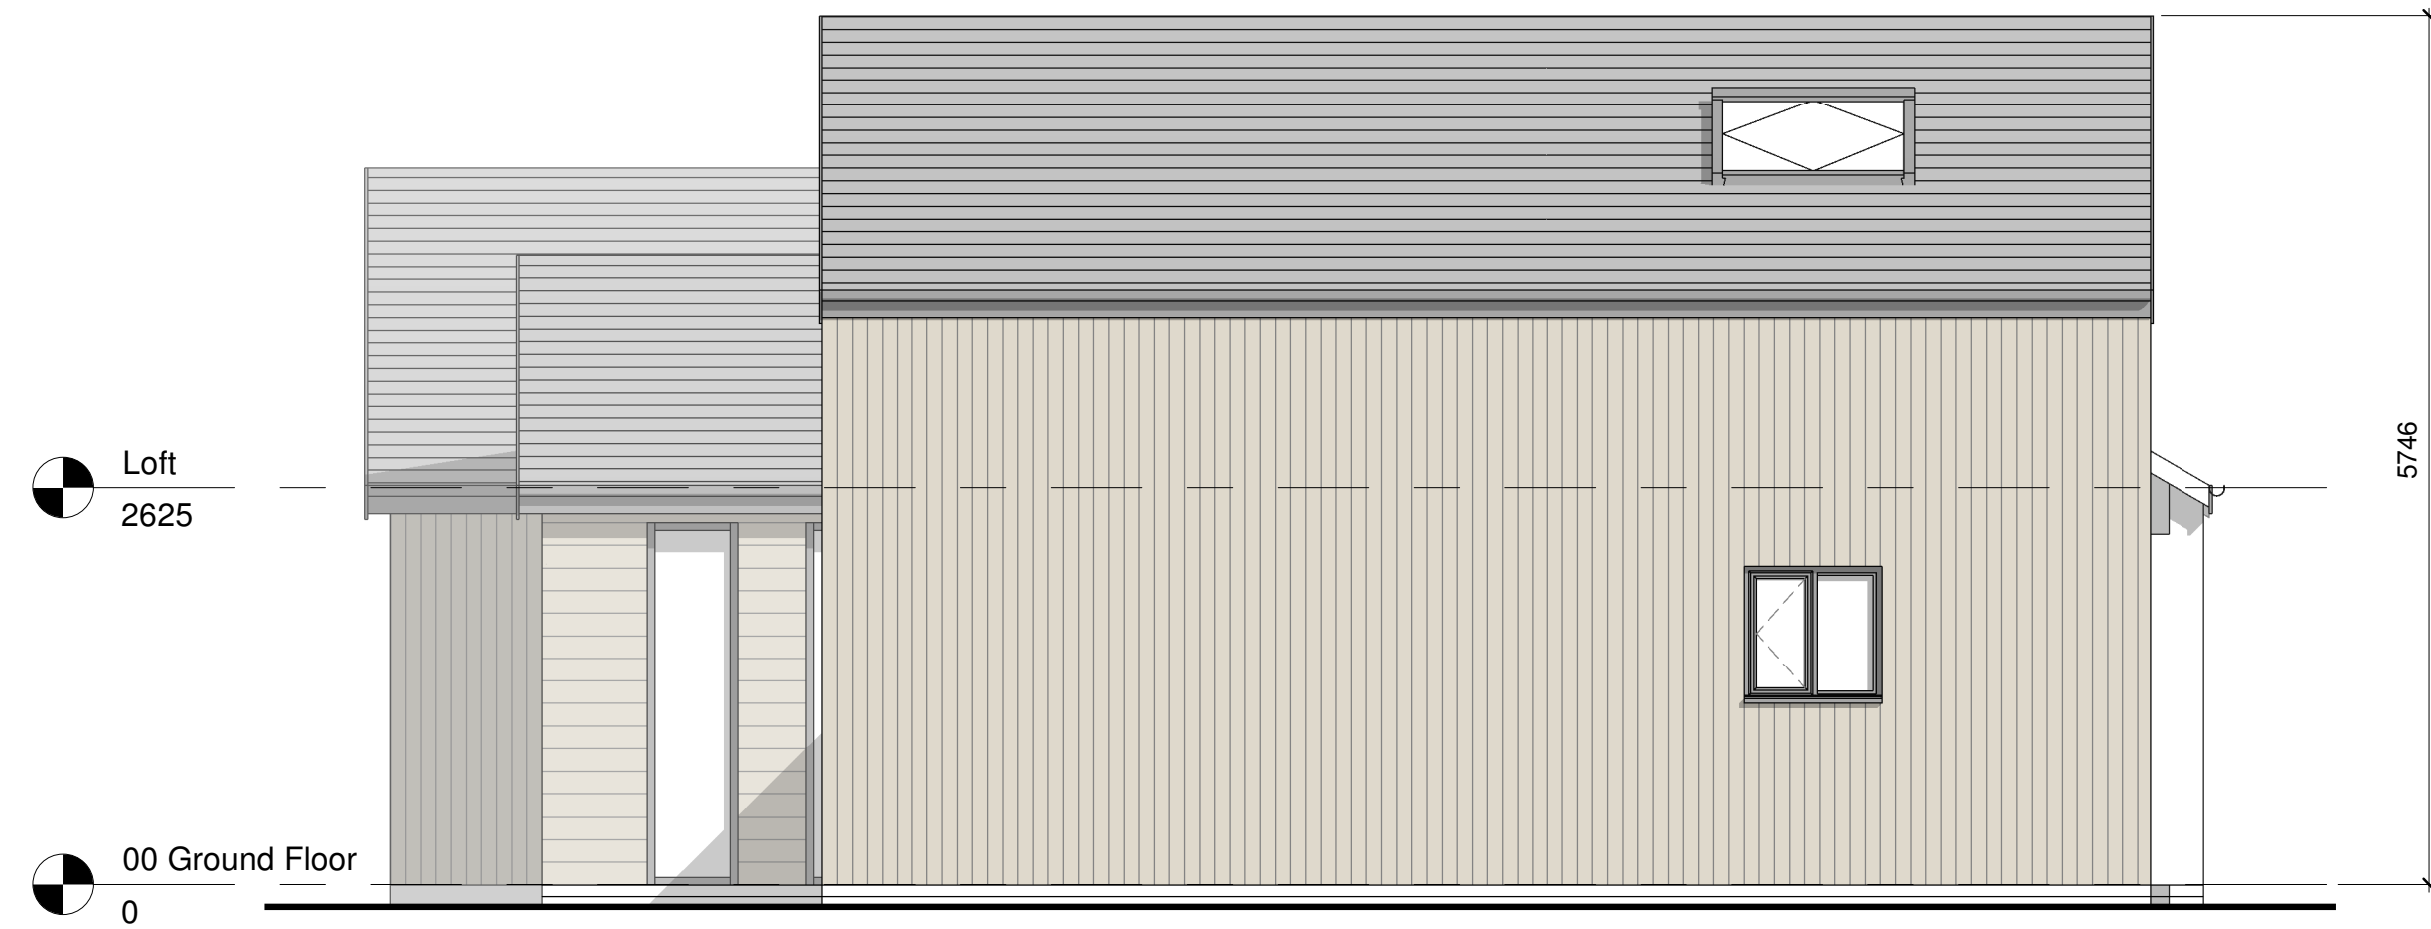

Proposed South East Elevation
1 : 50



Proposed North East Elevation
1 : 50

0m 1m 2m 3m 4m 5m



ARKIFY LTD.
36 Plas Trion, Nant Parc,
Wrexham, LL14 1UR
07543968690
geraint@arkify.co.uk
www.arkify.co.uk

Project:	Tanglewood, Llay LL12 0NS		
Title:	Proposed Elevations		
Scale @ 1:50	Scale @ 1:100	Author: GE	Date: 02/08/23
Project: 23-44	Drawing: A300	Rev: C	