



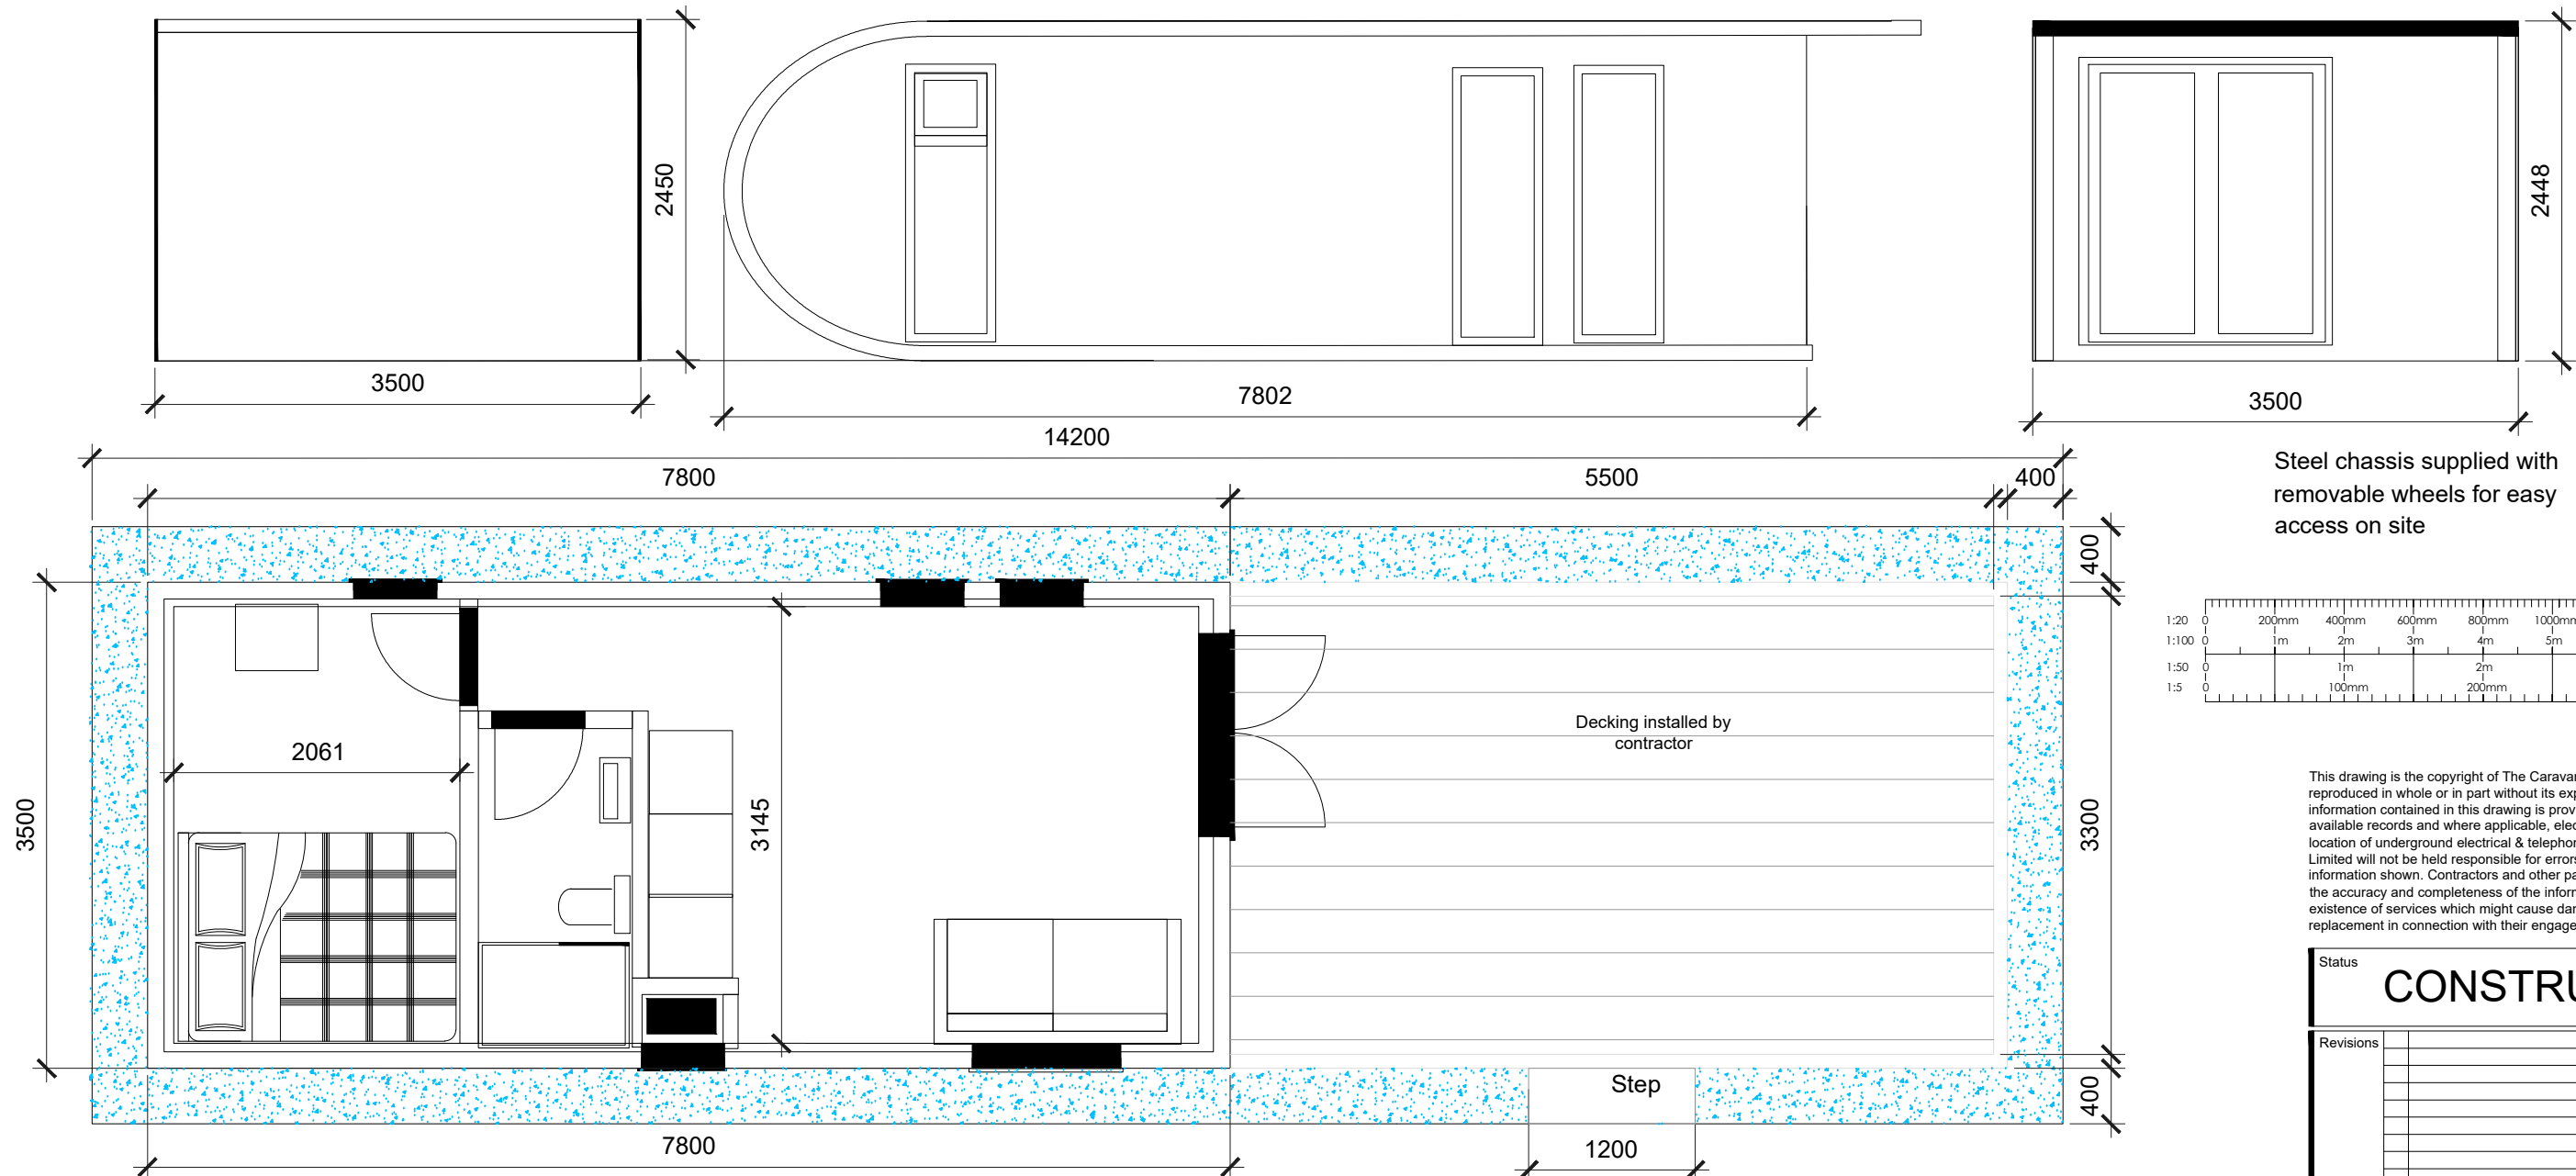

Full Structural insulated Panel (SIP) envelope
75mm to 100 foam in walls 100mm to 125mm for roof. SIP Spline Joiners make a continuous foam barrier with no cold bridging.

Steel chassis supplied with
removable wheels for easy
access on site

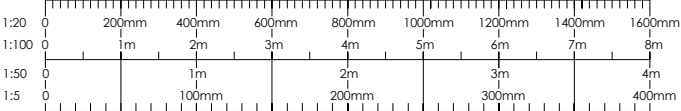

This drawing is the copyright of The Caravan Club Limited and may not be reproduced in whole or in part without its express permission. Whilst information contained in this drawing is provided in good faith, being based on available records and where applicable, electro detection techniques in location of underground electrical & telephonic services, The Caravan Club Limited will not be held responsible for errors in or omissions from the information shown. Contractors and other parties must satisfy themselves as to the accuracy and completeness of the information shown, to determine the existence of services which might cause danger, be damaged or need replacement in connection with their engagement.

Status
CONSTRUCTION

Revisions				

Project/Site
**LADY MARGARETS'S PARK
CARAVAN AND MOTORHOME
CLUB CAMPSITE**

Title
**PROPOSED
MODPOD 7.8
PLAN & ELEVATIONS**

Drwg no. LMP-2024-C-507	Date NOV 23	Drwn. by AS
	Checked by	
Scale 1:50 @A3	CAD Ref. LMP-2024-C-507	



**CARAVAN AND
MOTORHOME CLUB**

Estates Department, East Grinstead House,
East Grinstead, RH19 1UA.
Tel. (01342) 336772

