



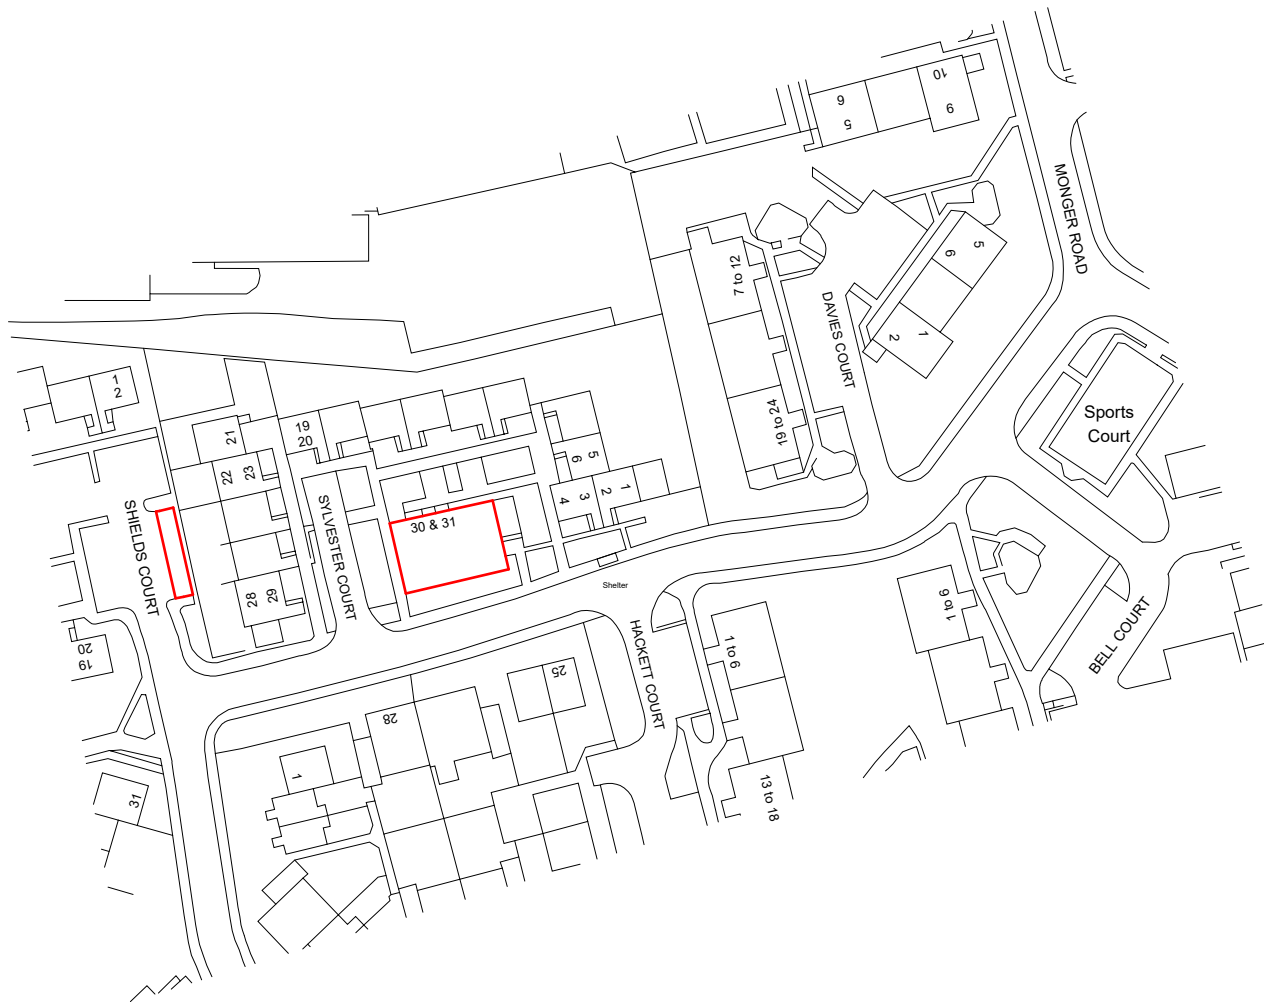

Ordnance Survey, (c) Crown Copyright 2022. All rights reserved. Licence number 100022432

PRINTED:	20/11/2023 09:22:42
REV: DESCRIPTION:	DATE: BY: CHK:

P1 FOR CLIENT APPROVAL	13/03/2023 MM DP
P2 PLANNING	20/11/2023 TJ DP

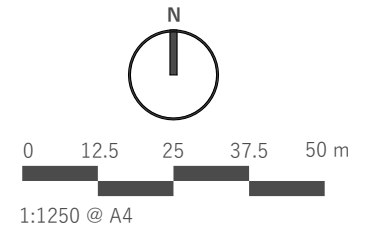

www.saer.wales | 01492 472478 | studio@saer.wales

THIS DRAWING IS COPYRIGHT OF SAER ARCHITECTS LIMITED. CHECK ALL DIMENSIONS ON SITE. DISCREPANCIES TO BE NOTIFIED TO ARCHITECT. ELEMENTS OF STRUCTURE SHOWN ARE INDICATIVE AND FOR GUIDANCE. FINAL DESIGN TO STRUCTURAL ENGINEERS DETAILS AND SPECIFICATION.

PROJECT:
**SYLVESTER COURT,
WREXHAM**

CLIENT:
**WALES & WEST
HOUSING**

DRAWING TITLE:
LOCATION PLAN

PURPOSE OF ISSUE: PLANNING	STATUS: S3
-------------------------------	---------------

DRAWING No: SCR-SAL-A1-ZZ-DR-A-0001	PROJECT No: P1165
--	----------------------

SCALE: 1 : 1250@A4	REVISION: P2
-----------------------	-----------------