


Unit 6b Elm House - Location Plan

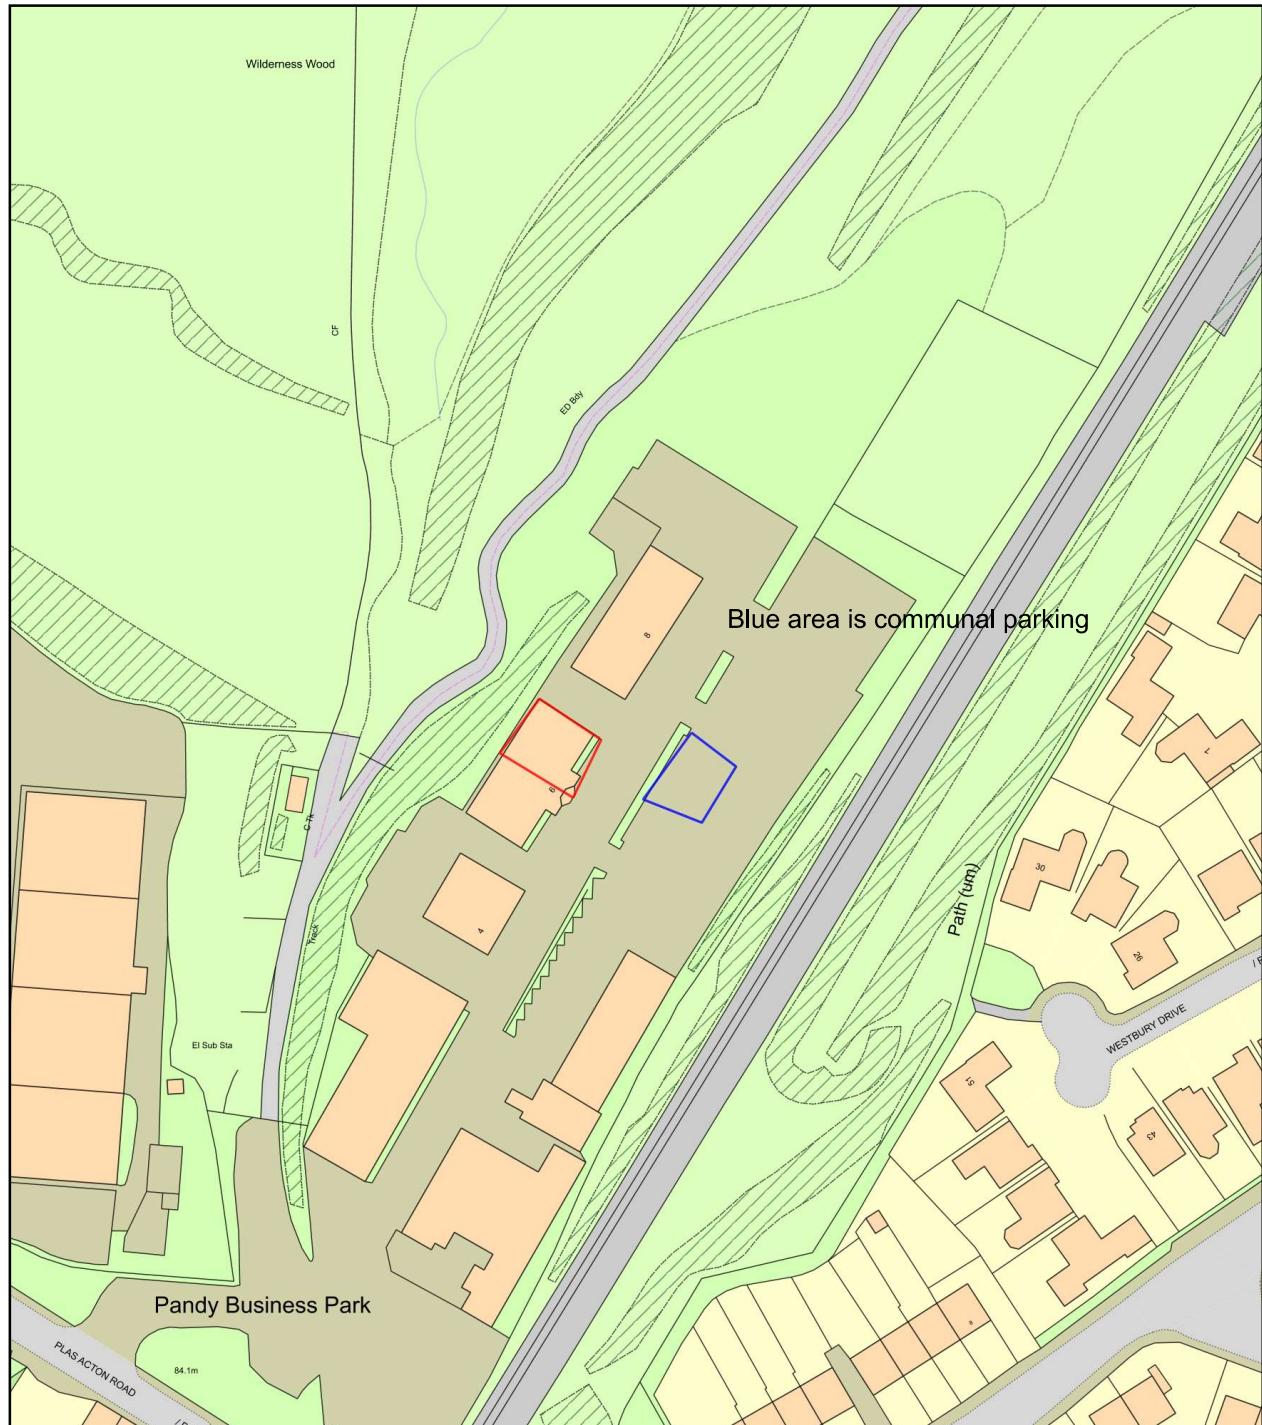

Plan Produced for: Josh Roberts

Date Produced: 13 Nov 2023

Plan Reference Number: TQRQM23317124836788

Scale: 1:1250 @ A4