



Proposed Rear Elevation

1:50

Natural slate to match existing.


Natural stone head.

Dark grey pvcu windows.

Natural stone sill.


Natural stone to match existing.

Dark grey powdercoated aluminium sliding doors.

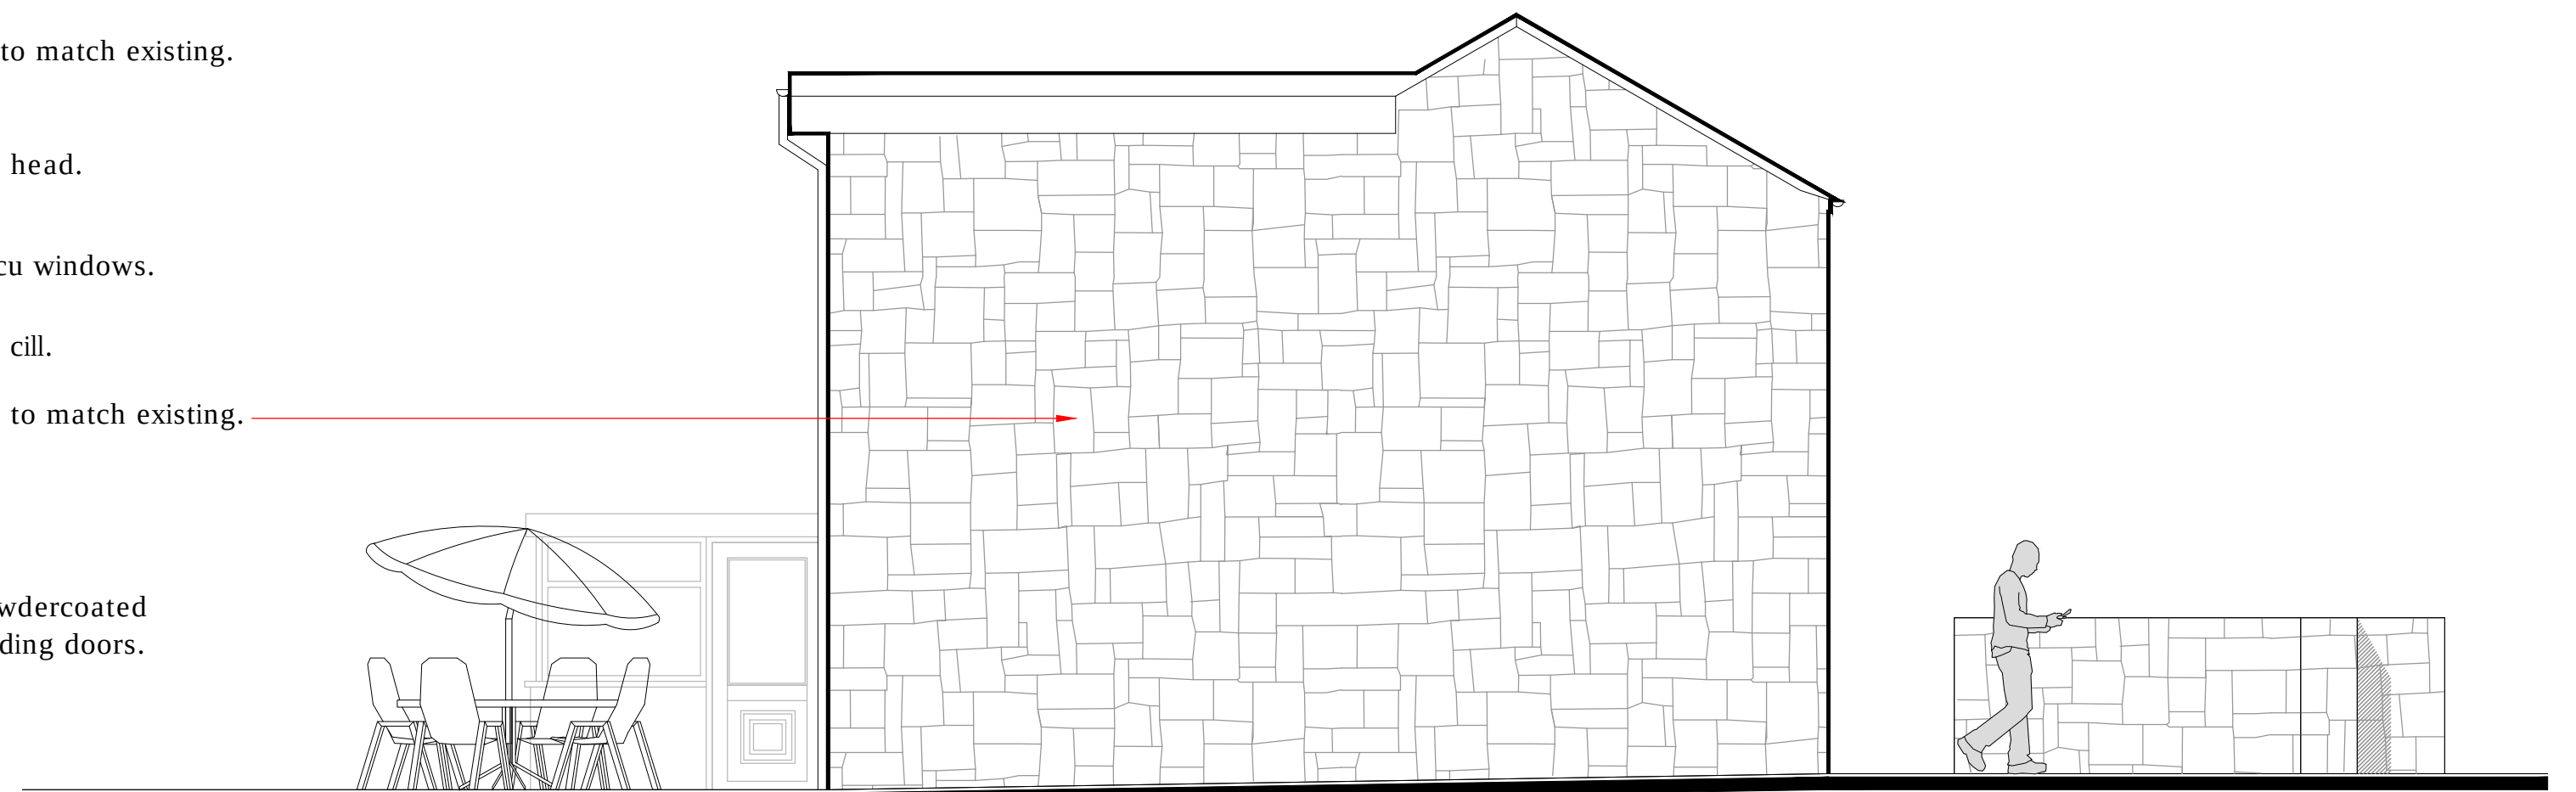

Proposed Side Elevation

1:50

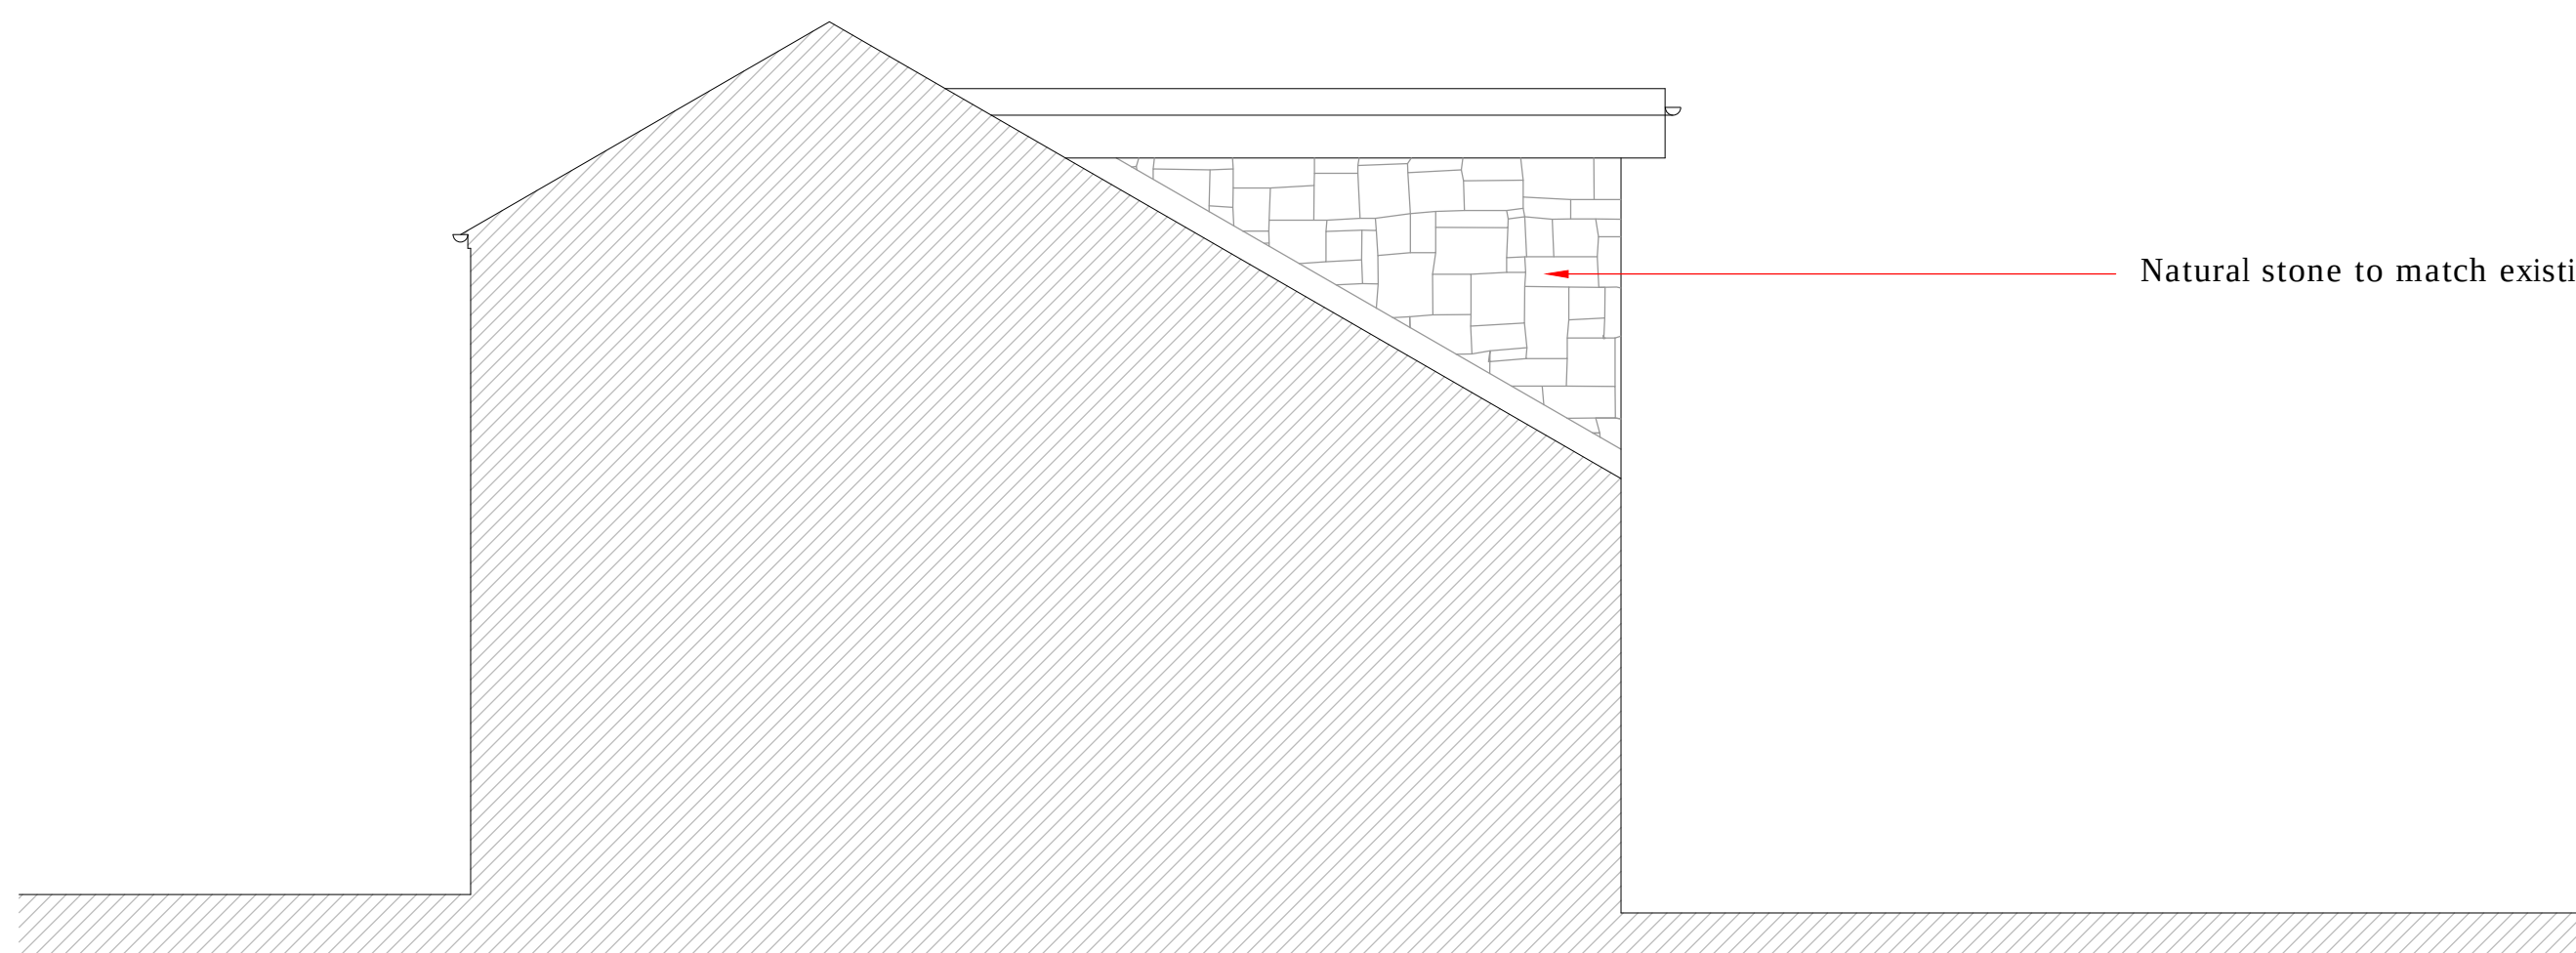

Proposed Side Elevation

1:50

Natural stone to match existing.