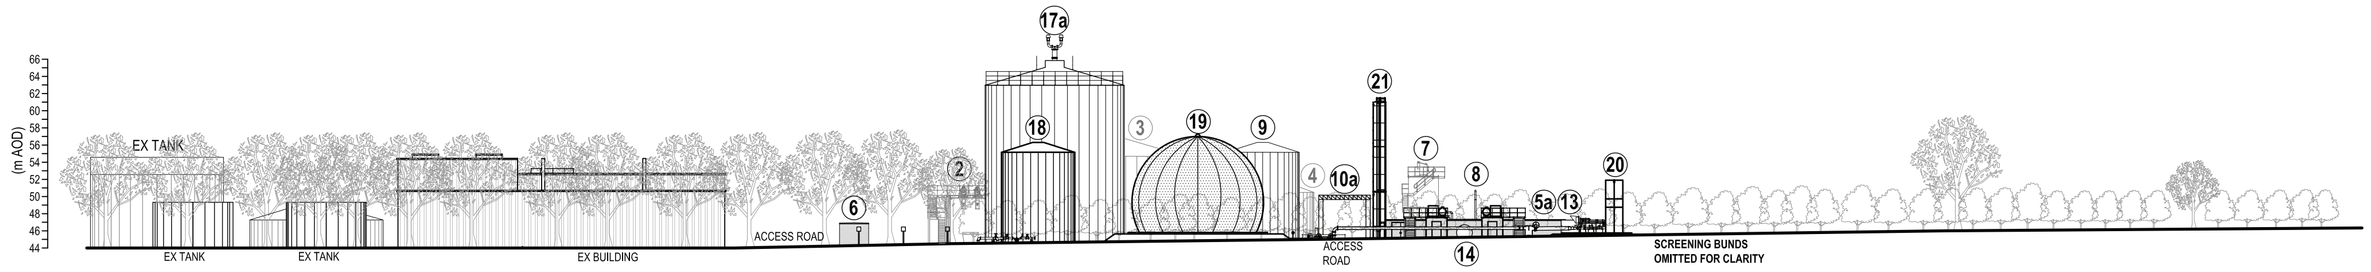

ELEVATION A SCALE 1:500

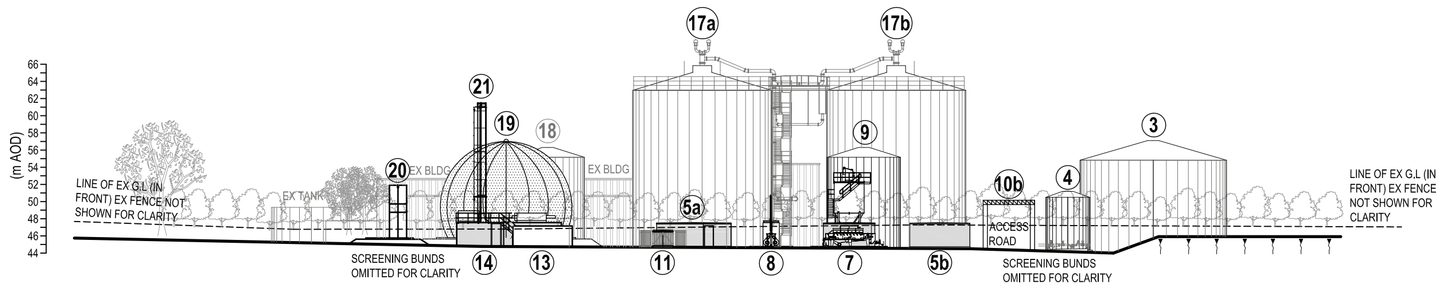

ELEVATION B SCALE 1:500

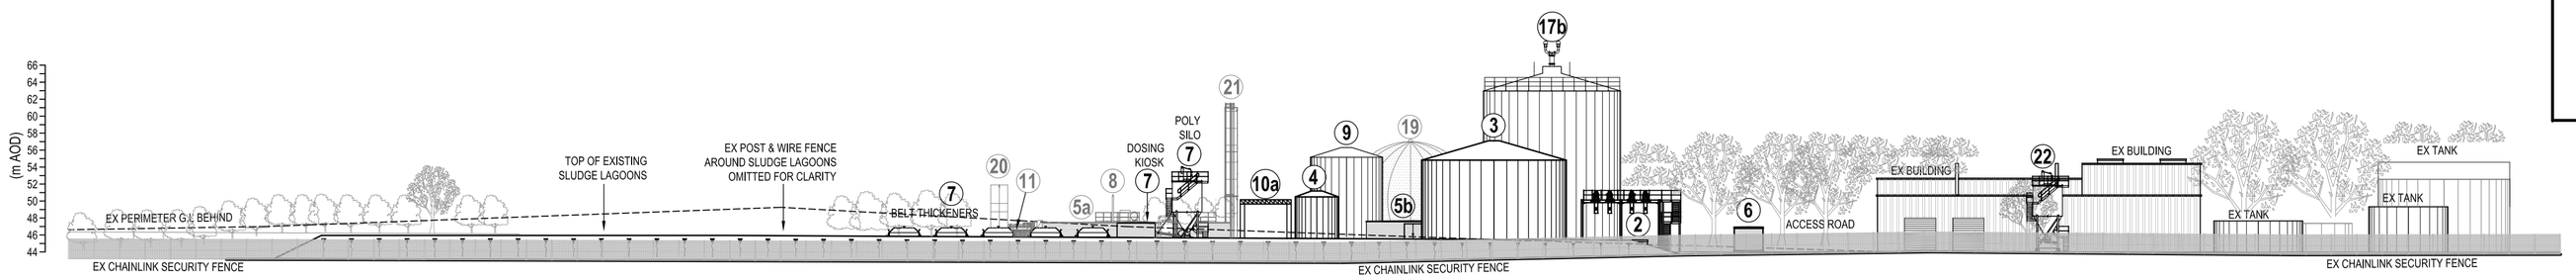

ELEVATION C (from outside perimeter fence) SCALE 1:500

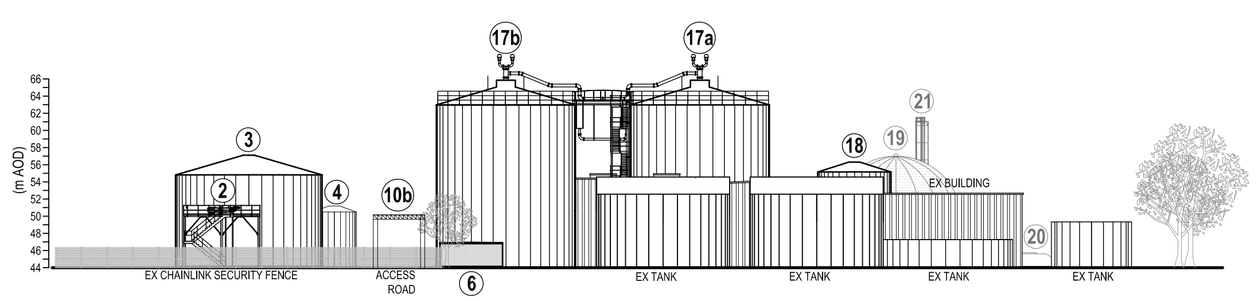

ELEVATION D SCALE 1:500

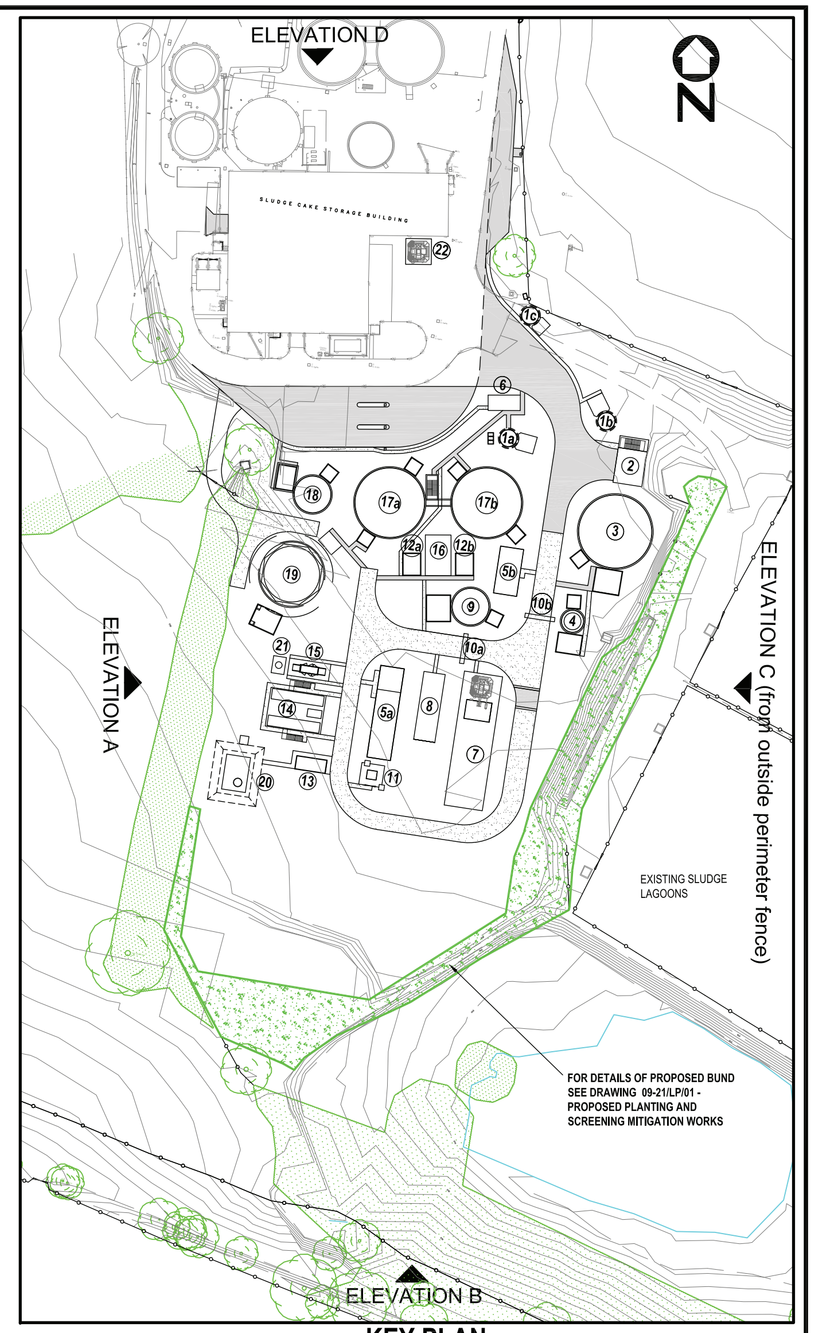

KEY PLAN SCALE 1:1000

SCALE 1 : 500 AT A1

m 10 0 10 20 30 40 50 m

NOTES:

1. ALL LEVELS ARE IN METRES A.O.D. UNLESS NOTED OTHERWISE.

2. THIS DRAWING IS TO BE READ IN CONJUNCTION WITH :

2480265_1000_2400 - SITE LOCATION & PLANNING APPLICATION SITE BOUNDARY
2480265_1000_2401 - PROPOSED OVERALL SCHEME LAYOUT
2480265_1000_2402 - PROPOSED SITE LAYOUT
2480265_1000_2404 - PROPOSED KIOSK DETAILS - SHEET 1 of 2
2480265_1000_2405 - PROPOSED KIOSK DETAILS - SHEET 2 of 2
2480265_1000_2406 - PROPOSED MISCELLANEOUS DETAILS
2480265_1000_2407 - MODIFICATIONS TO EXISTING SITE ACCESS & ROAD
2480265_1000_2408 - TEMPORARY COMPOUND FOR CONSTRUCTION OF WORKS
2480265_1000_2409 - PROPOSED AREA OF COMPENSATION
2480265_1000_2410 - PROPOSED SCREENING
09-21/LP/01 - PROPOSED PLANTING AND SCREENING MITIGATION WORKS

Rev.	Nature of Revision	Drawn	Chkd.	Appd.	Date
A1	BUND & NOTES ADDED	WJW	LFM	JMo	17.12.09

PLANNING

Dŵr Cymru Welsh Water | COSTAIN | Imtech ImtechProcess

DC-WW Unique Ref.	Costain Ref.	Imtech Ref.
DC-WW SAP Ref. A991.S.040.021	2480265	P1607

NORTH WALES AMP4 PROGRAMME
FIVE FORDS SLUDGE TREATMENT & SUSTAINABLE ENERGY

PLANNING APPLICATION
PROPOSED SITE ELEVATIONS

Imtech ImtechProcess | AECOM

Dŵr Cymru - Welsh Water
Vista,
St Davids Park,
Ewloe,
FLINTSHIRE.
CH5 3DT
Tel: 01244 529700
Fax: 01244 529898

Drawn	Checked	Approved	Date	Scale
WJW	LFM	JMo	25.11.09	AS SHOWN AT A1

Designer's Ref.	Drawing no.	Rev
60098354.10.009	2480265_1000_2403	A1

© Dŵr Cymru Welsh Water 2009