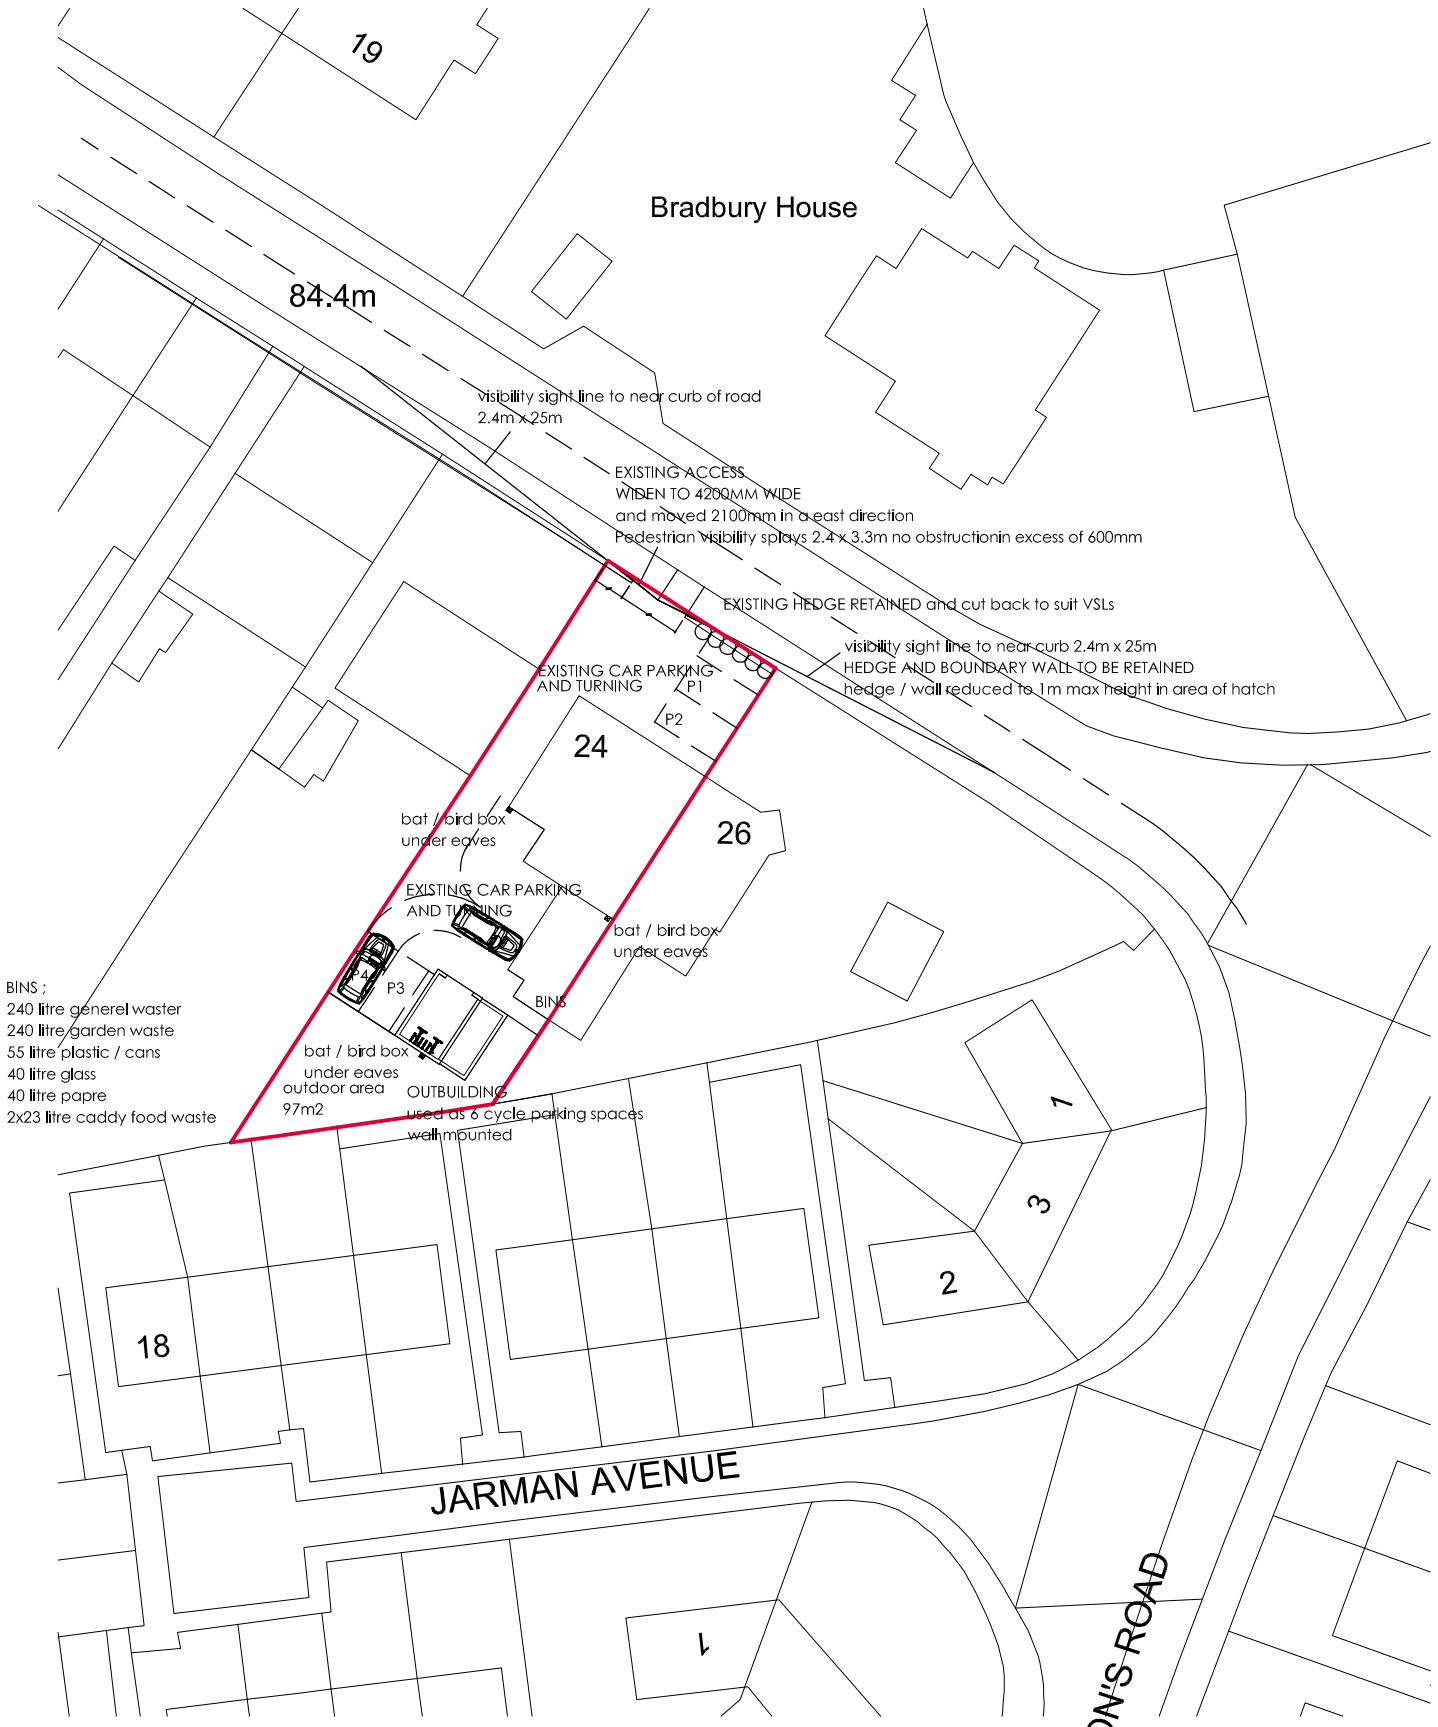


Ordnance Survey, (c) Crown Copyright 2024. All rights reserved. Licence number 100022432

NORTH

© All drawings are copyright of EDGE Architects NW Ltd.

EDGE ARCHITECTS

RIBA Chartered Practice
EDGE Architects NW Ltd.
10 Everard Road, Rhos on Sea
Conwy, LL28 4EY
01745 585517
info@edge-architects.com

CLIENT:
MR ANDREW SAIDU

ADDRESS:
21 SAILSBURY ROAD
WREXHAM

PROJECT:
PROPOSED CONVERSION TO HMO
Block plan

DRAWING No: 24.CON-088-B1 rev f

DATE: FEB 2024

SCALE: 1:500 @A3