


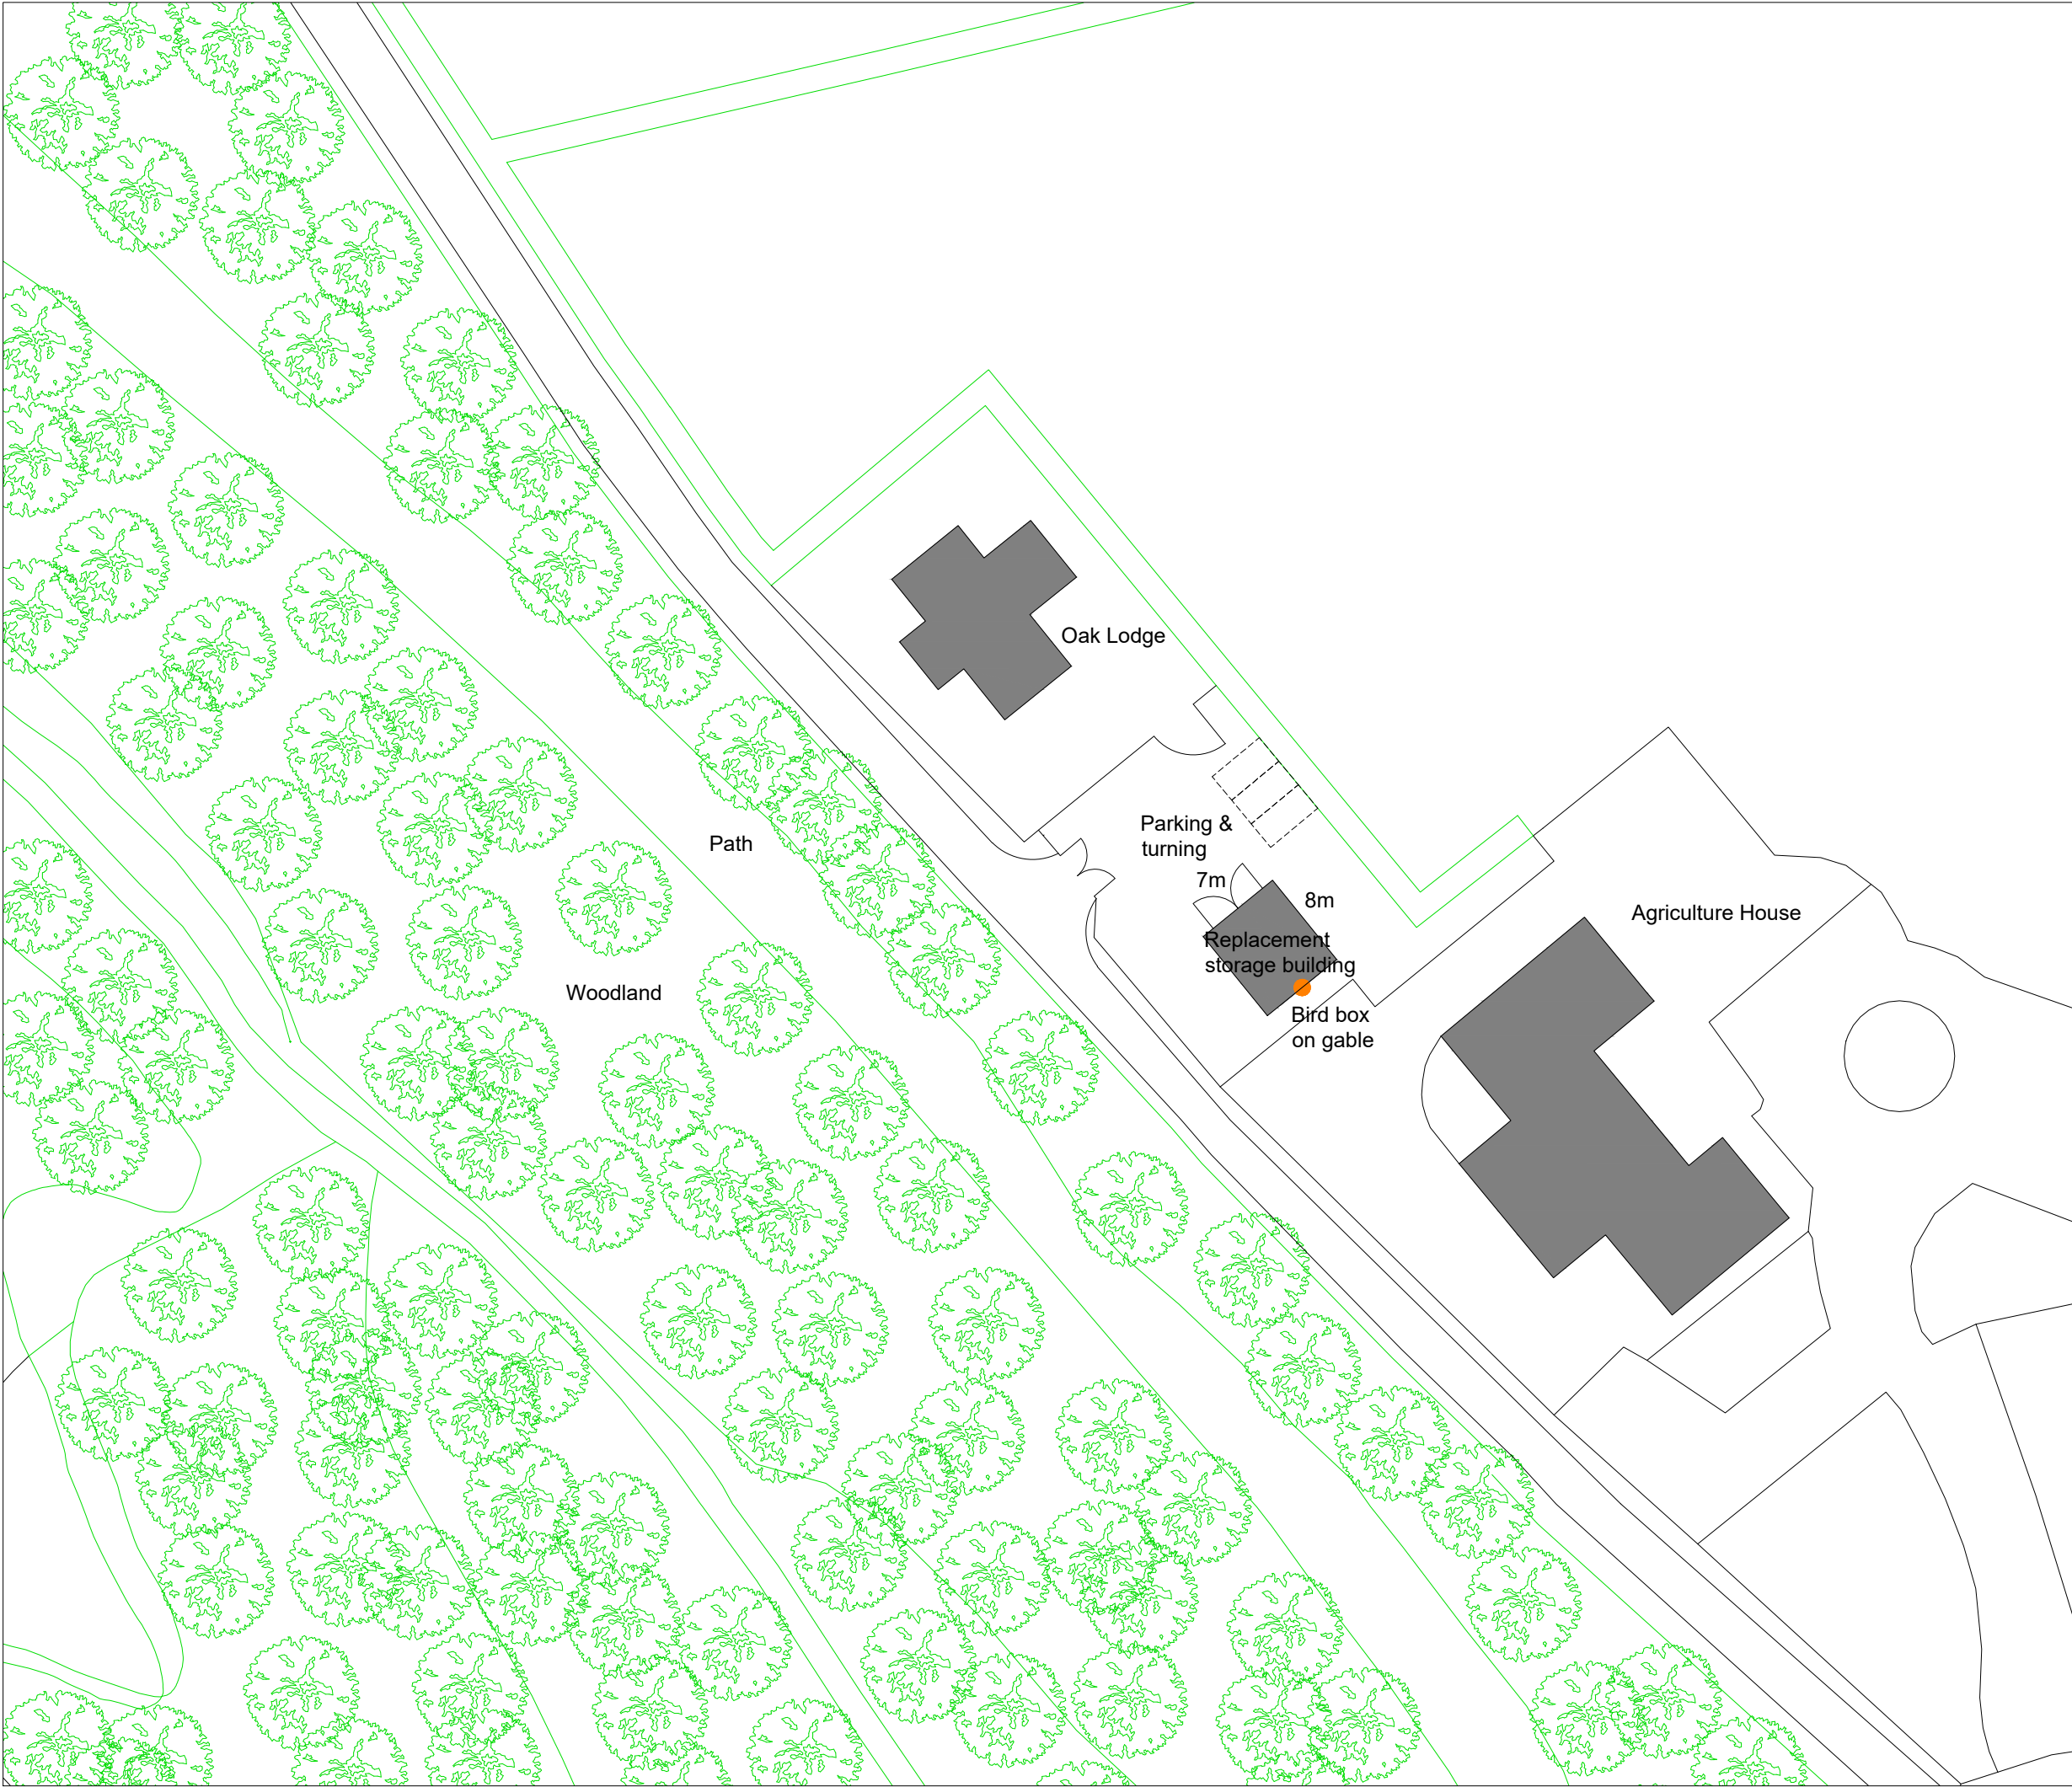

THIS DRAWING IS TO BE READ IN CONJUNCTION WITH ALL RELATED DRAWINGS. ALL DIMENSIONS MUST BE CHECKED AND VERIFIED ON SITE BEFORE COMMENCING ANY WORK OR PRODUCING SHOP DRAWINGS. THE ORIGINATOR SHOULD BE NOTIFIED IMMEDIATELY OF ANY DISCREPANCY. THIS DRAWING IS COPYRIGHT AND REMAINS THE PROPERTY ROGER PARRY & PARTNERS.

Rev	Description	Date	By
A	Parking & turning indicated	21/02/2023	NB
B	Replacement storage building reduced to 7m x 8m following planner's comments	22/04/2024	NB
C	Replacement storage building moved 2m North West	03/06/2024	NB



Residential - Agricultural - Commerical

Project	Erection of Fence & Replacement Storage Building Adjacent to Oak Lodge		
Drawing Title	Proposed Block Plan		
Location	Oak Lodge, Corkscrew Lane, Wrexham, LL14 6HG		
Client	William Newton-Jones Ltd		
Scale	1:500 @ A3		
Drawing No	77040 / RJC / 003	Rev	C
Drawn By	NB	Date	2022/10/31

HOGSTOW HALL, MINSTERLEY
SHREWSBURY, SHROPSHIRE. SY5 0HZ
Tel: 01743 791336 Fax: 01743 792770
E-mail: mail@rogerparry.net
Web address: www.rogerparry.net
Roger Parry & Partners LLP partnership no.OC312203
Registered Office Hogstow Hall, Minsterley, Shrewsbury, SY5 0HZ
Registered in England and Wales.
A list of members of the LLP is available at the above address.