



This drawing and the works depicted are the copyright of ForeSite Architectural Limited and shall remain the property of ForeSite Architectural Limited and shall not be reproduced or used in any form without the written permission of ForeSite Architectural Limited. No liability is accepted for amendments made by other persons.

Notes:-


1. Do not scale this drawing
2. All dimensions to be checked on site and any discrepancies to be reported to ForeSite Architectural Limited immediately
3. Any indication of services is approximate only and full investigation should be carried out on site prior to commencing the works
4. It is the responsibility of the contractor to comply with building regulations whether or not wholly depicted on this drawing
5. To be read in conjunction with any specialist Structural, Geotechnical or Mechanical design by others.

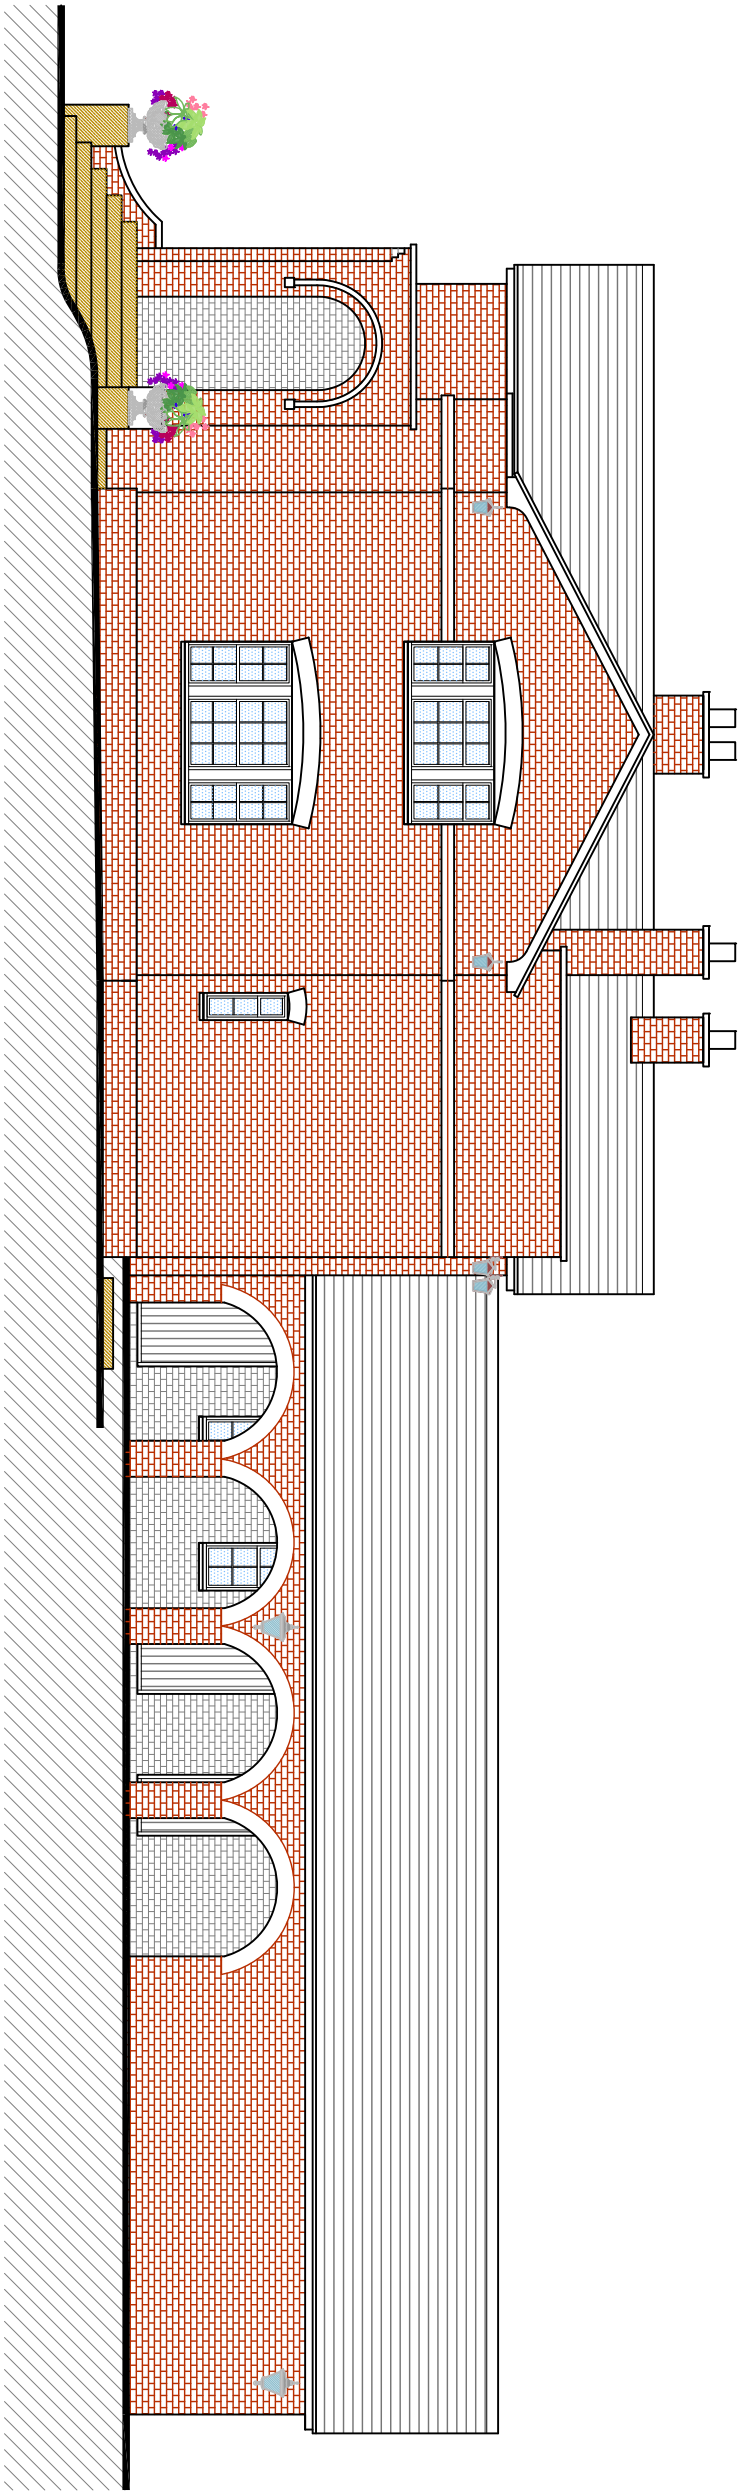

North

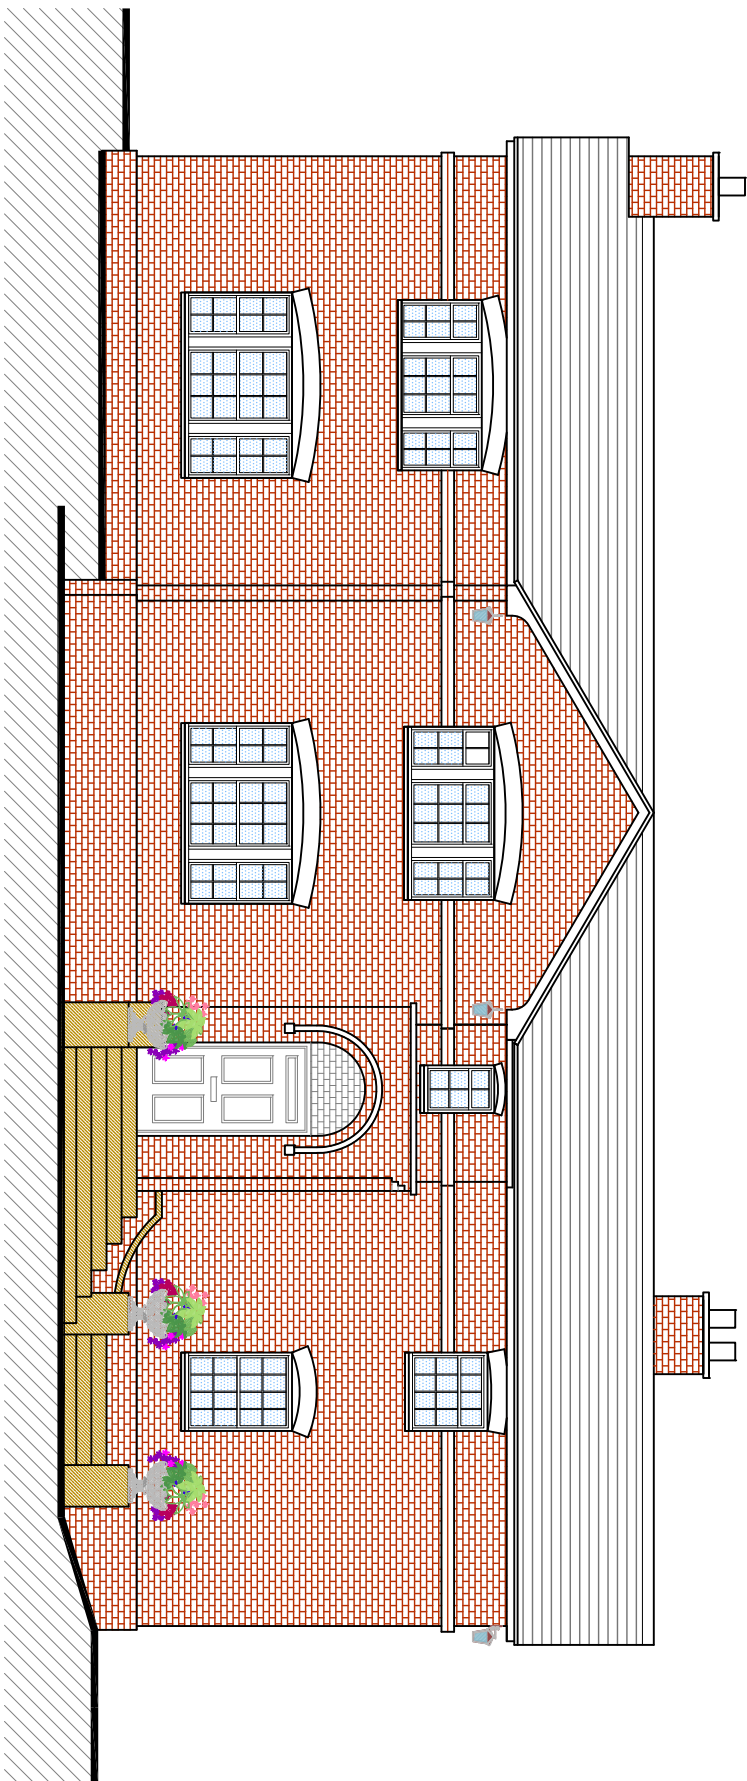


East


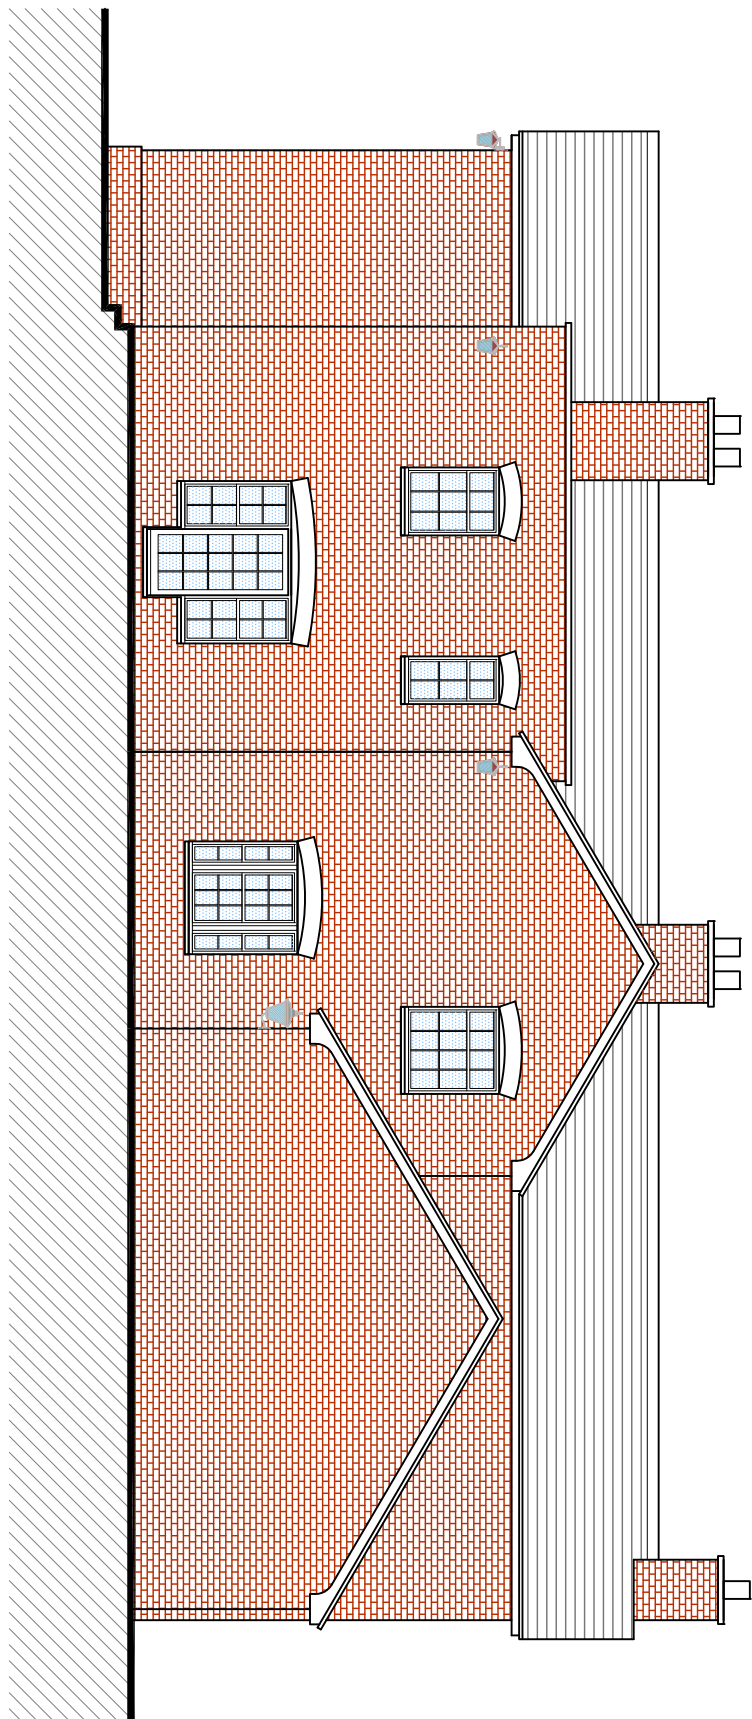


West


EXISTING ELEVATIONS 1:100

 

EXISTING PLAN 1:100

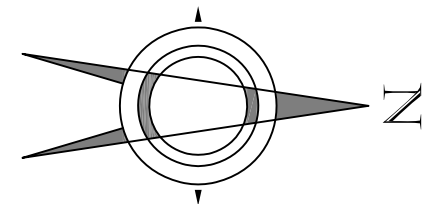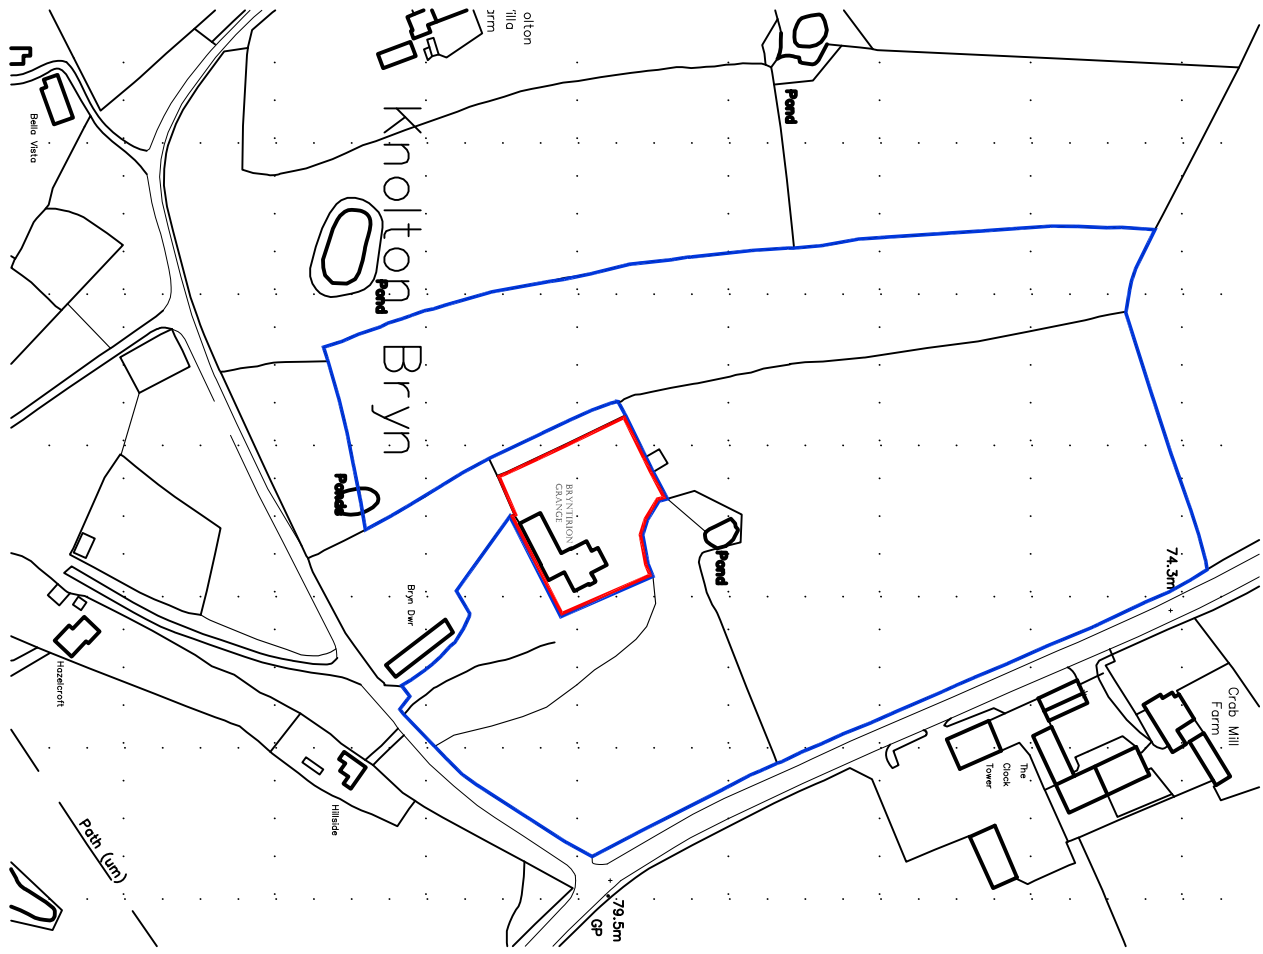

Scales:-

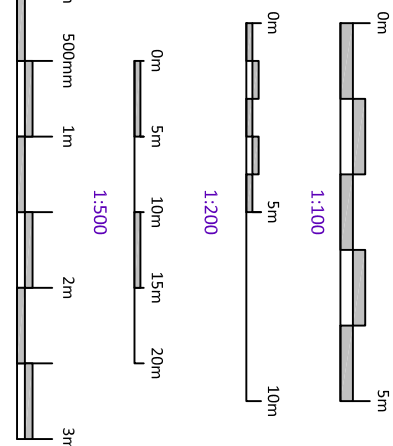

Revisions	Date	Desc.
-----------	------	-------



Unit A
Halesfield 19
Telford
Shropshire
TF7 4QT

Tel: 01952 - 898078
Fax: 01952 - 457900
Email: info@fore-site.co.uk
Web: www.fore-site.co.uk

Client:-
Mr. & Mrs. R. C. Stokes
Bryntirion Grange

Project:-
Proposed Sun Room
Bryntirion Grange
LL13 0LP

Drawing:-
As Existing

Scale:-	Drawn:-	Date:-
As Shown	D. Briscoe	Jan 10

Project Reference:-	Dwg. No:-	Rev:-
09_FSLTD_093	01	-