


Cross Sections as shown on Plan 6

Section AB 1:100

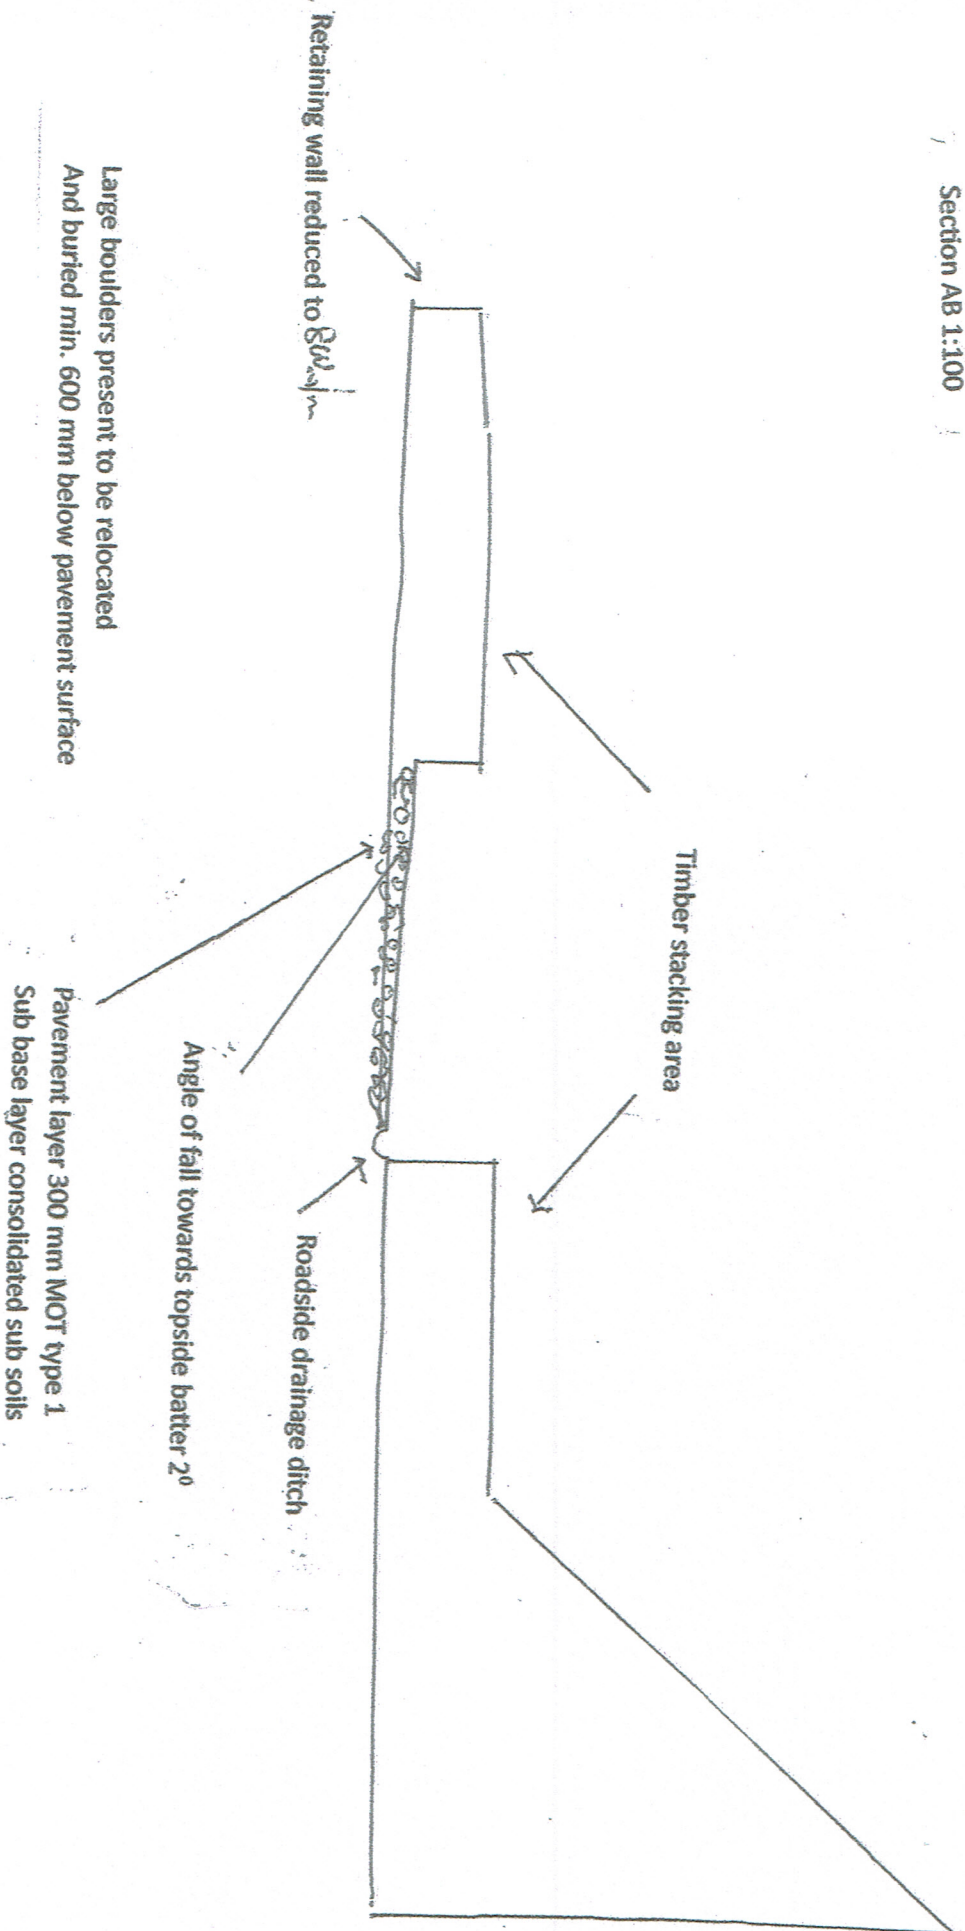

Section CD

1:1000



Cross Section EF

E



F

Angle of fall across site access and loading area 2° degrees  
Similar to that of adjoining council highway

Cross Section EF 1:200