


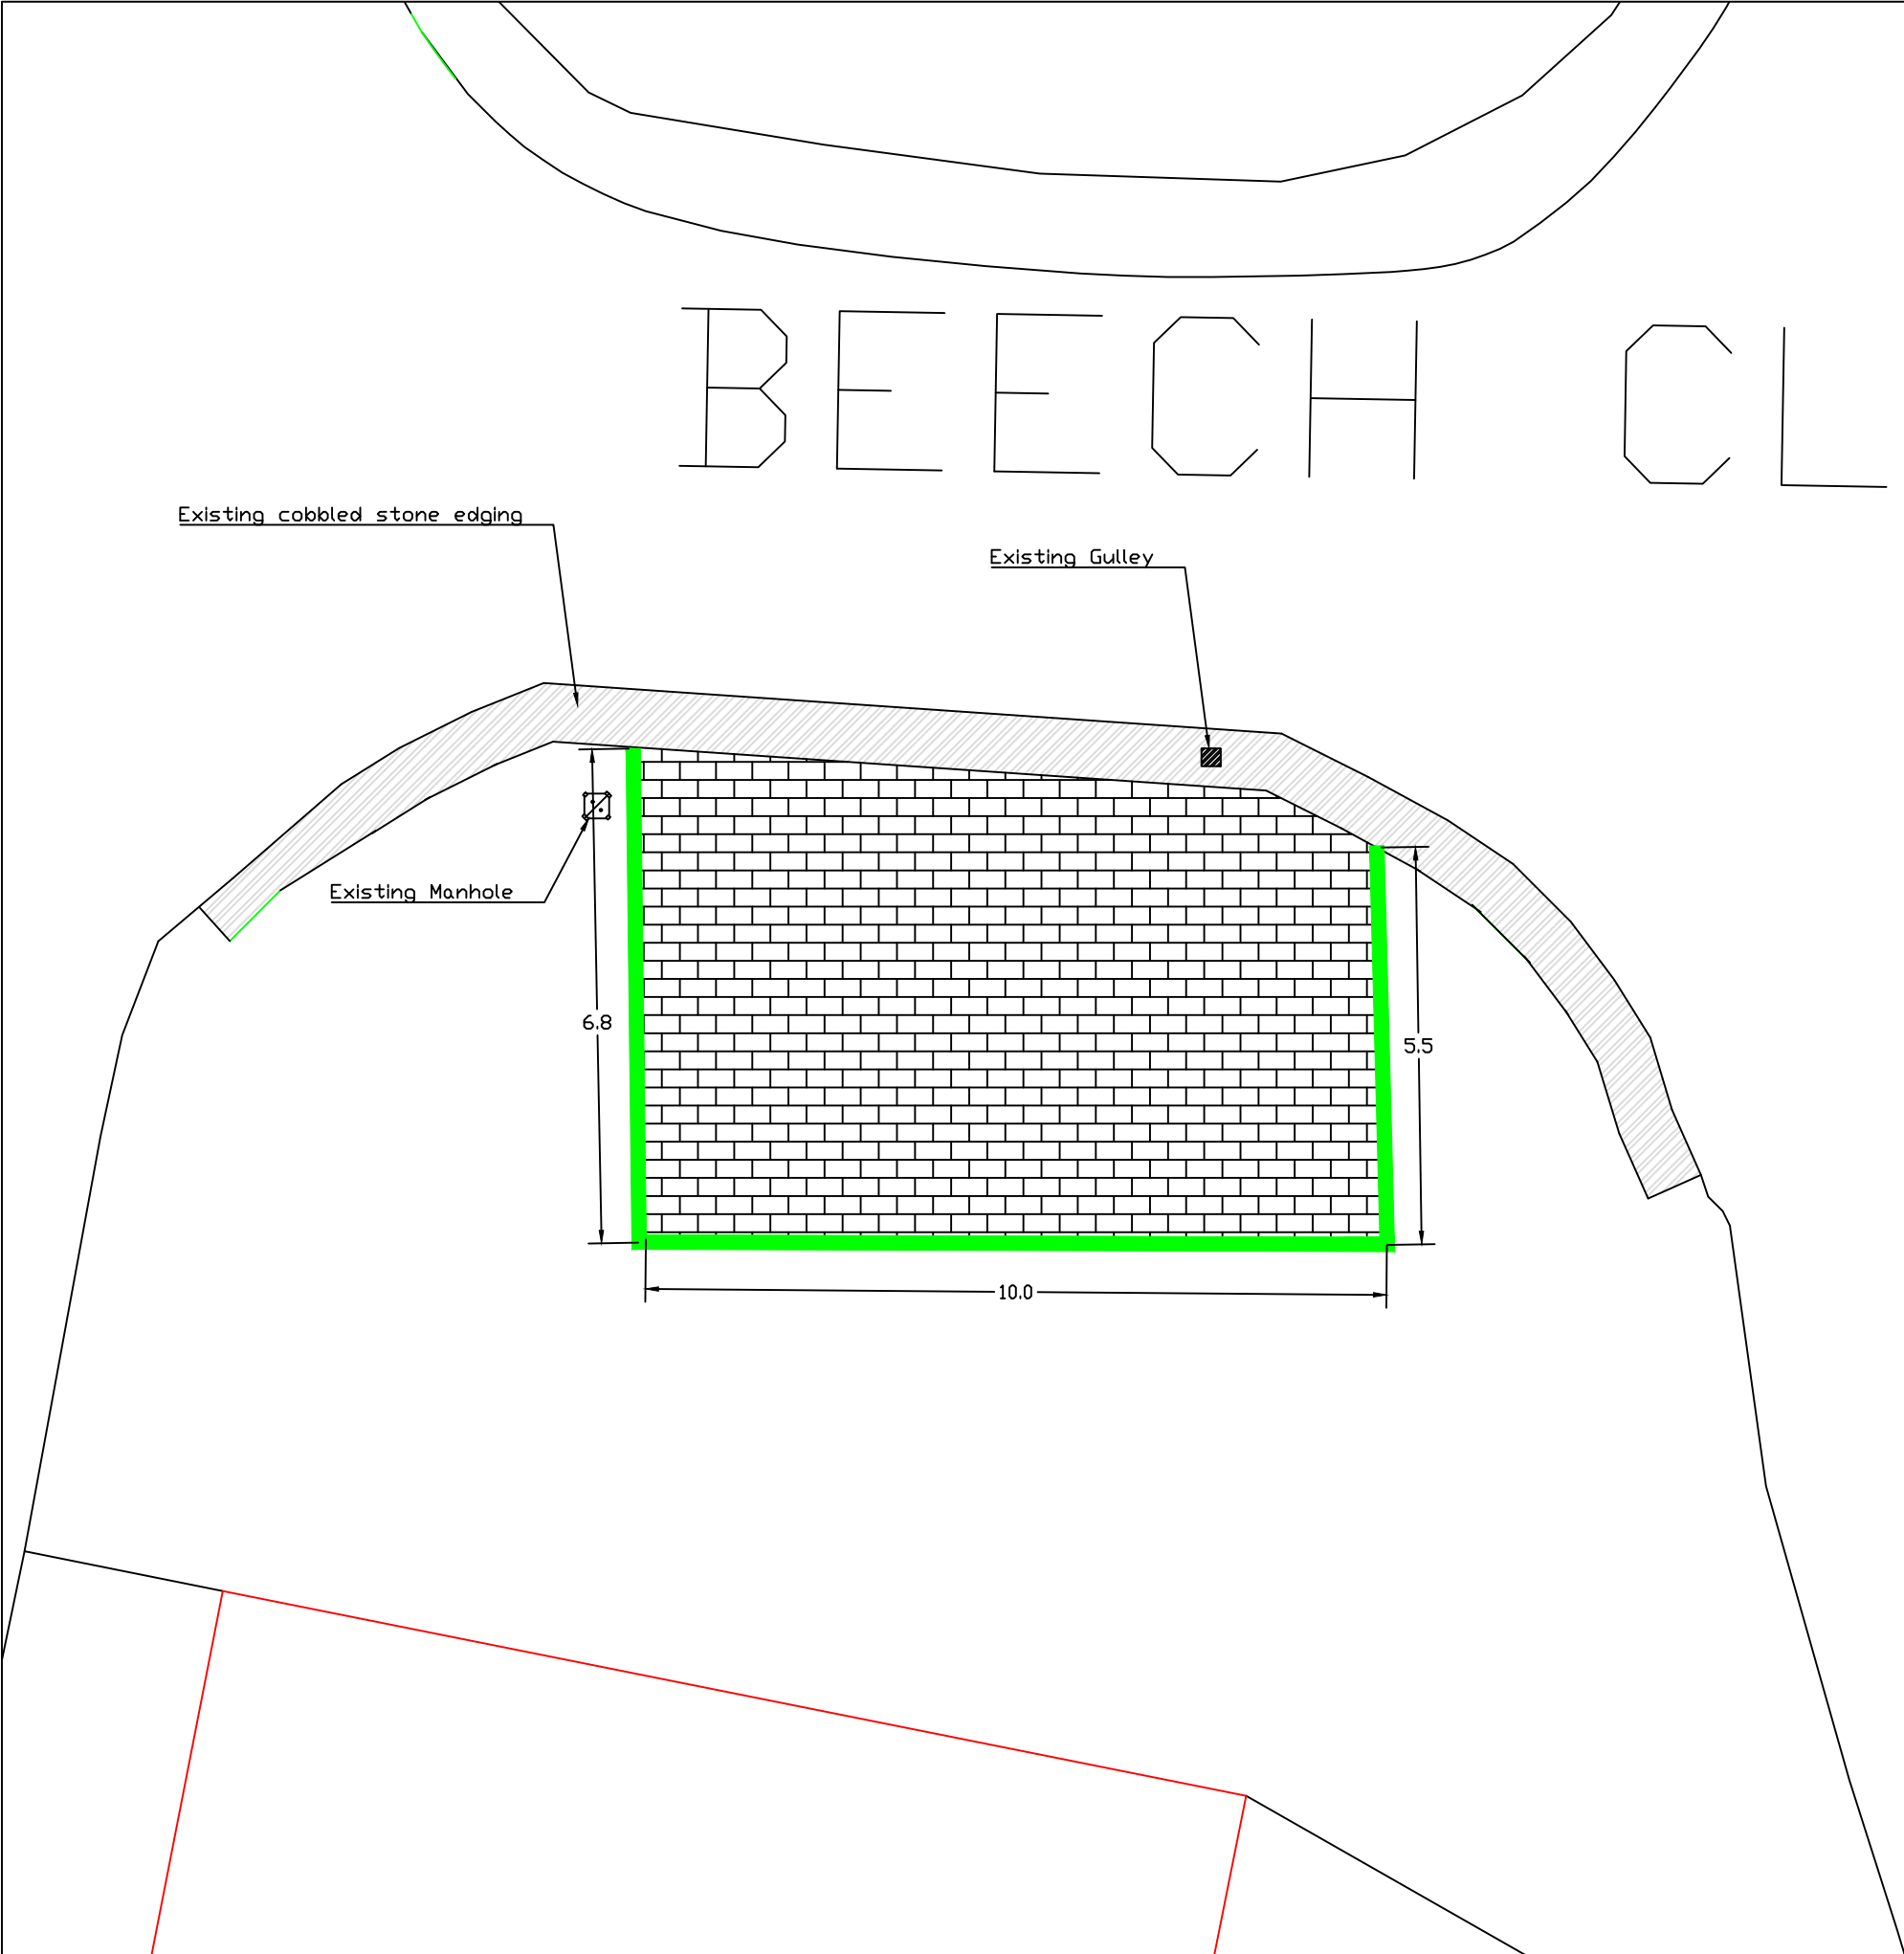

Notes

Provide block paving parking area for 4 vehicles

It is prohibited to remove hedges or trees during the nesting season, (Approx mid-March to September)

Check for Virgin Media cables in footway and garden areas

KEY

- Keyblok Kerb to Block Paving
- Precast Concrete BN Kerb 125 x 150mm
- Precast Concrete DLI/DR1 Kerb
- Precast Concrete EBN Kerb

HARDSTANDING SPECIFICATION

Surface Course, Dense Bitumen Macadam, 10mm nominal size, depth 40mm

Binder Course, Dense Bitumen Macadam, 20mm nominal size, depth 60mm

Sub-base, Granular Sub-base Type 1, depth 300mm

FOOTWAY SPECIFICATION

Surface Course, Dense Bitumen Macadam, 10mm nominal size, depth 20mm

Binder Course, Dense Bitumen Macadam, 20mm nominal size, depth 60mm

Sub-base, Granular Sub-base Type 1, depth 150mm

All setting out to be agreed with WCBC prior to commencing works on site



Wrexham
County Borough Council

WREXHAM COUNTY BOROUGH COUNCIL

Housing Services,
Housing and Public Protection Department,
Ruthin Road,
Wrexham,
LL13 7TU

Tel: (01978) 315300 Fax: (01978) 315355

Project: Beech Close, Hanmer

Detail: Proposed Parking Scheme

Drawn By: AJ	Date: July 2023	Checked By:
Scale: 1:2000A3 1:25000A3	Project No: 2223408	Dwg No: 01 Rev: Preliminary