




Existing Ground Levels following the site consisting of railway ballast being levelled



- New Laurel Hedge to be planted
- Compacted Gravel
- Bituminous Macadam with Aco Drain

Existing Laurel Hedge

Existing 2m high lap boarded fence panels

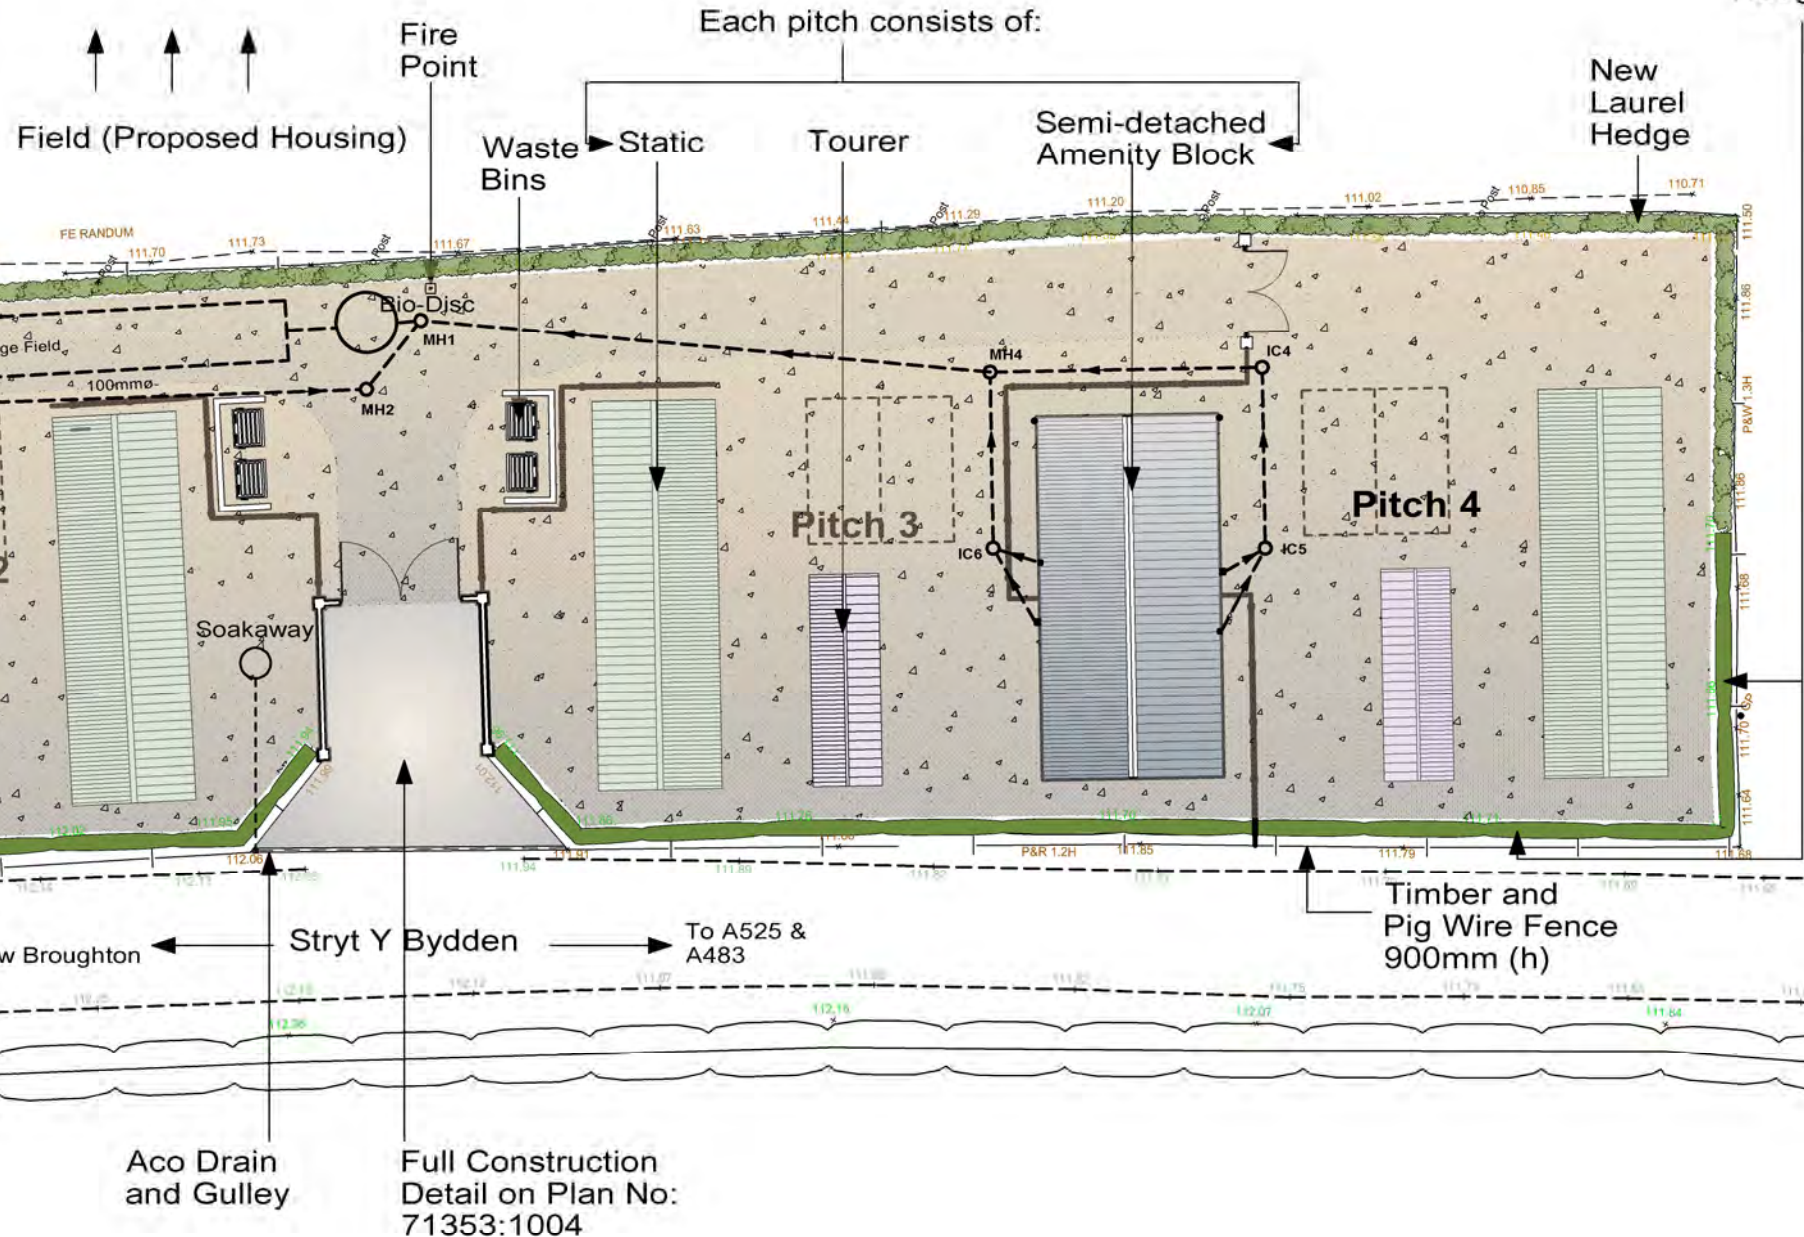

NOTES:
All dimensions must be checked on site and not scaled from this drawing.

Client
Mr Patrick Berry

Job Title
Proposed Gypsy / Traveller Site for 4 no. family pitches, bio-disc and vehicular entrance on Land at Stryt-y-Bydden Caego, New Broughton, Wrexham LL11 6TQ.

Drawing Title
Proposed Block Plan with detailed Drainage

Scale 1:250 A3
Date SEPTEMBER 2023 Drawn by T.M.

Drg No. 71353:1001 Rev -

Trevor Mennell Planning
Planning & Architectural Consultants
The Gables | Kendricks Bank |
Bayston Hill | Shrewsbury |
Shropshire | SY3 0EH