
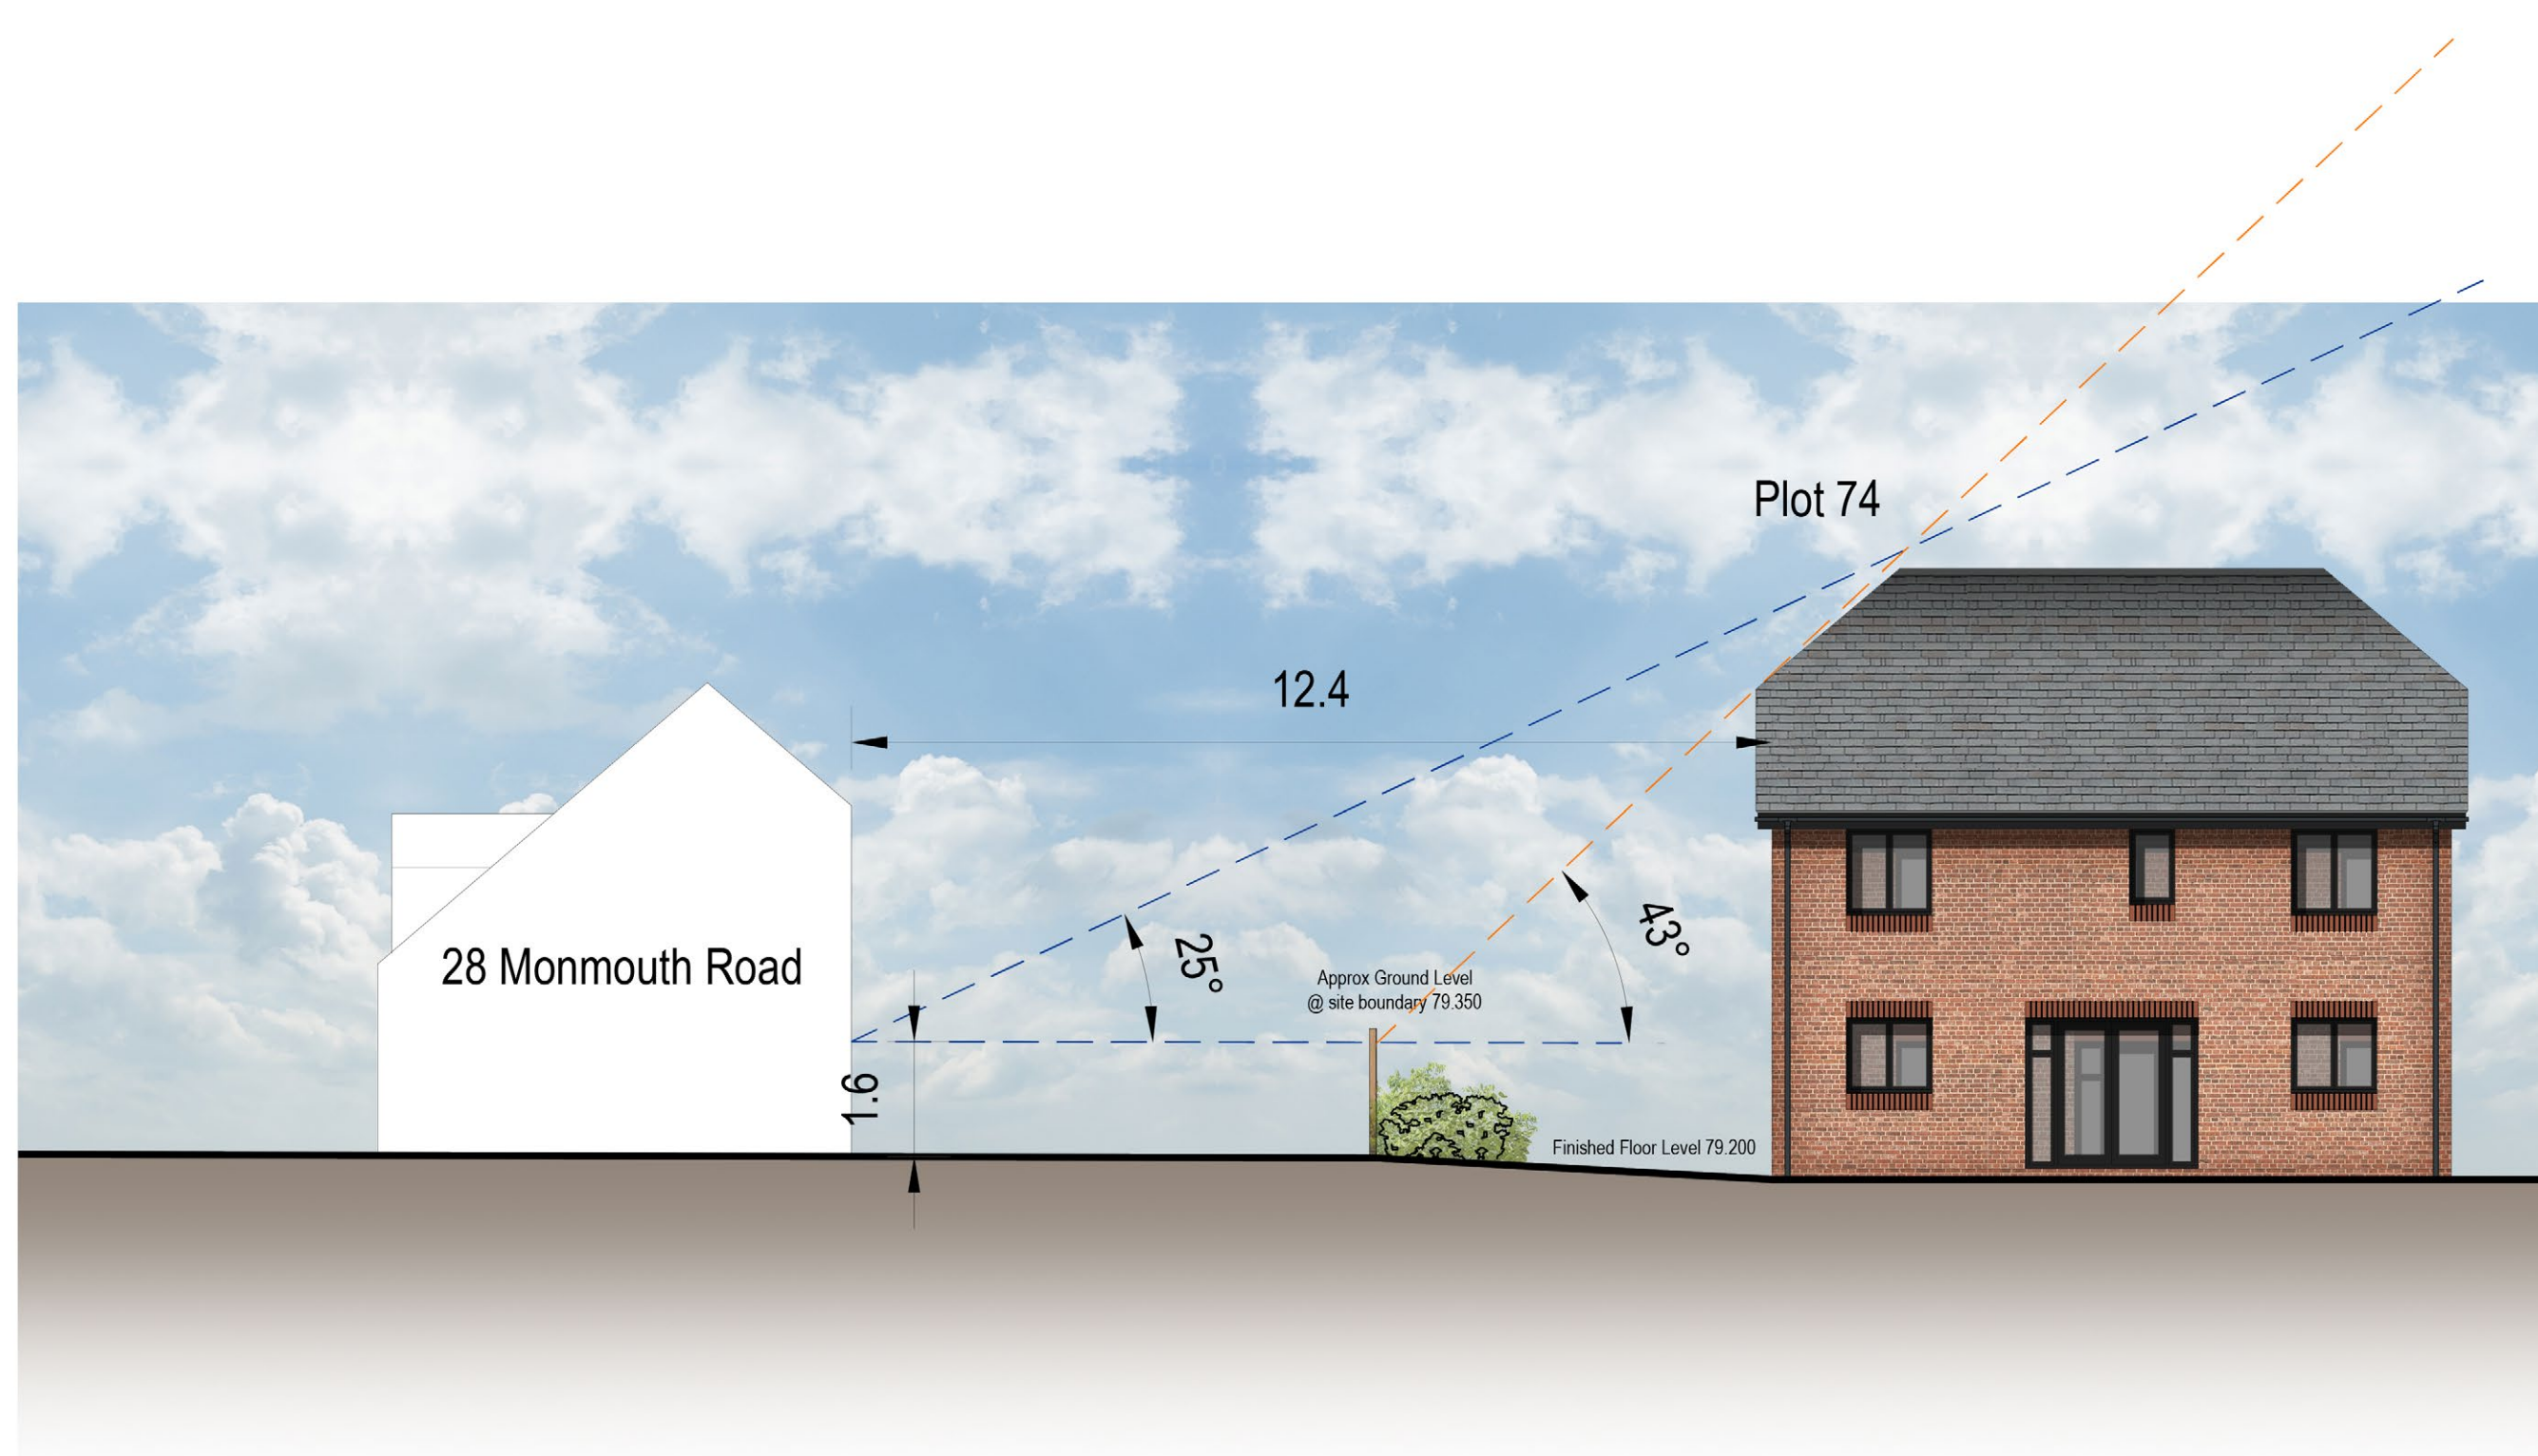
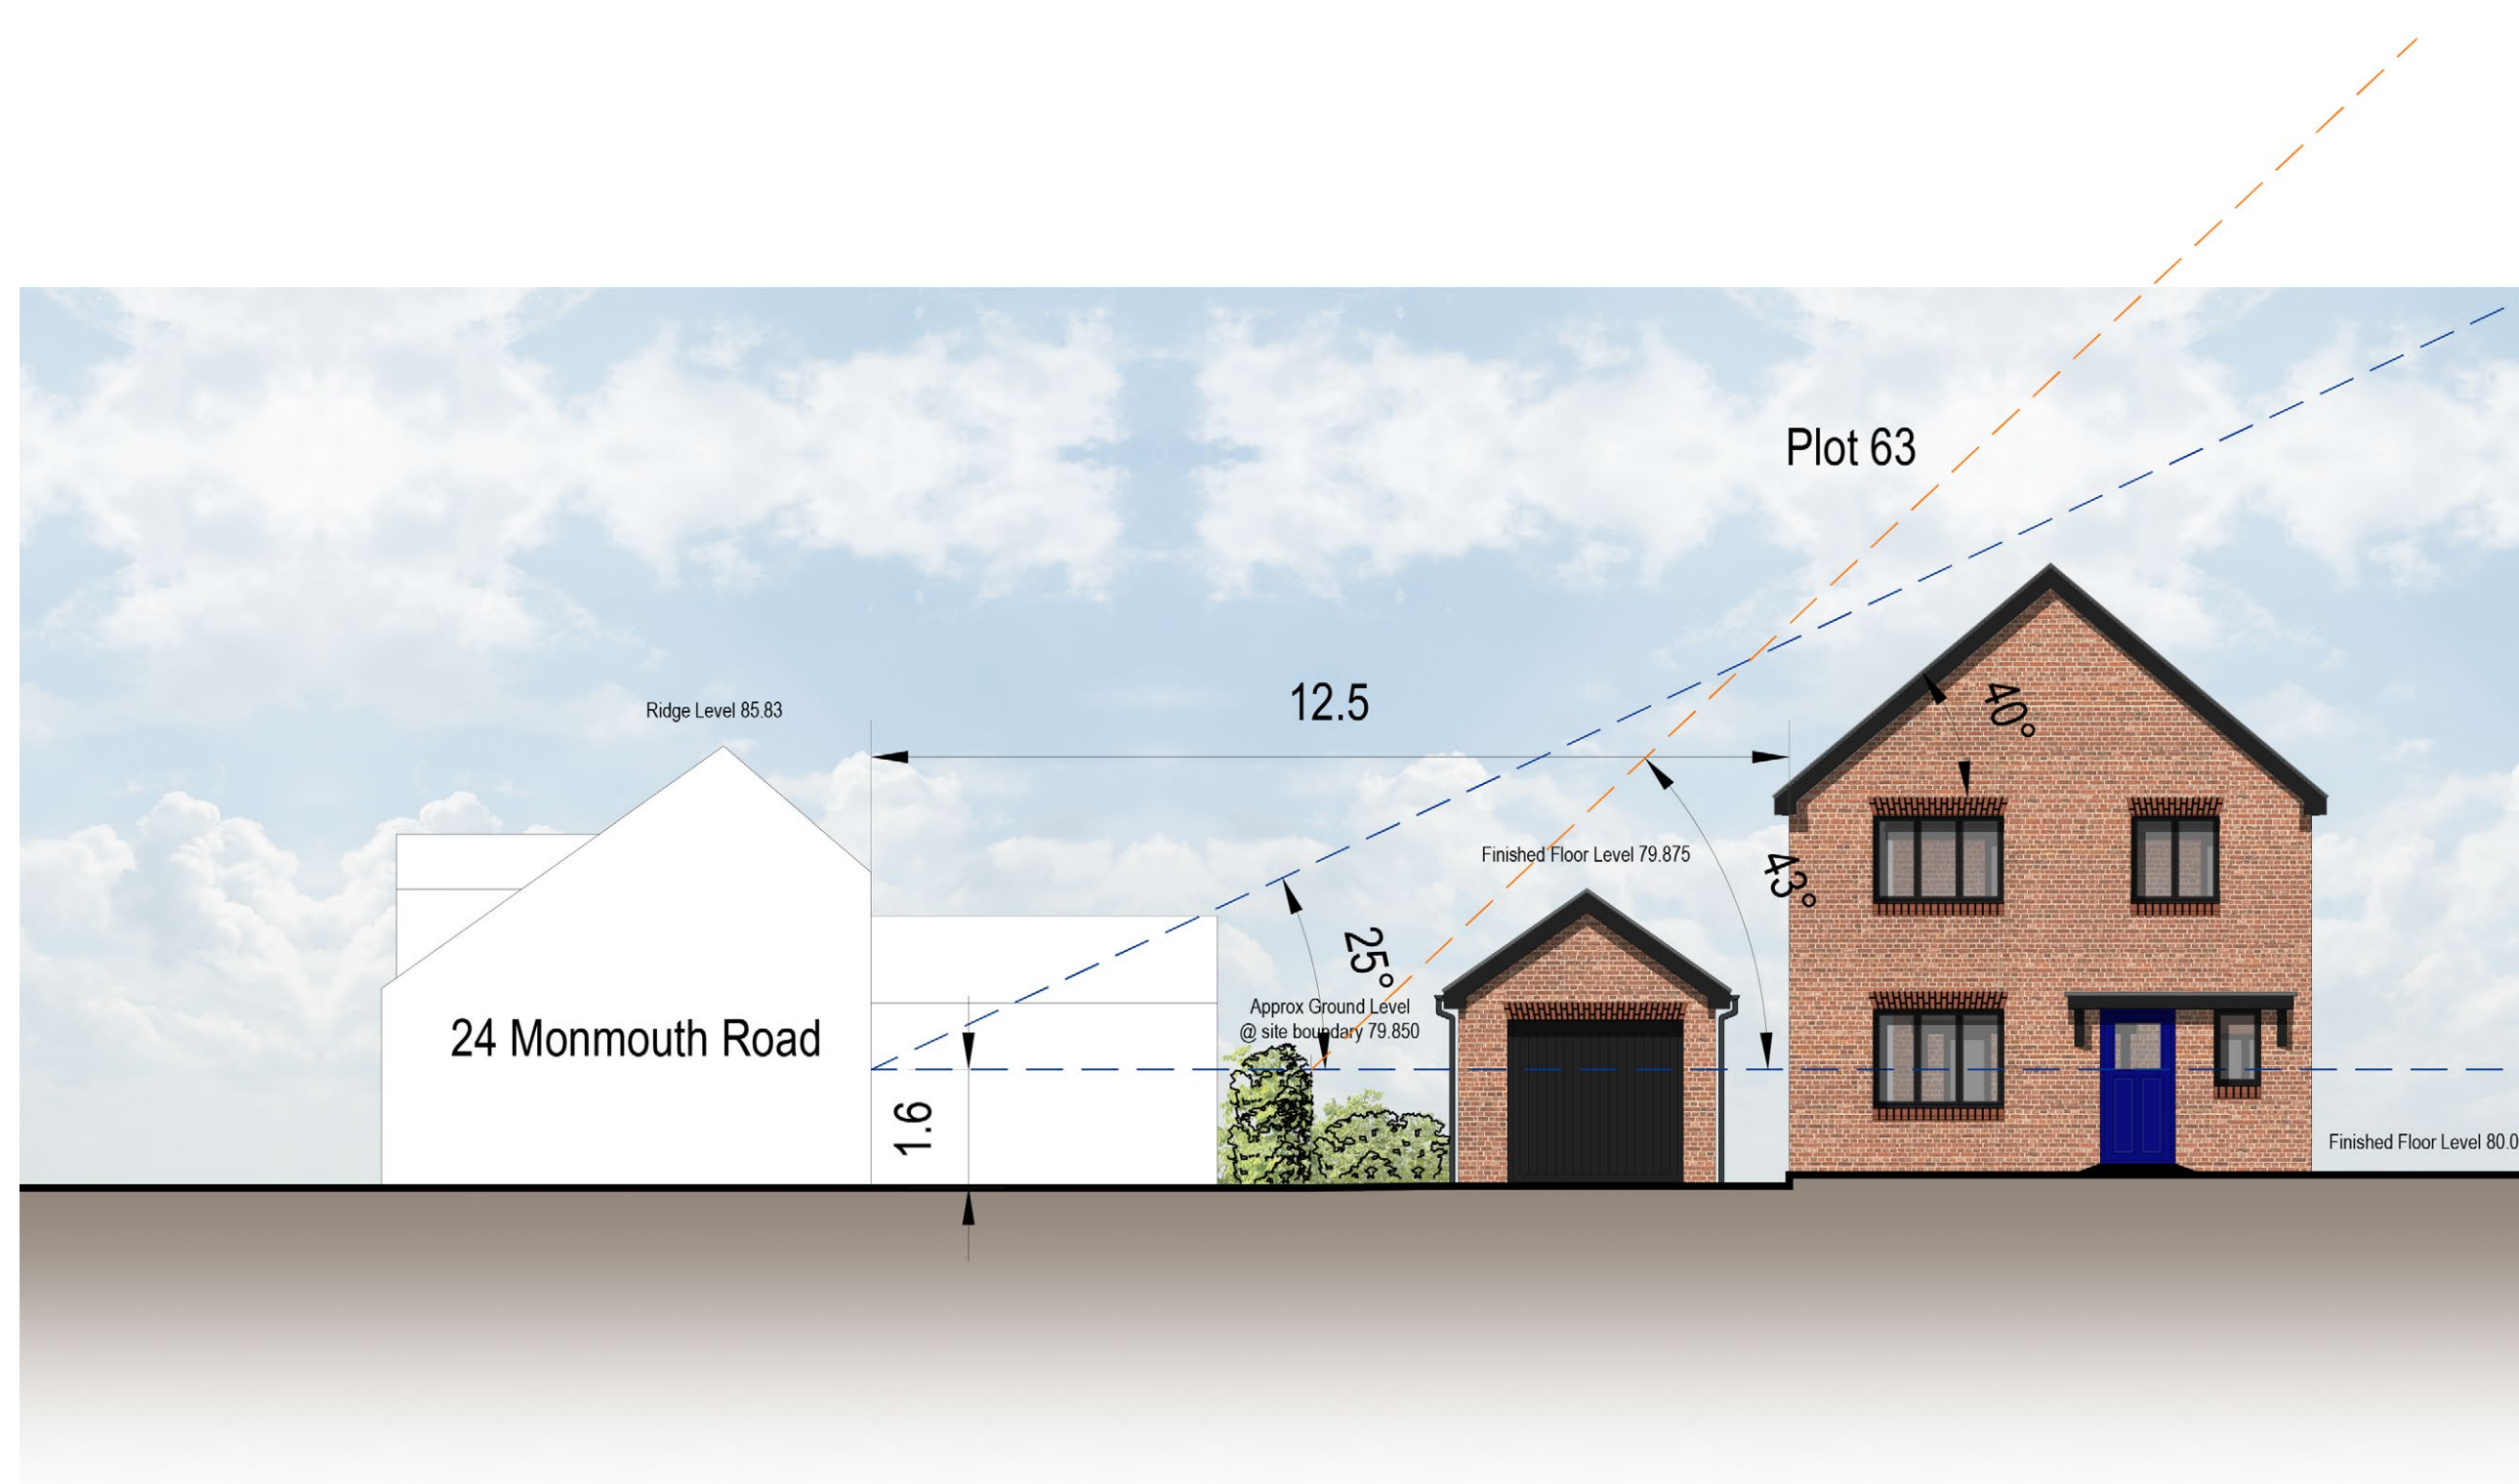


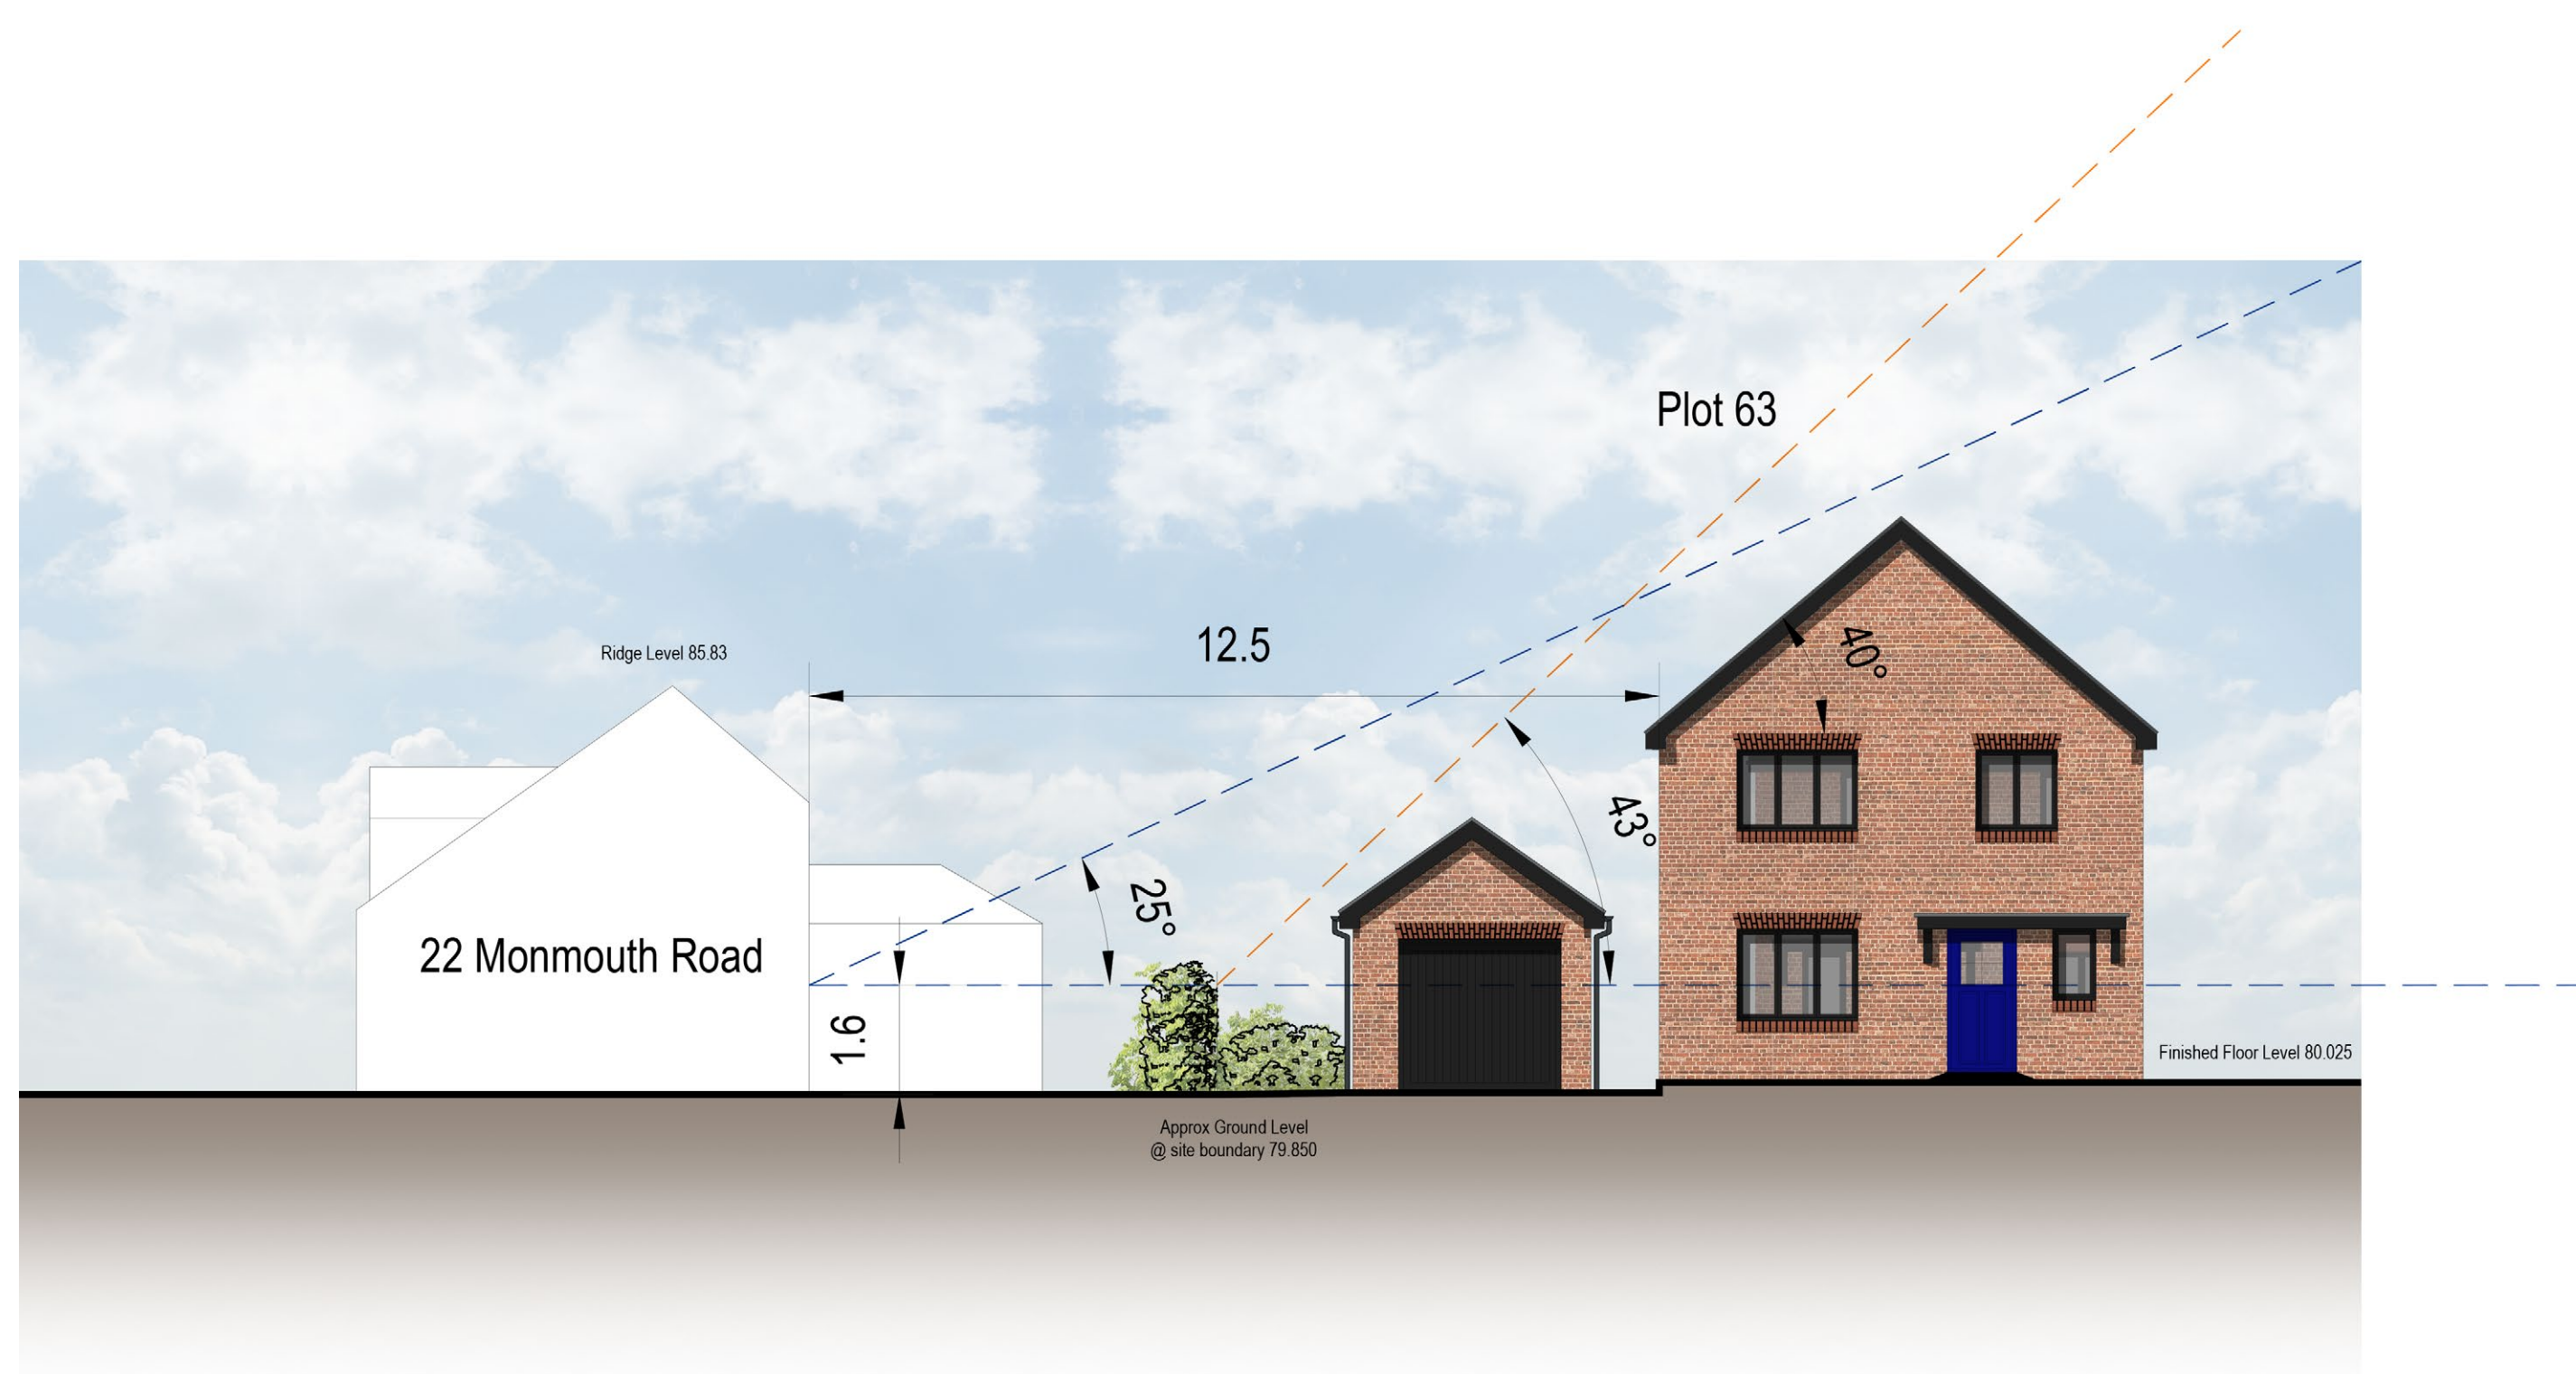

Lighting Assessment Plots 63 & 74

Reserved Matters Planning Application

Drawing Number - BHNW146/LA001
Date - 08/12/23
Scale/Sheet Size - 1:100/A1

URBAN
DESIGN
GROUP

Bellway

1:100 0 1 2 3 5m