


Revision	Date	Revision Description
----------	------	----------------------



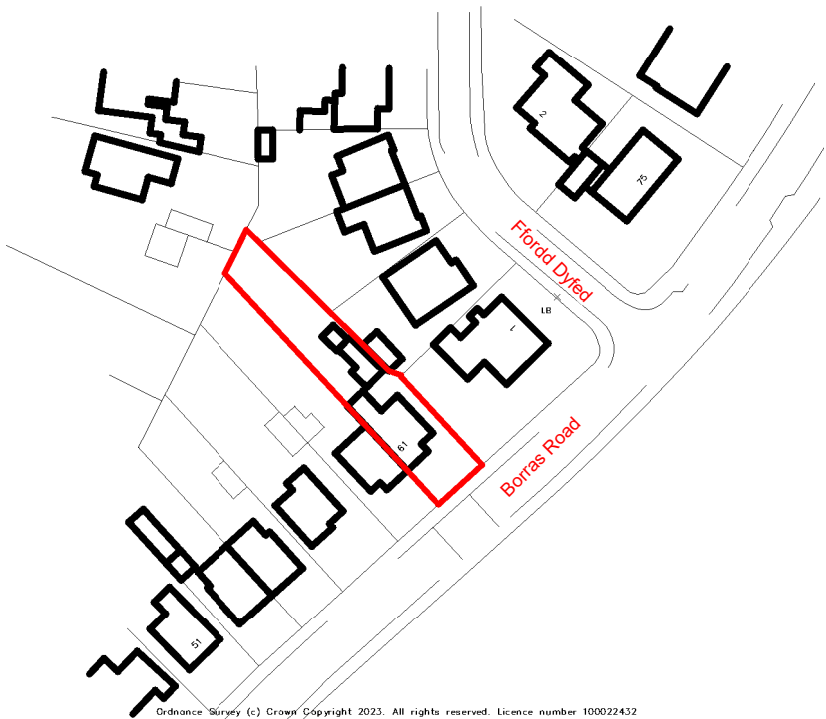

Location Plan

Scale: 1 : 1250

CityArchitectural Ltd. R.I.B.A. Chartered Architects Holly House, Guilden Sutton Lane, Guilden Sutton, CH3 7EX Tel: 01244 341 662 info@cityarchitectural.co.uk www.cityarchitectural.co.uk	Project Title: Extension and Alteration	
	Drawing Title:Location Plan	
	Client: Mr M Phillips	Project / Drawing / Revision 0840 / PL01
	Sheet Size: A4P Scale as shown at A4	