
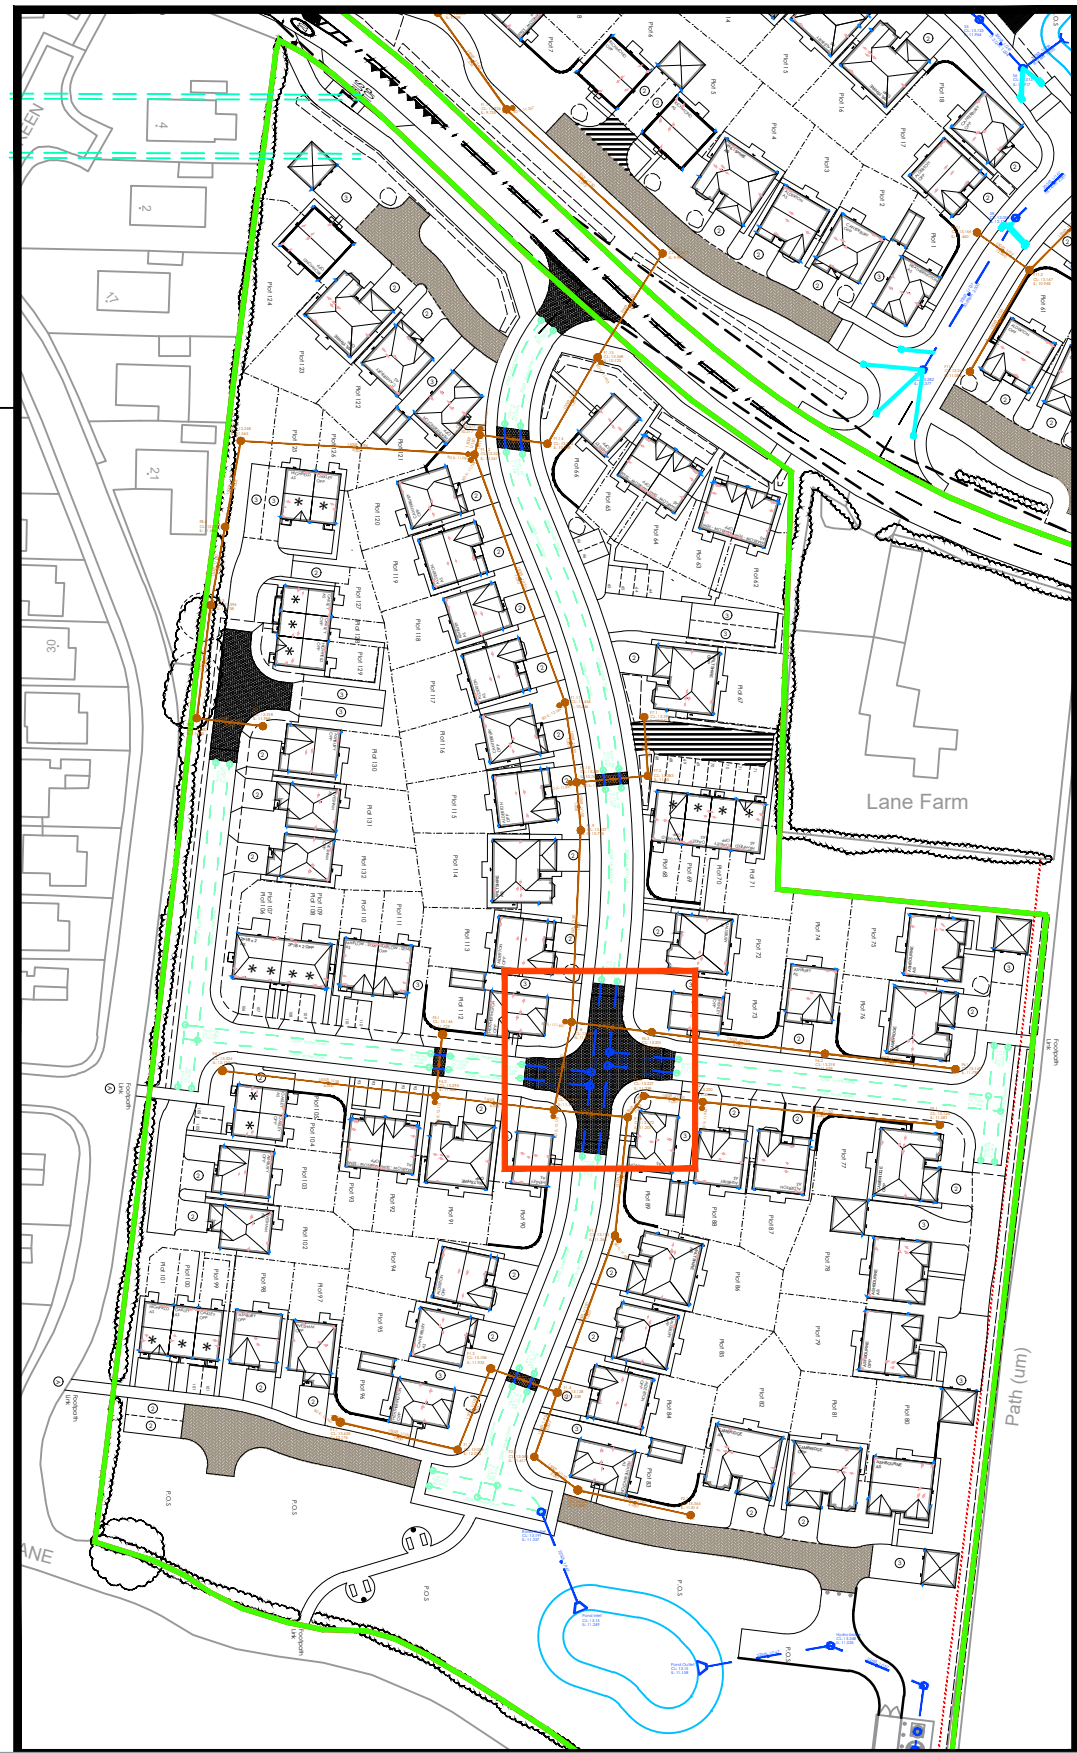
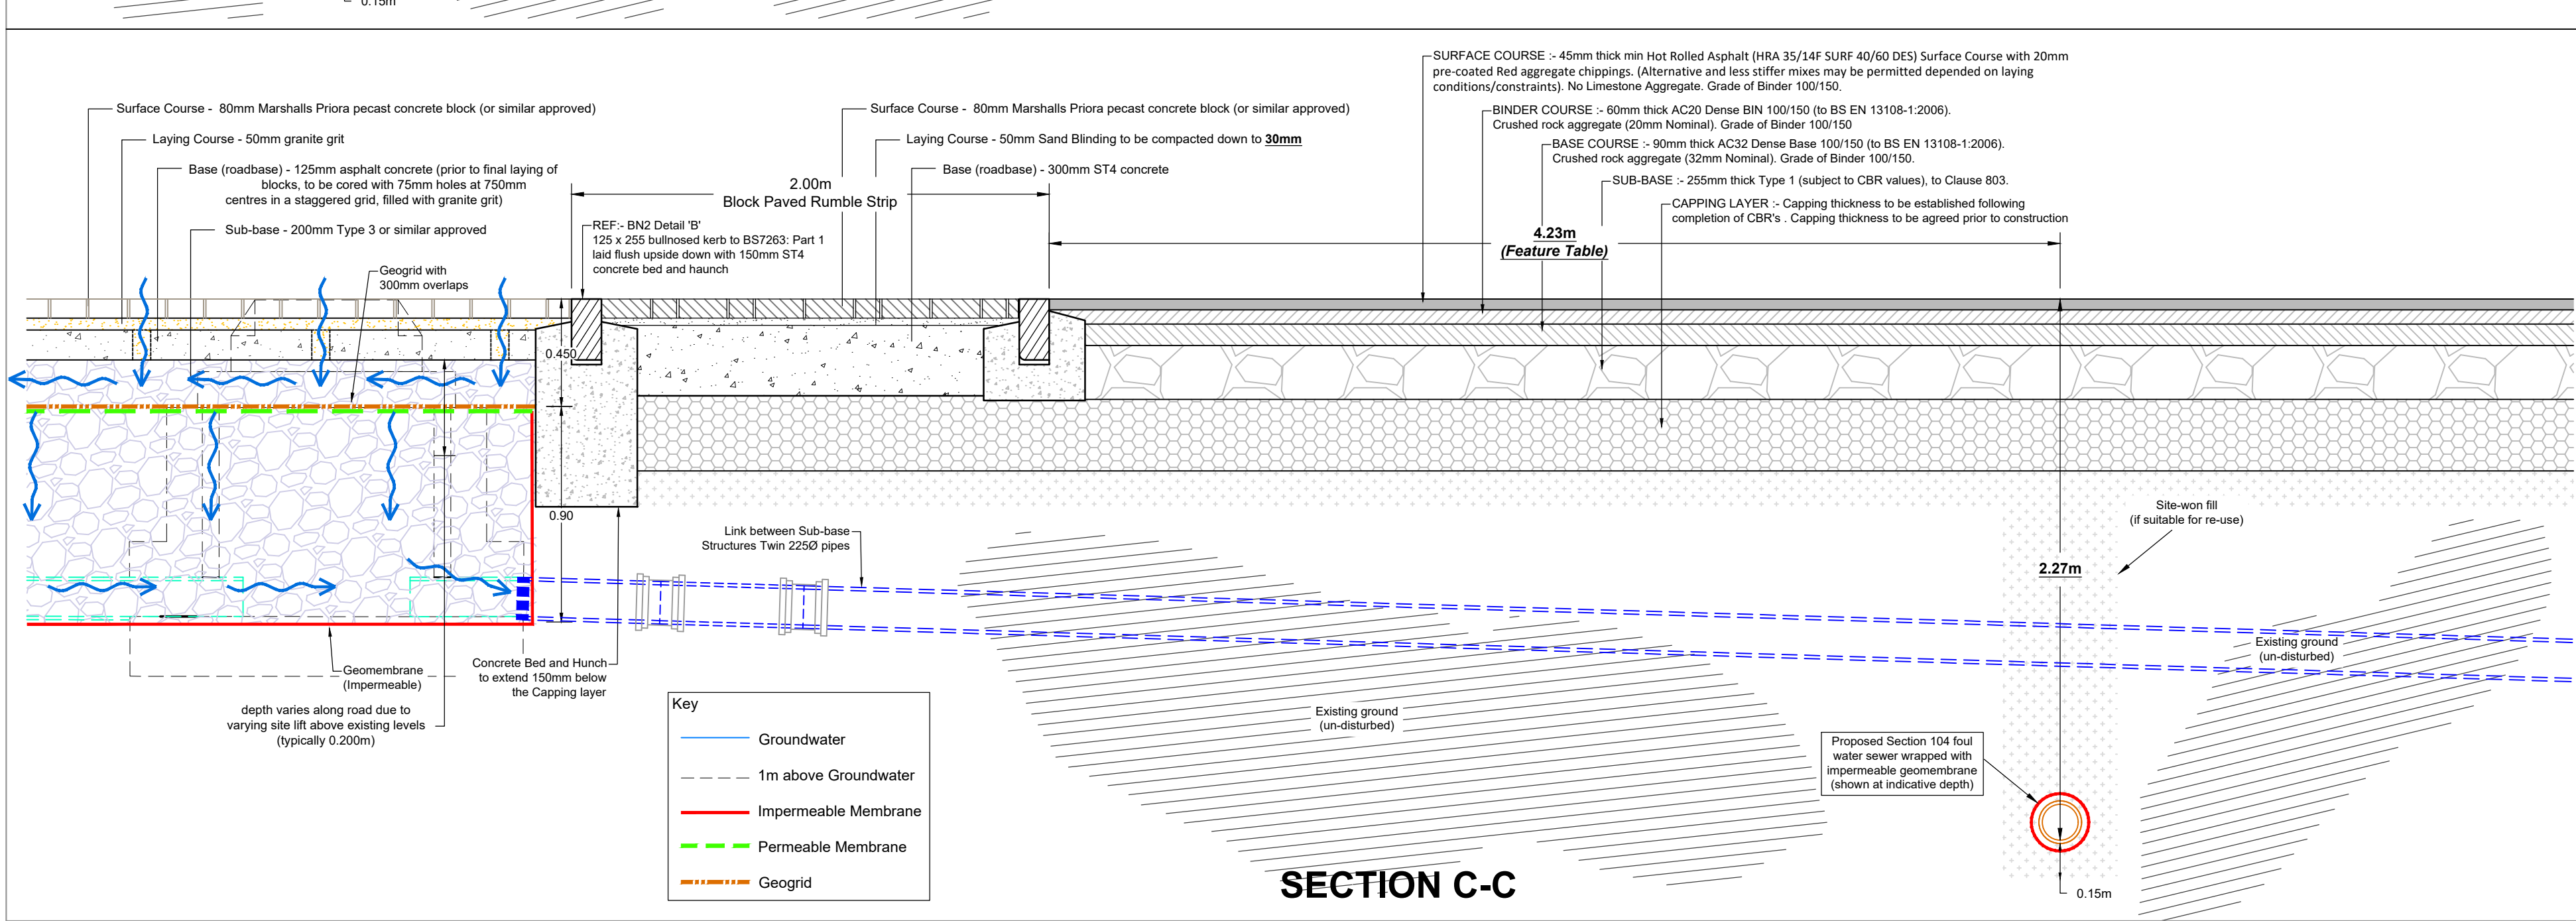
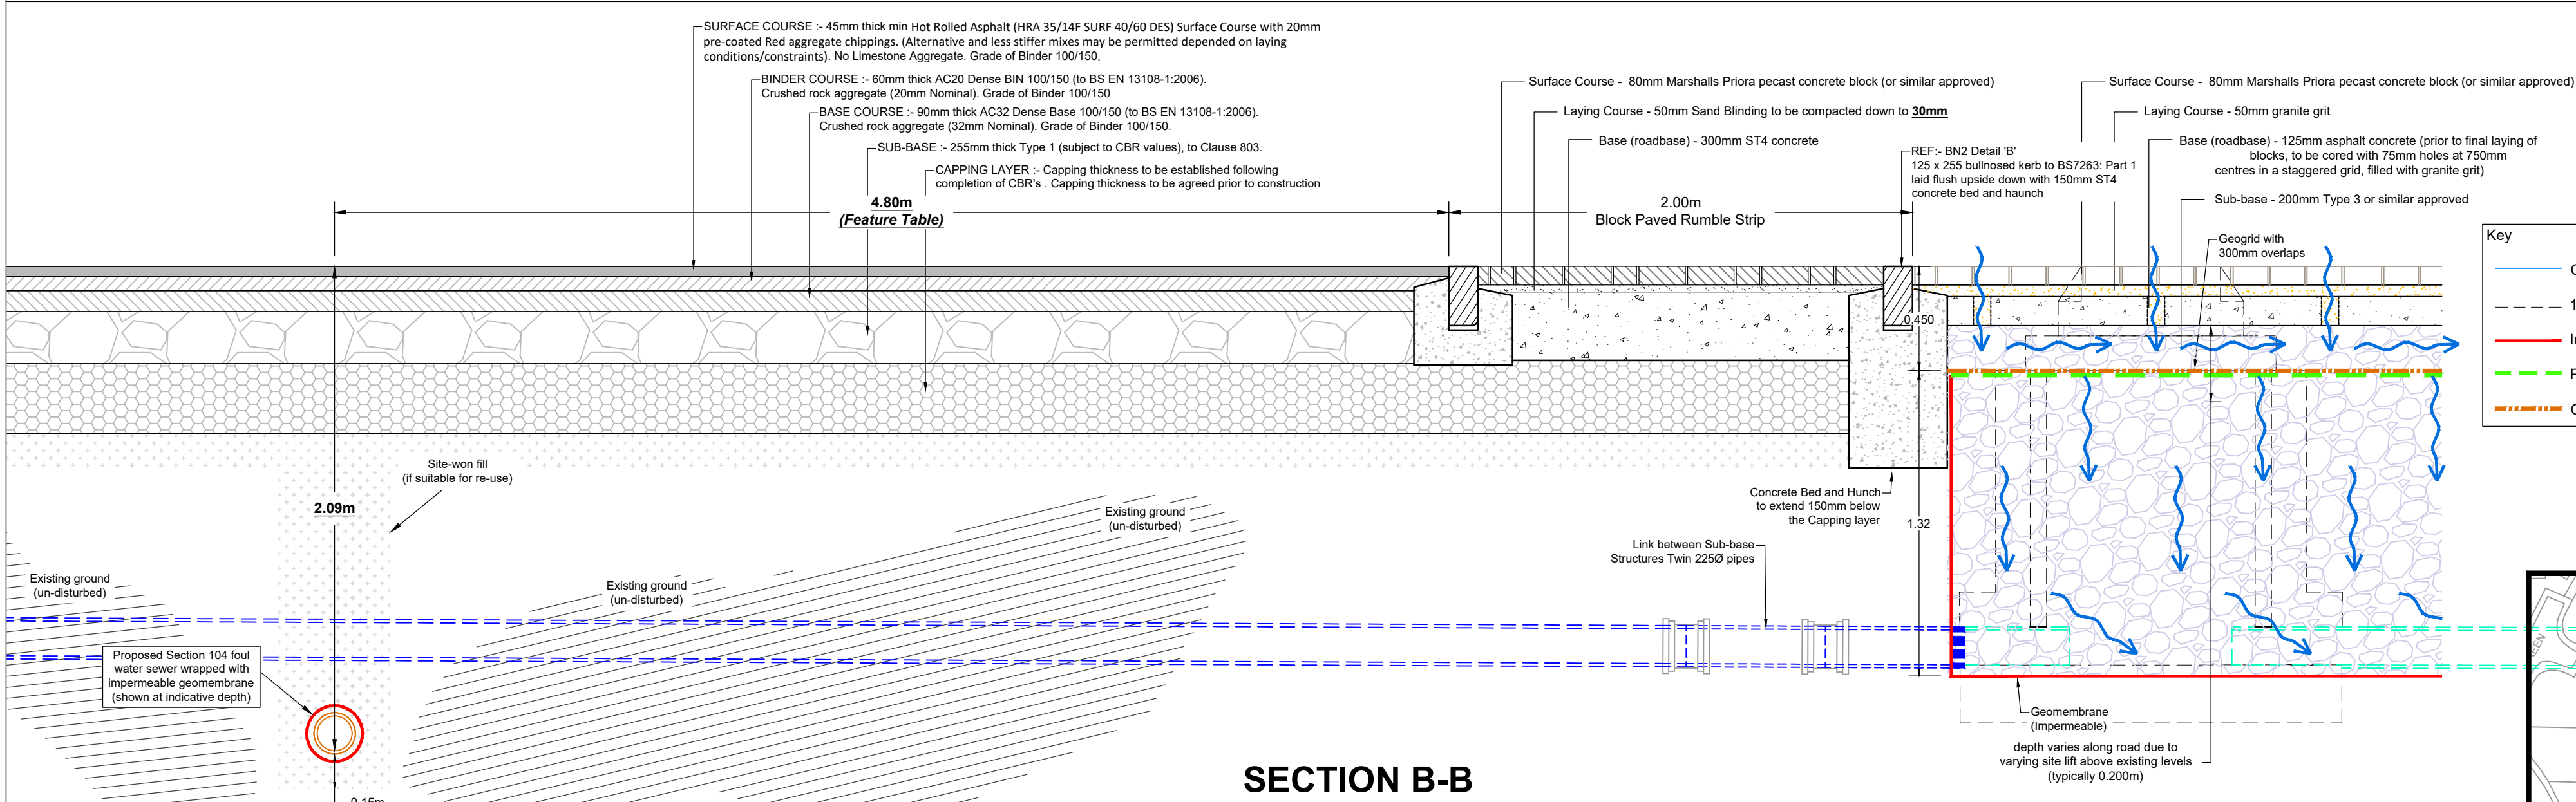
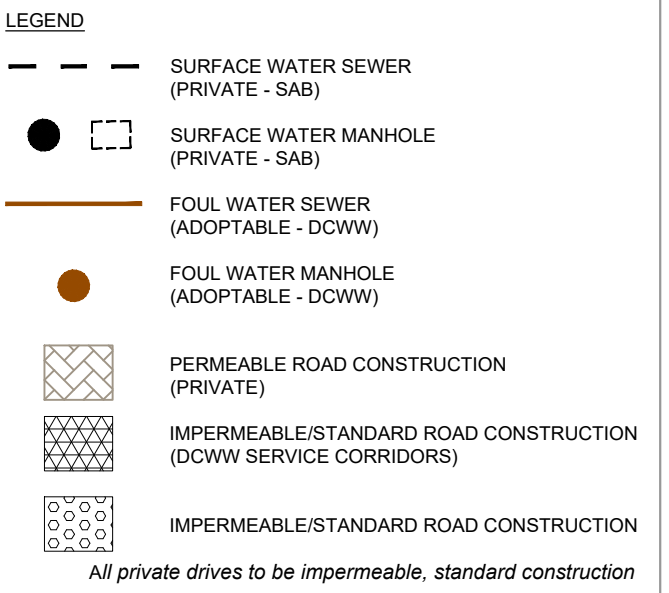
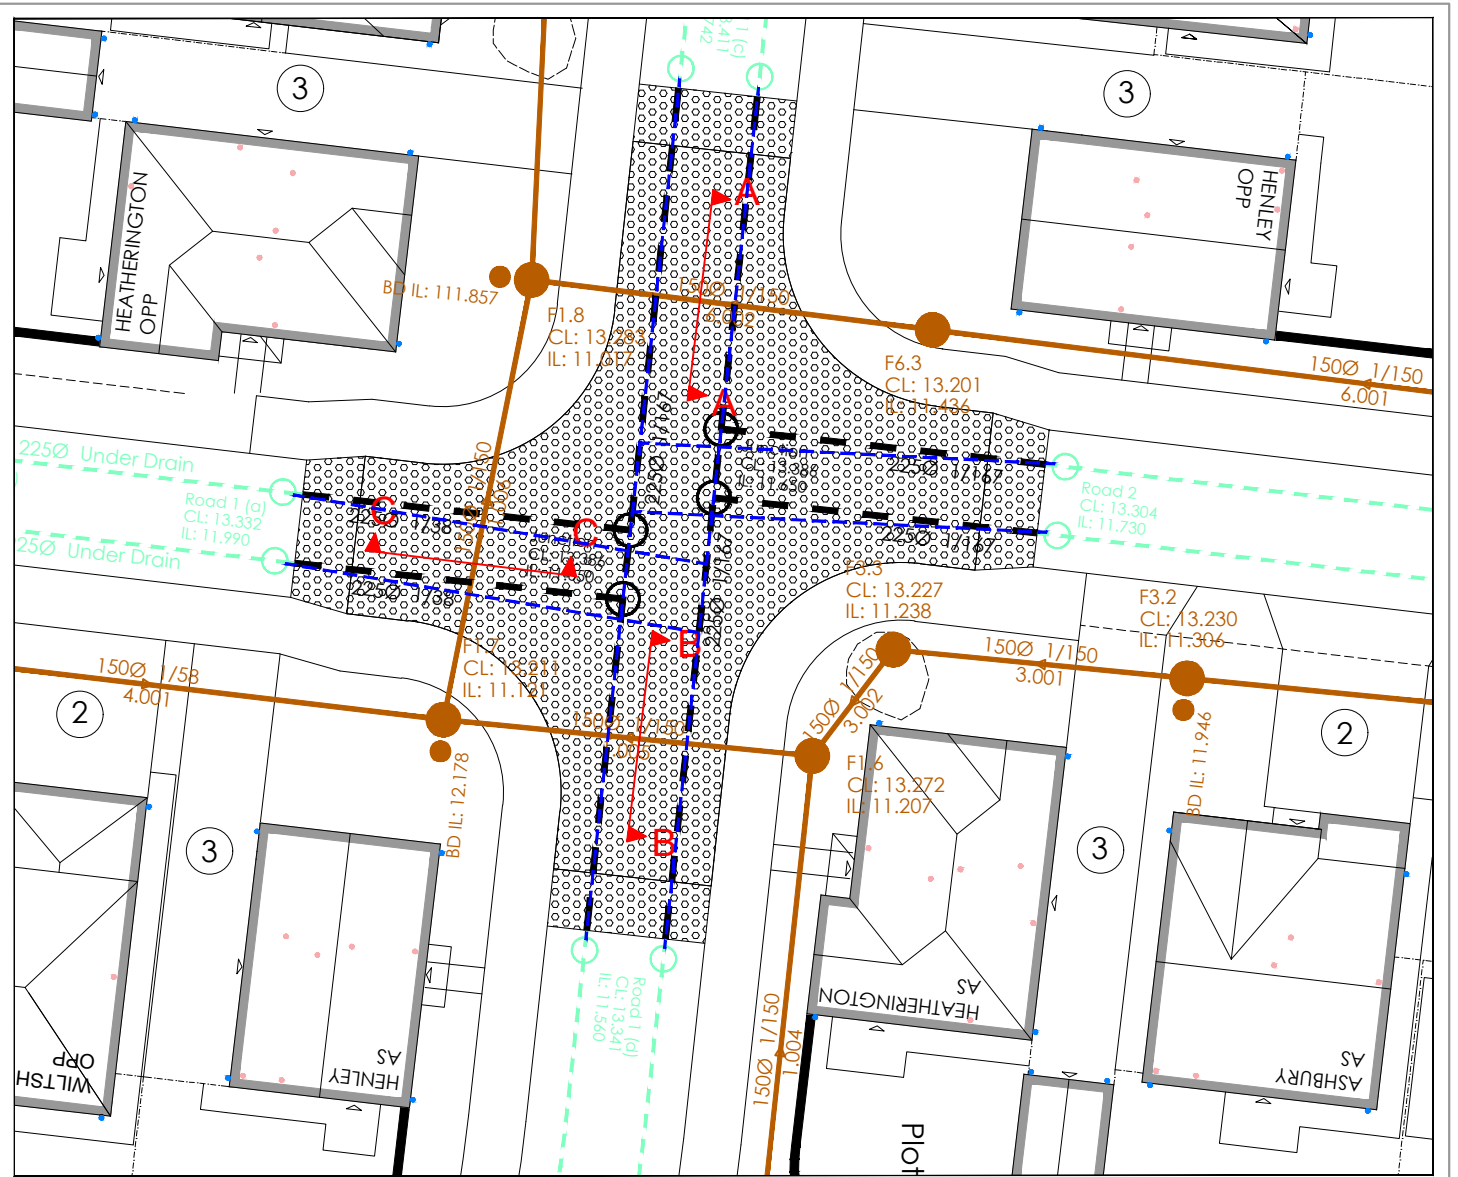


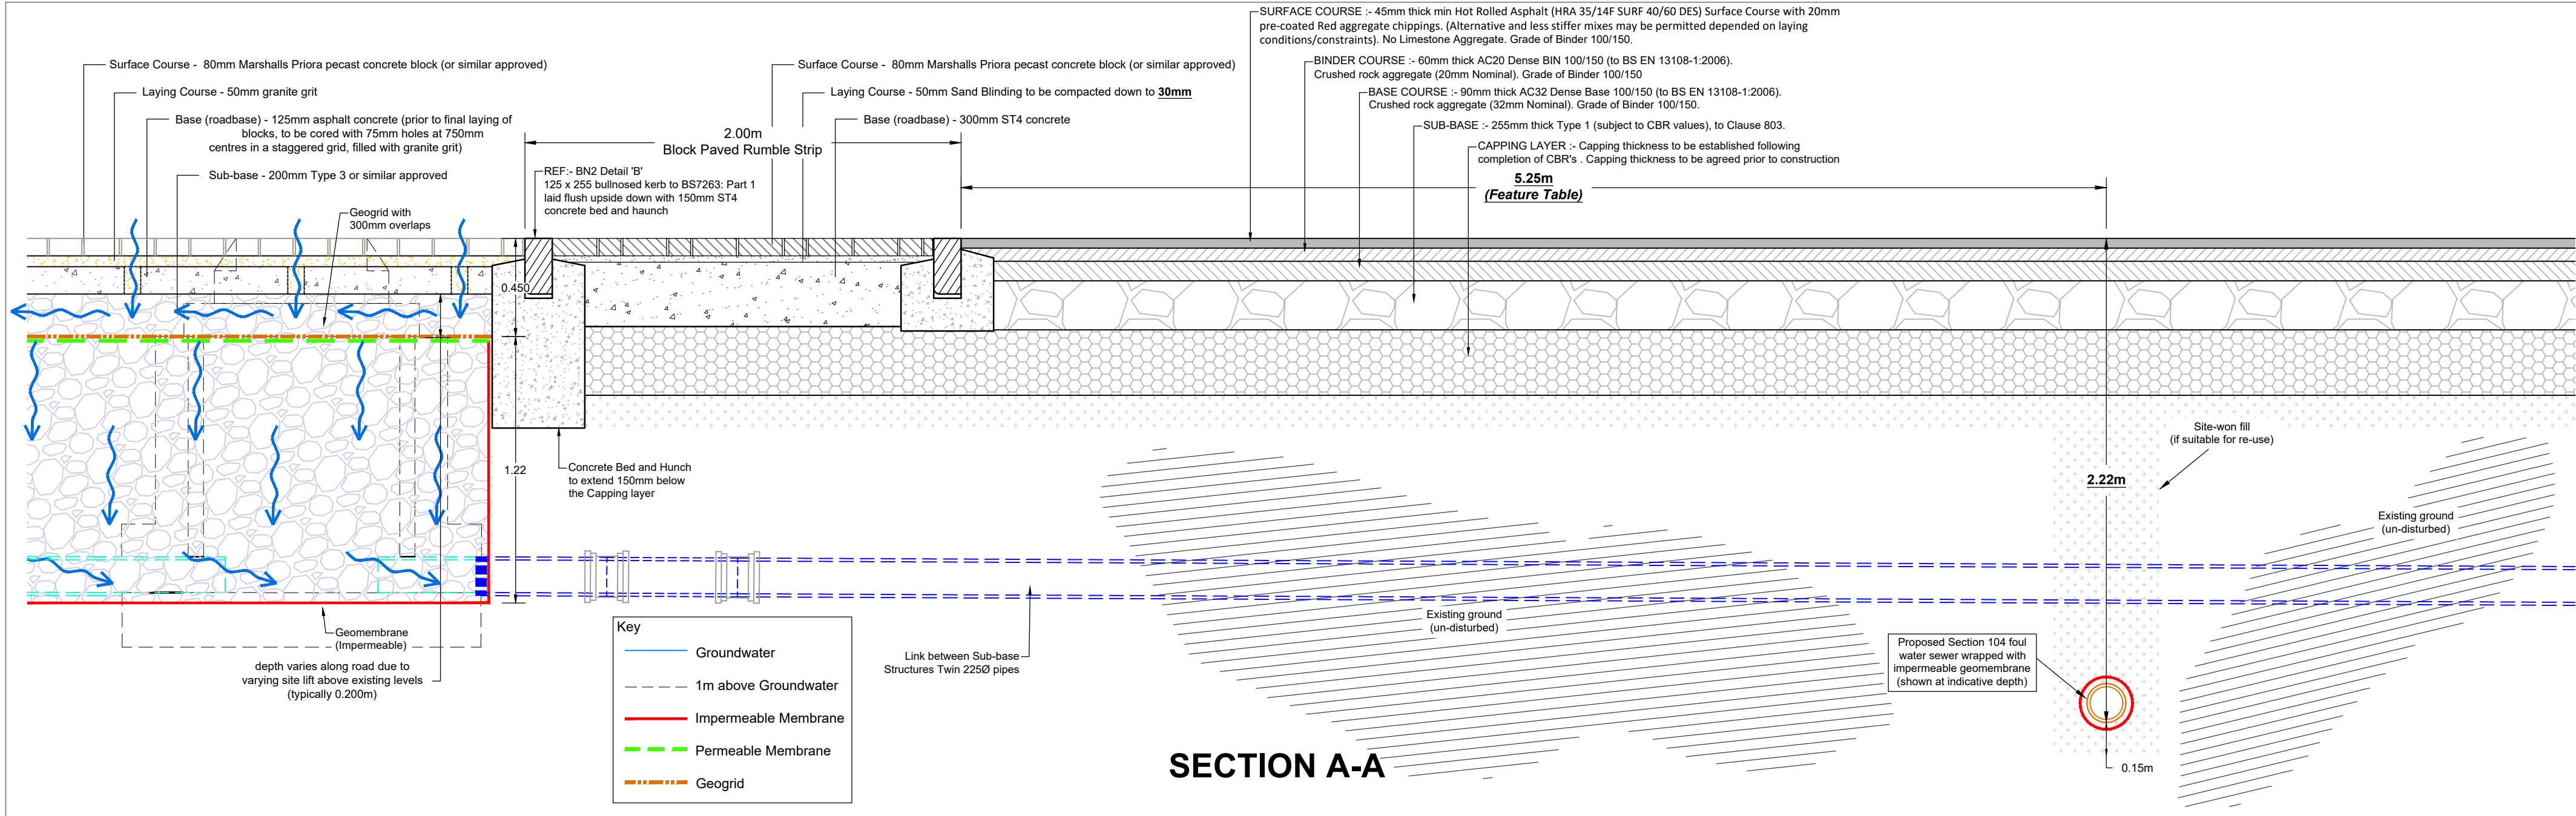

E	28.11.23	Underdrain Inspection Chambers Indicated	CP
D	09.10.23	Updated following comments from SAB@Wrexham.	CP
C	21.08.23	Road construction changed to be impermeably lined	CP
B	15.02.23	Updated for SAB submission	CP
A	13.07.22	Preliminary issue for DCWW review and comment	CP
Mark	Date	Details	By
Revision history			
Drawing originator:			
Client:			
Project title:			
Rossett Road, Rossett			
Drawing title:			
DCWW Service Corridor Construction Detail F6.3 - F1.8, F1.6 - F1.7, F1.7 - F1.8			
Scale: 1:20 for the original size of A1			
Drawn by: CP Checked by: RA Passed by: RA Date: July 2022			
Drawing status:			
For Approval			
Job No:	Drawing No:	Project Origin:	Volume Level Type Discp. Number Revision:
CAS02	xx	BET	xx xx xx C 232 E
Do not scale this drawing			
6-7 Old Marsh Farm Barns, Wain Road, Sealand, Flintshire, CH5 2LY email:enquiries@betts-associates.co.uk			
Chester 01244 288178 Altrincham 0161 413331			