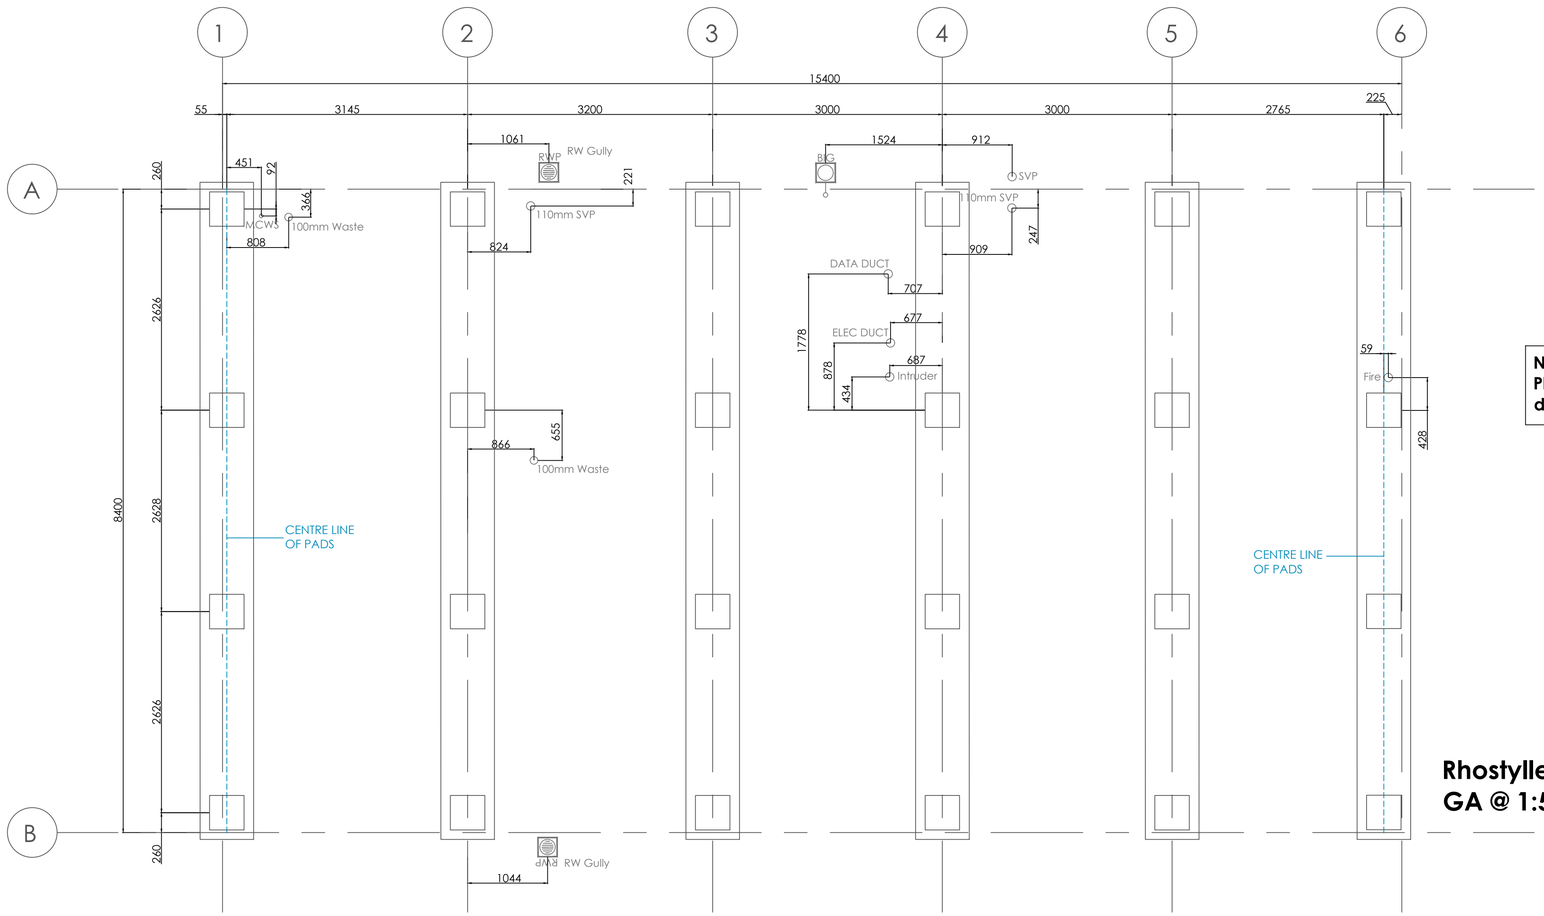



Note:
Please see AVIE drawing for full strip design - to be issued


Rhostyllen Classroom
GA @ 1:50

PREMIER 3000 FOUNDATION PAD - STEEL FLOOR
450 x 450 x 50mm precast concrete paving slab(s)
or 7kN Block(s) work bedded on strong mix mortar across center.
Cast in ground concrete strip 700mm wide
Foundation excavated to 2.2m or sandy gravel layer.

Foundation pad top to FFL - 368mm

PAVING SLAB / BLOCK DETAILS
(for soft ground)

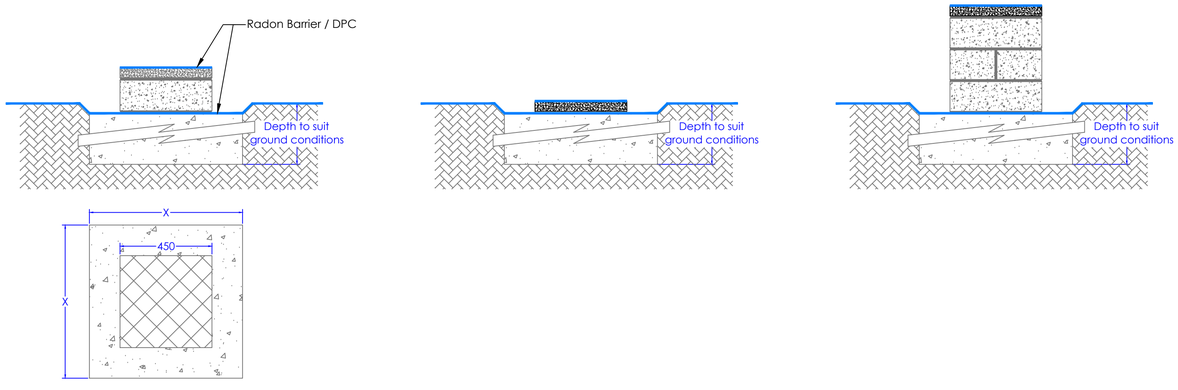

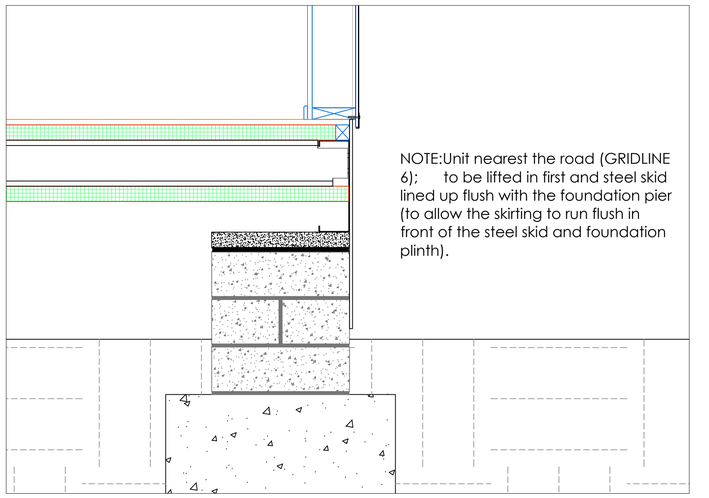

NOTE:Unit nearest the road (GRIDLINE 6); to be lifted in first and steel skid lined up flush with the foundation pier (to allow the skirting to run flush in front of the steel skid and foundation plinth).

Gable Perimeter Detail @ 1:10

elite systems
Bedford St. Westgate
Cleckheaton BD19 5EA
Tel. 01274 873232 Fax. 01274 877779
email. info@elitesystemsgb.co.uk
www.elitesystemsgb.co.uk
the possibilities are endless.....

Rev	Description	Date
A	Additional row of pads. add note.	13/10/21
B	Add dim.	13/10/21
C	Update to strip foundations.	14/10/21
D	Strips running other way.	02/02/21
E	DPC detailed.	07/12/21

Building Specification:

PROJECT
Rhostyllen

TITLE
Foundations

CLIENT
Wrexham BC

DRAWN BY	CHECKED BY	DATE
JG		02/07/2021

SCALE (@ A1)	PROJECT NUMBER
1:75	200315

DRAWING NUMBER	REV
200315-ELT-00-00-DR-A-3000	E

STATUS: T
A=Approval P=Production T=Tender I=Information