


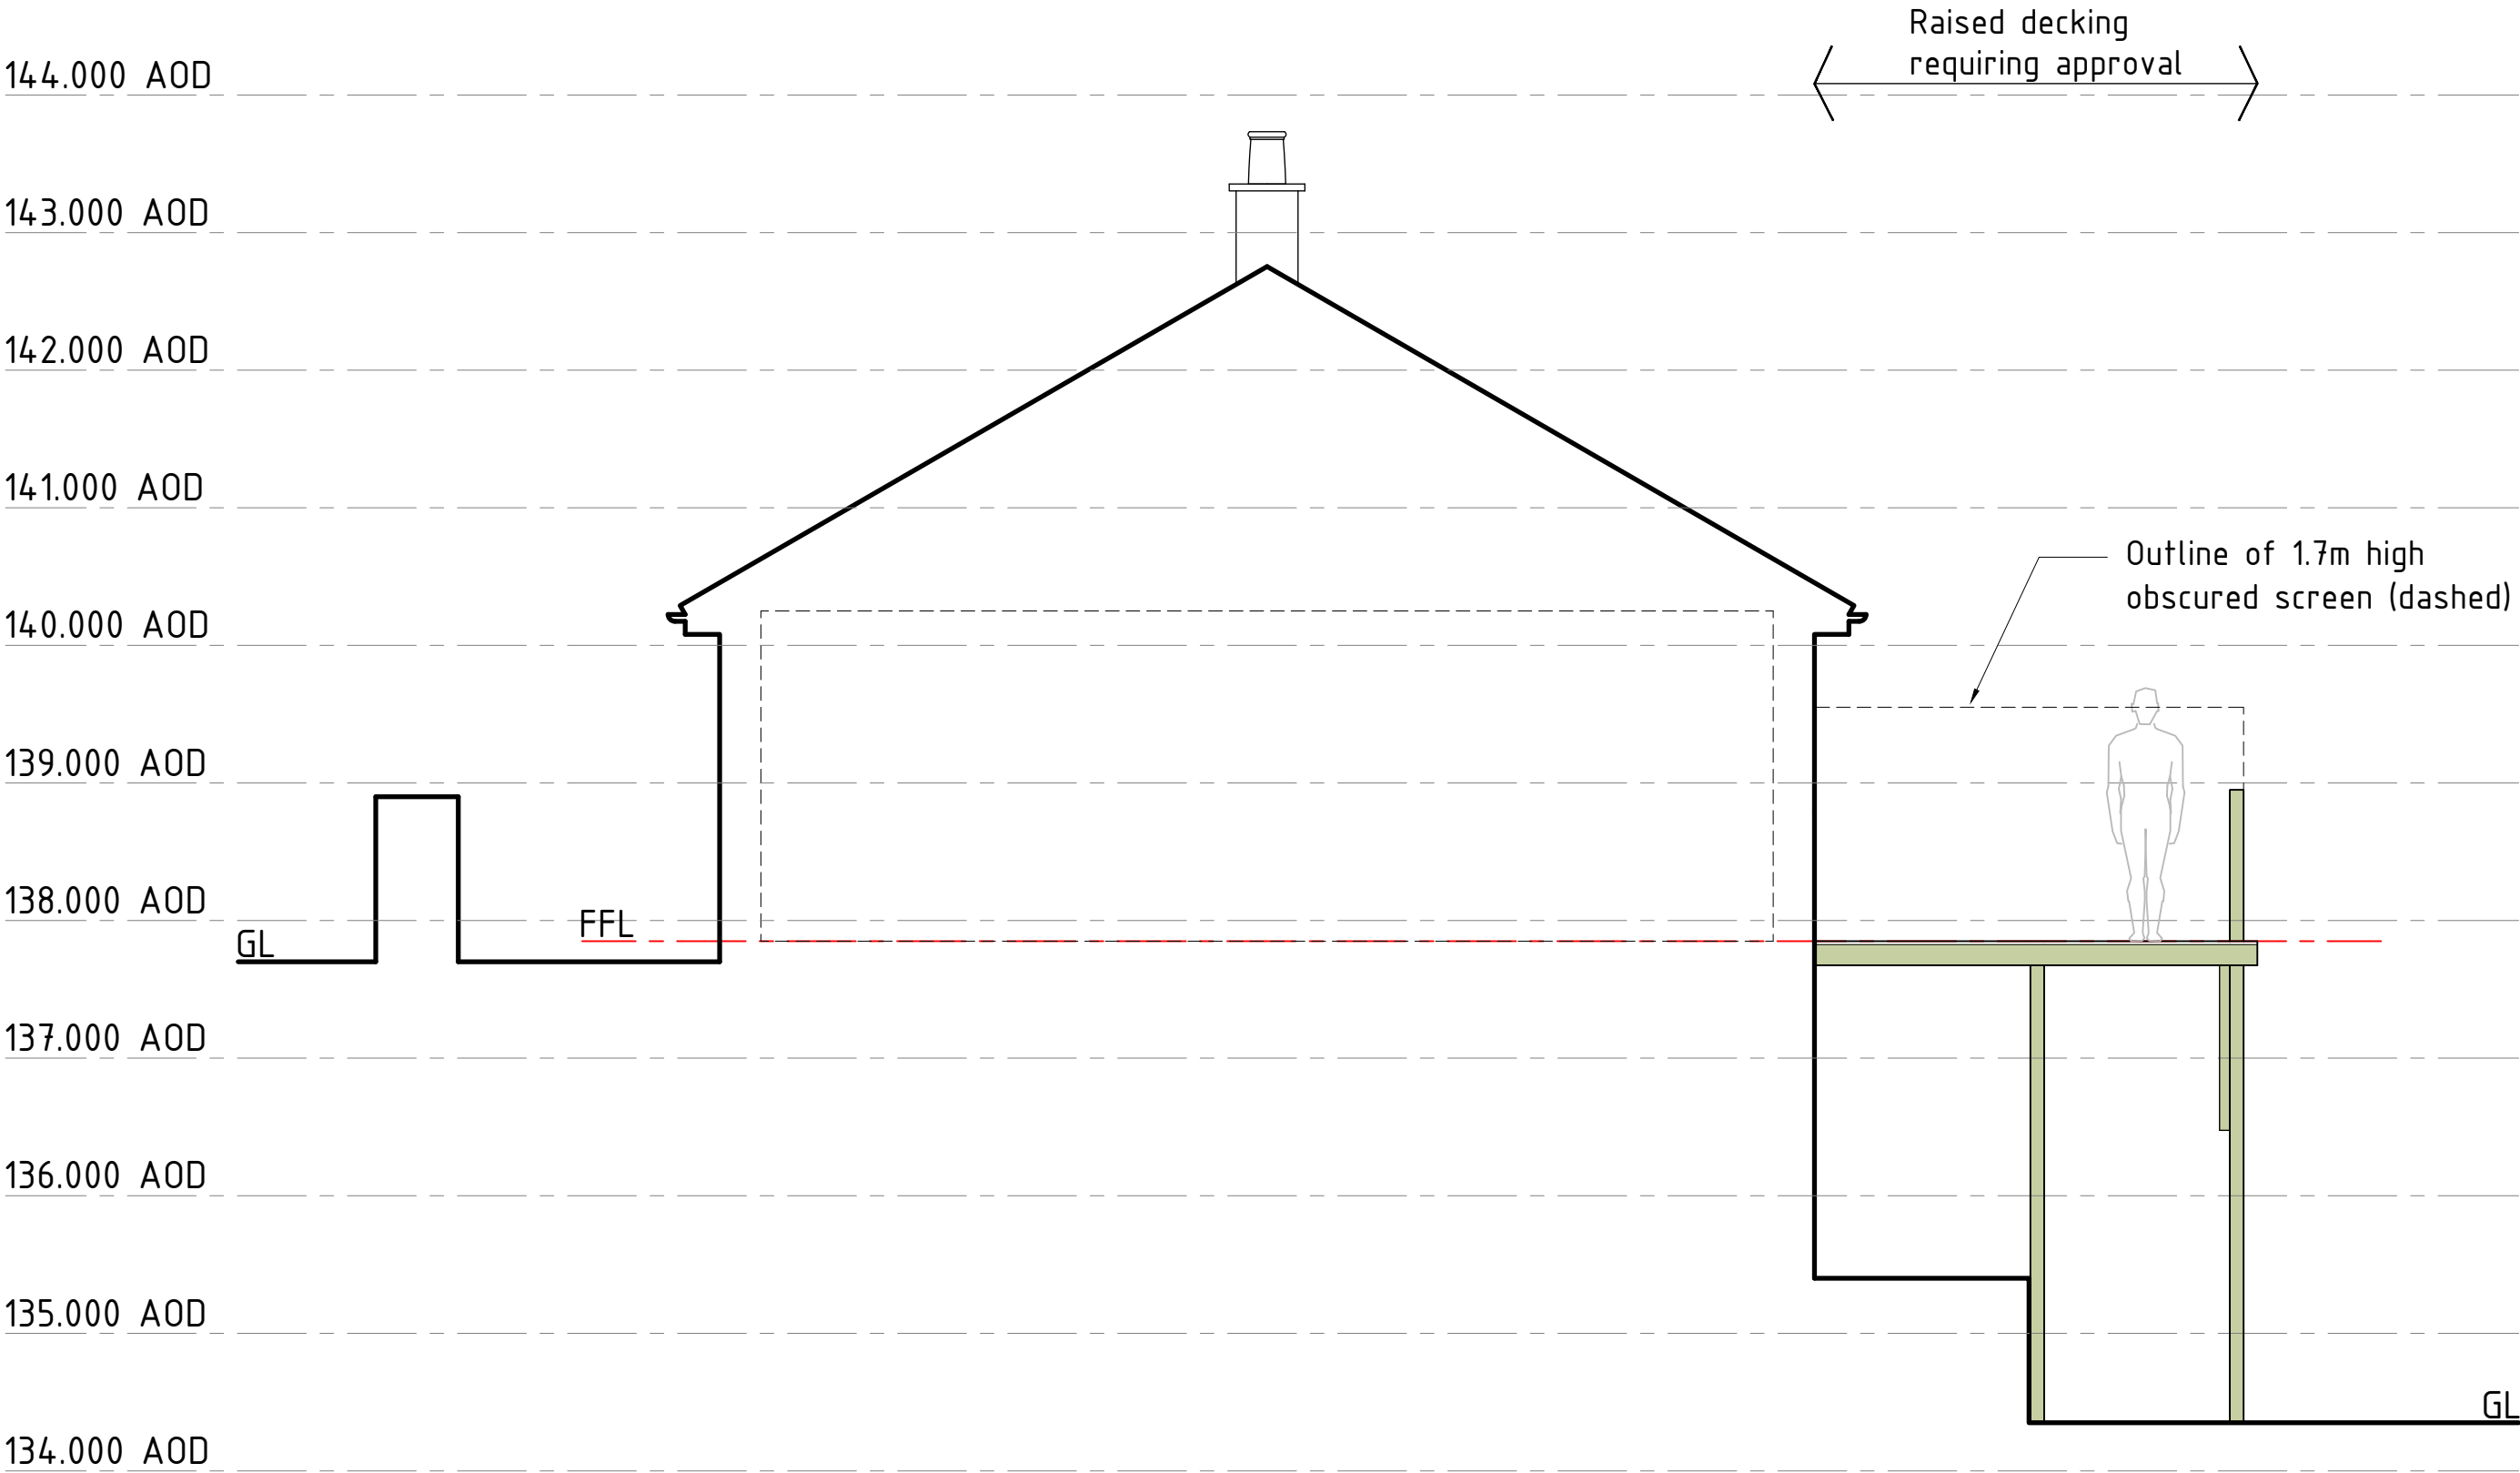

Sectional Elevation AA-01 1:50

 HDS Architectural Services, The Foundry, 15 Yorke Street, Wrexham LL13 8LW Tel (01978) 345250 www.hdsarchitectural.co.uk	Project; 27 Wrexham Road, Brynteg, Wrexham, LL11 6HT		Dwg No; WR/PD/03	Date; 23.06.23
	Title; 03-Proposed Sectional Elevation AA-01	Scale (A3); 1:50	Revision; Rev-A Balustrade height raised, restraint rails added 14.08.23 Rev-B Screen added 17.10.23	