


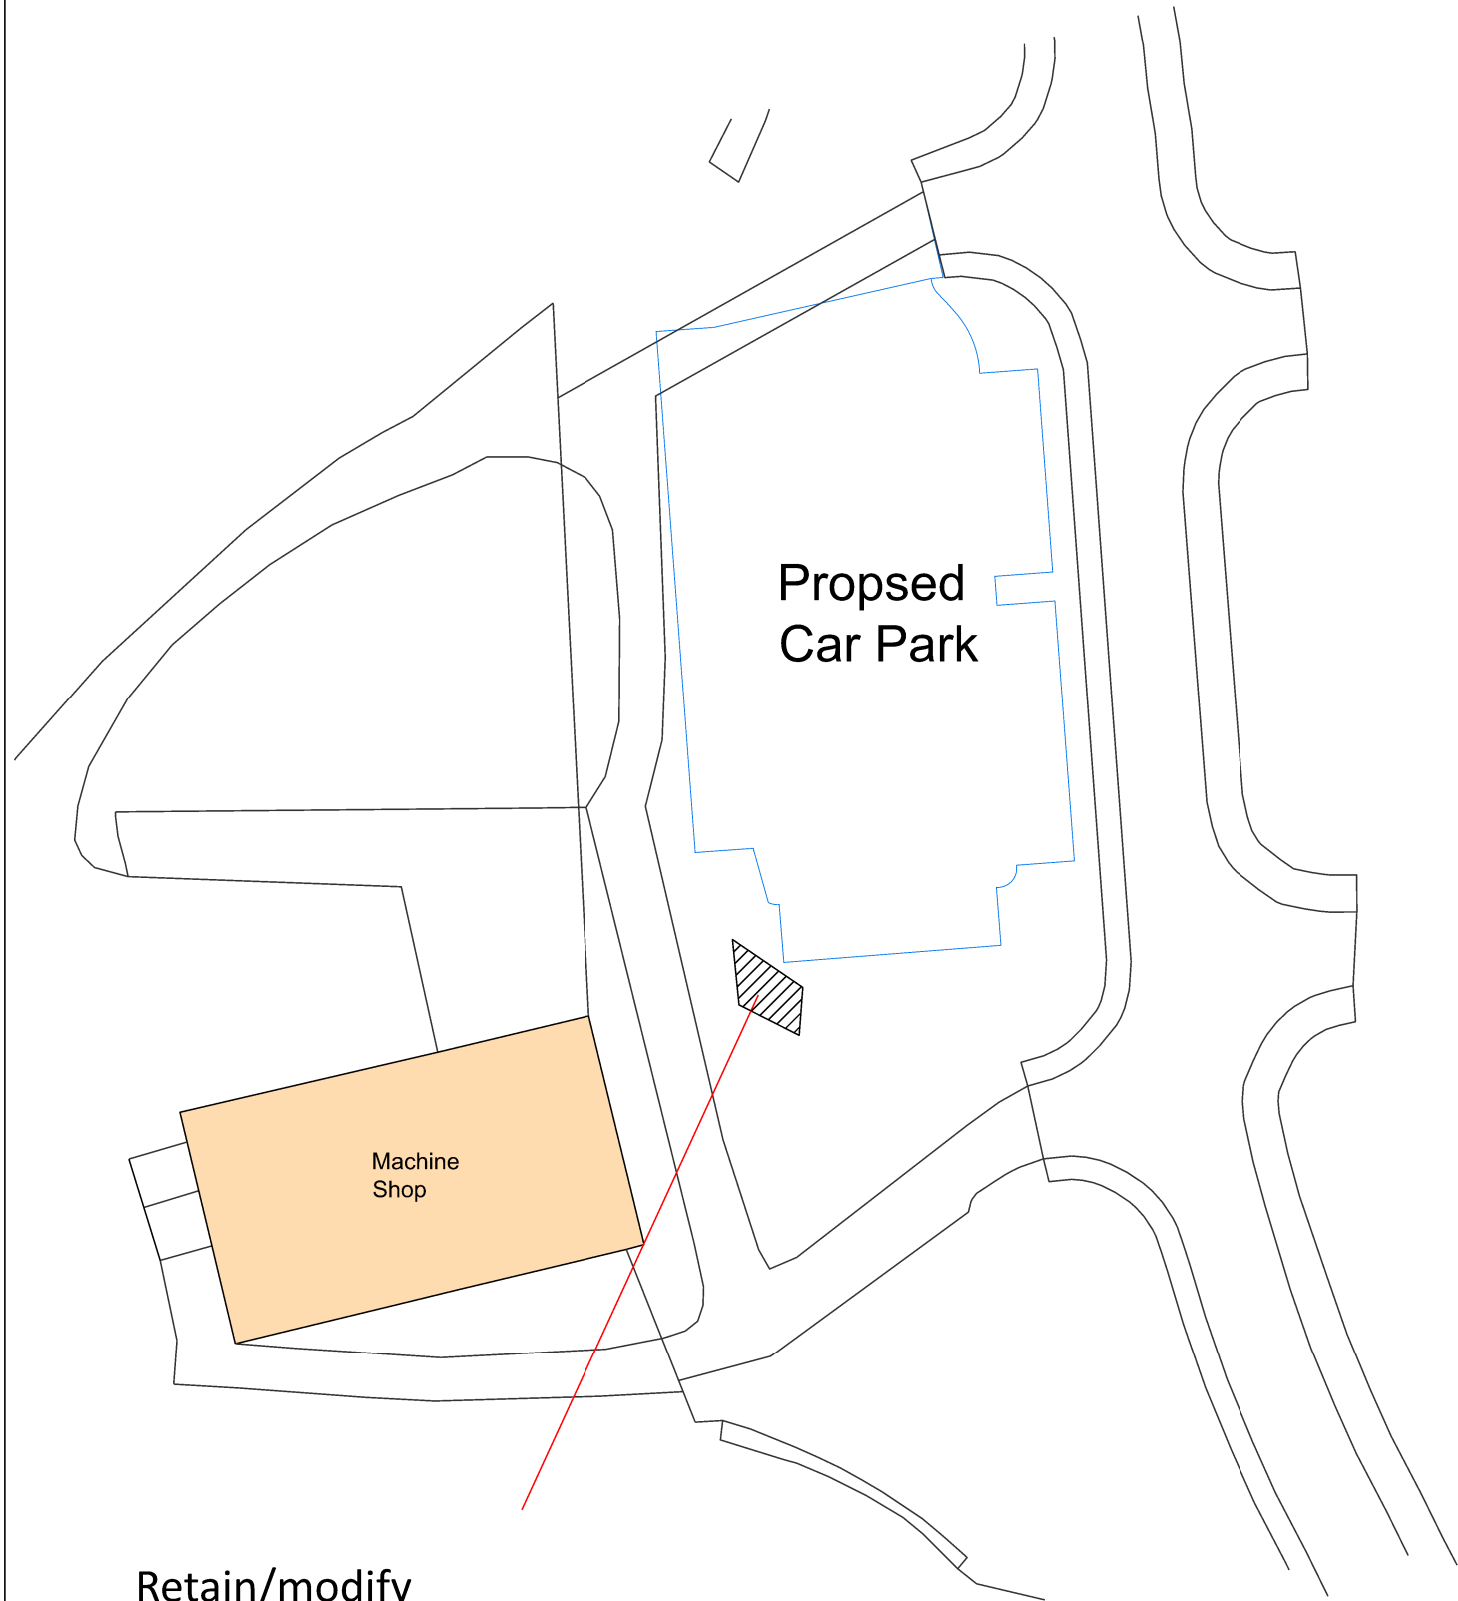

Retain/modify
existing open ditch, to
preserve habitat and
allow path access
from car park

Brymbo Heritage Site
(Car Park Area)



Miller Field



Net Biodiversity
Offset of proposed car
park to Miller Field for
Wildflower Meadow

- General Notes
1. Contractor to verify all dimensions and check level datums on site
 2. All of the designs are the sole property of TACP Architects Ltd and may not be used without their written agreement
 3. All prints, specifications and their copyright are the property of TACP Architects Ltd
 4. Do not scale off drawings
 5. All dimensions shall be checked on site before commencement of shop drawings, manufacture and all discrepancies must be reported to TACP Architects Ltd

Risk Assessments

Revisions				
Rev	Date	Description	By	Check

Consultants

Client

Brymbo Heritage Trust

Project Title				
Brymbo Heritage Project				
Drawing Title				
Biodiversity Plan				
Scale	Date	Drawn By	Checked By	Office
1:2500@A1	June 24	JB	JB	Wrexham
Job Number	Drawing Number		Revision	
17003	01			

TACP Architects Ltd
Pembroke House, Ellice Way
Wrexham Technology Park
LL13 7YT
T: 01978 291161
F: 01978 351735
E: admin@tacparchitects.co.uk
www.tacparchitects.co.uk
Architecture • Interior Design • Healthcare Planning • Conservation • Masterplanning • Sustainable Design