

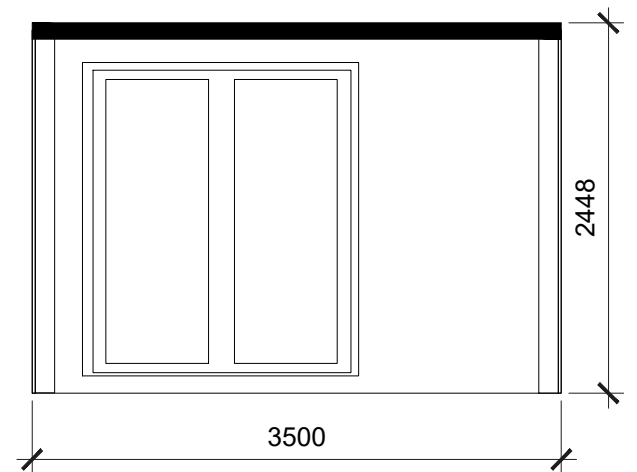


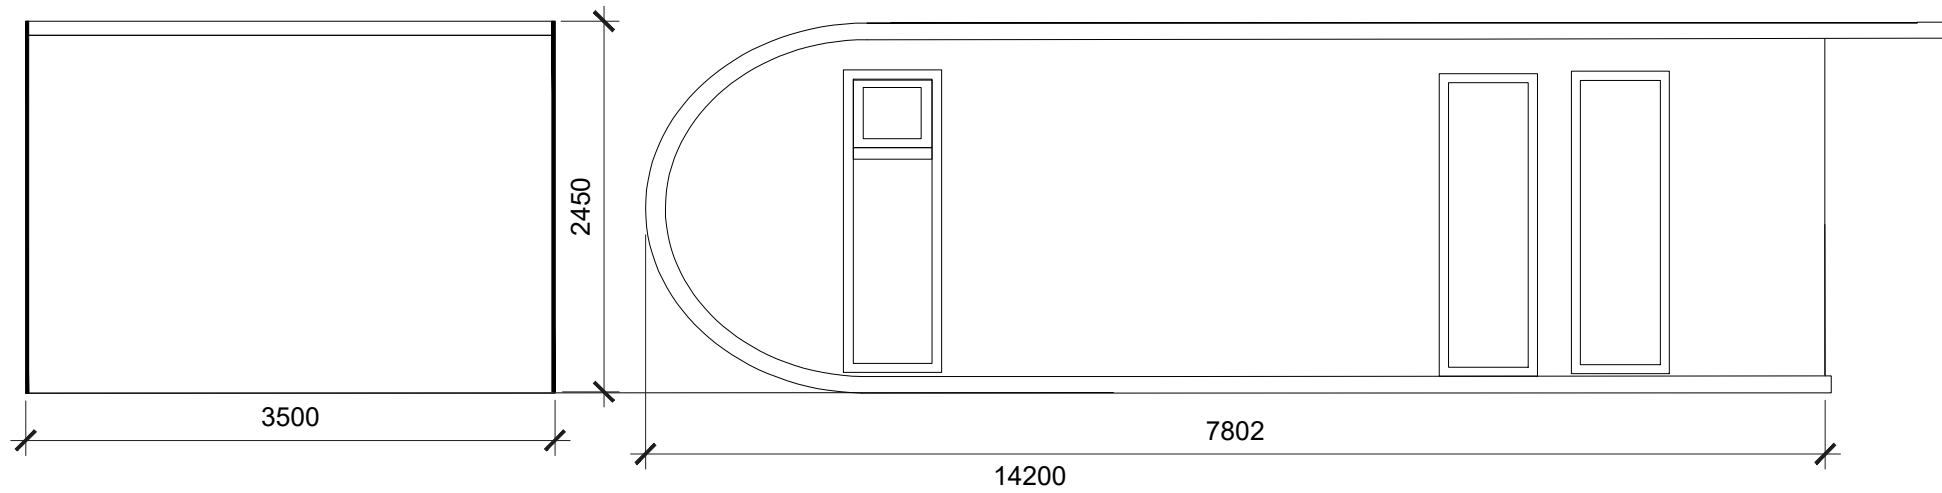

Steel chassis supplied with
removable wheels for easy
access on site

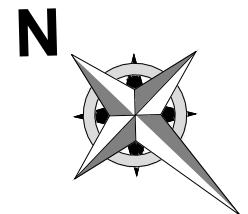

This drawing is the copyright of The Caravan Club Limited and may not be reproduced in whole or in part without its express permission. Whilst information contained in this drawing is provided in good faith, being based on available records and where applicable, electro detection techniques in location of underground electrical & telephonic services, The Caravan Club Limited will not be held responsible for errors in or omissions from the information shown. Contractors and other parties must satisfy themselves as to the accuracy and completeness of the information shown, to determine the existence of services which might cause danger, be damaged or need replacement in connection with their engagement.


Status
CONSTRUCTION

Revisions			

Project/Site
**LADY MARGARETS'S PARK
CARAVAN AND MOTORHOME
CLUB CAMPSITE**

Title
**PROPOSED
MODPOD 7.8 RAMPED
PLAN & ELEVATIONS**

Drwg no. LMP-2024-C-508	Date NOV 23	Drwn. by AS
	Checked by	
Scale 1:50 @A3	CAD Ref. LMP-2024-C-507	

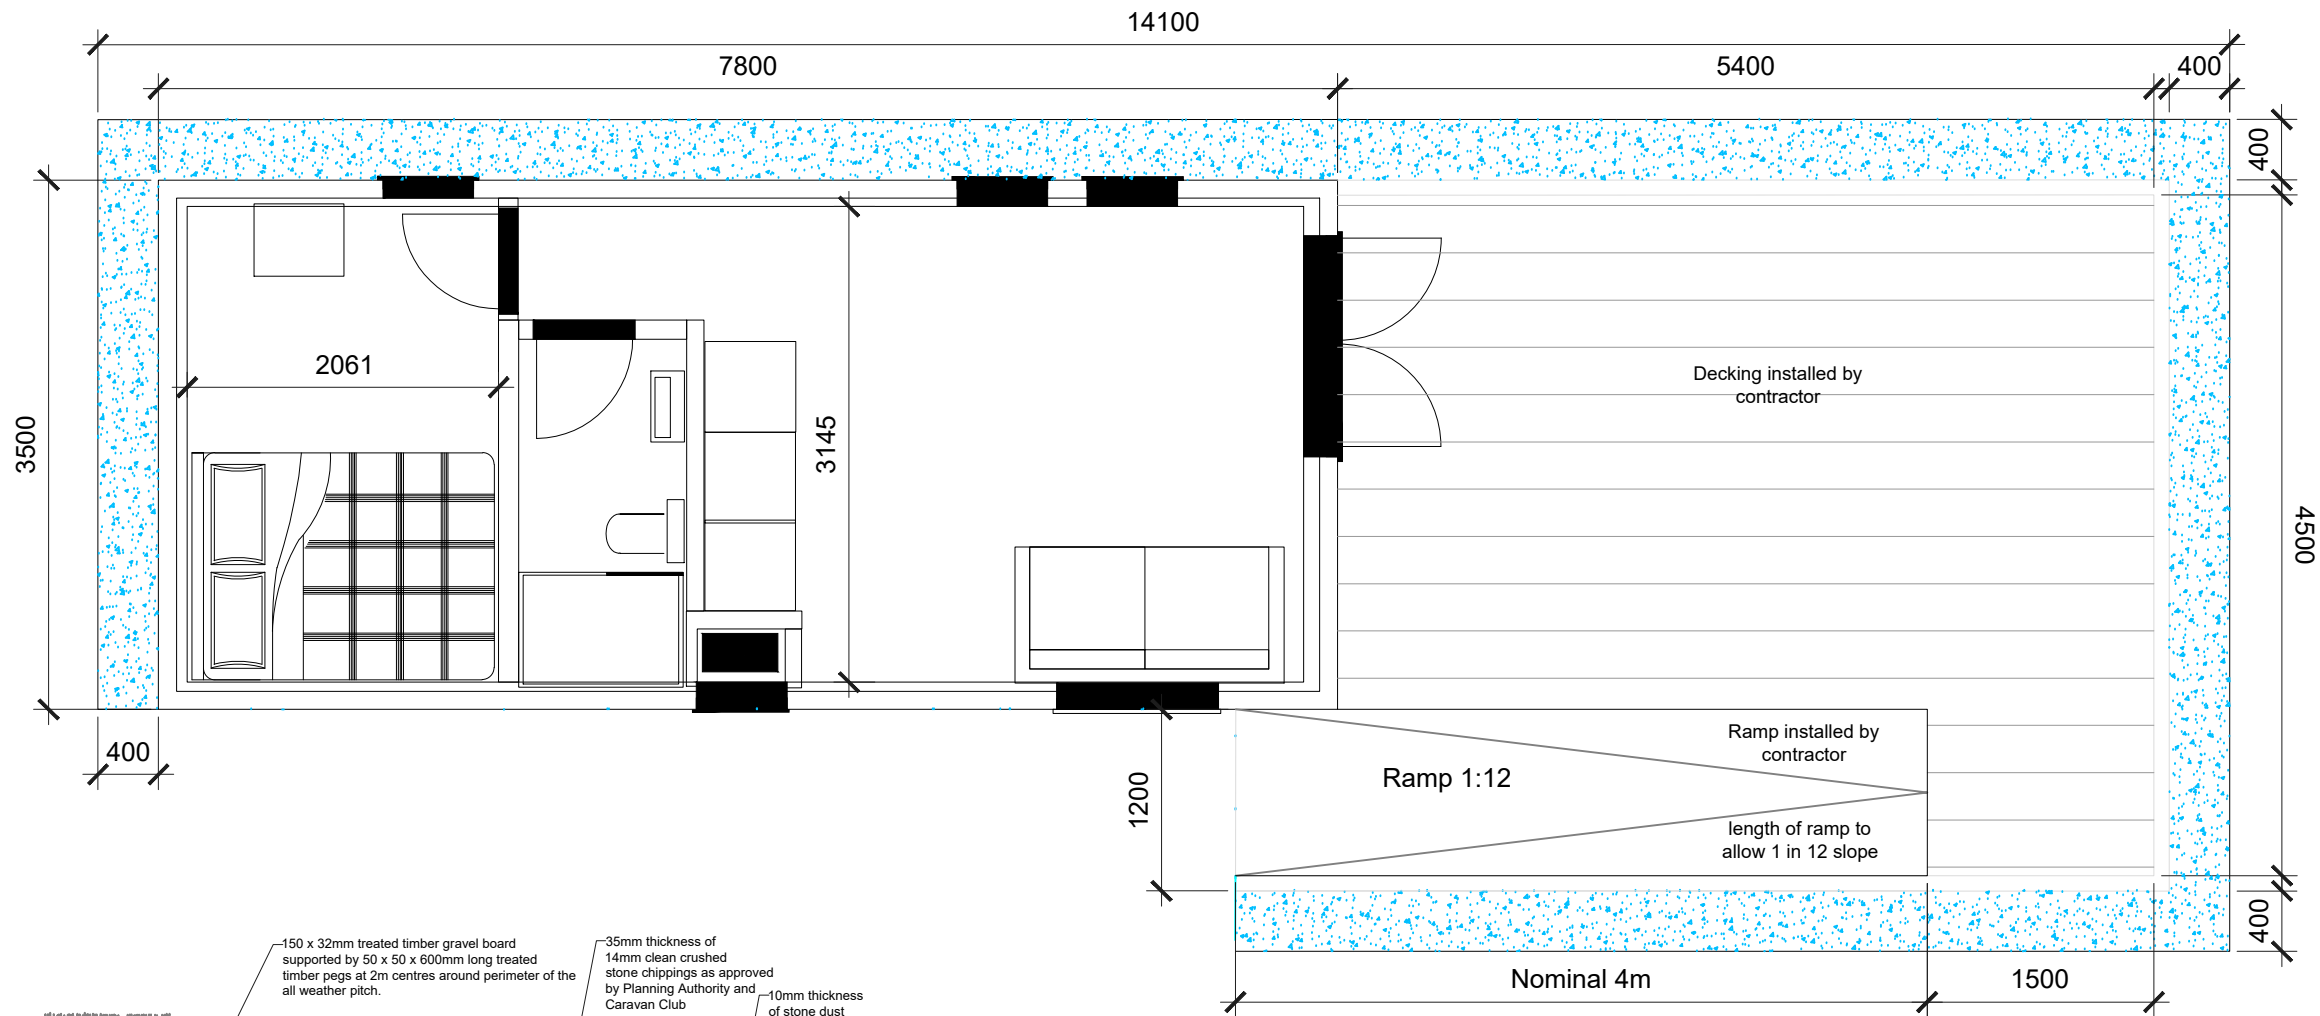

Full Structural insulated Panel (SIP) envelope
75mm to 100 foam in walls 100mm to 125mm for
roof. SIP Spline Joiners make a continuous foam
barrier with no cold bridging.

