


DO NOT SCALE FROM DRAWING

NOTES:-

- 1
- ALL MEASUREMENTS ARE IN METRES
UNLESS INDICATED OTHERWISE.
2.
- DRAINAGE TO BE CONSTRUCTED IN
ACCORDANCE WITH SEWERS FOR
ADOPTION 6TH EDITION.
3.
- FOR CONSTRUCTION DETAILS
REFER STANDARD DETAILS
DRAWINGS.
4.
- FOR PIPE AND MANHOLE DETAILS
REFER TO SCHEDULES DRAWINGS
5.
- ALL BEDDING TO CLASS S TYPE


FWS NET1 BRANCH-1

SCALE: H 1:500, V 1:100. DATUM: 145.000

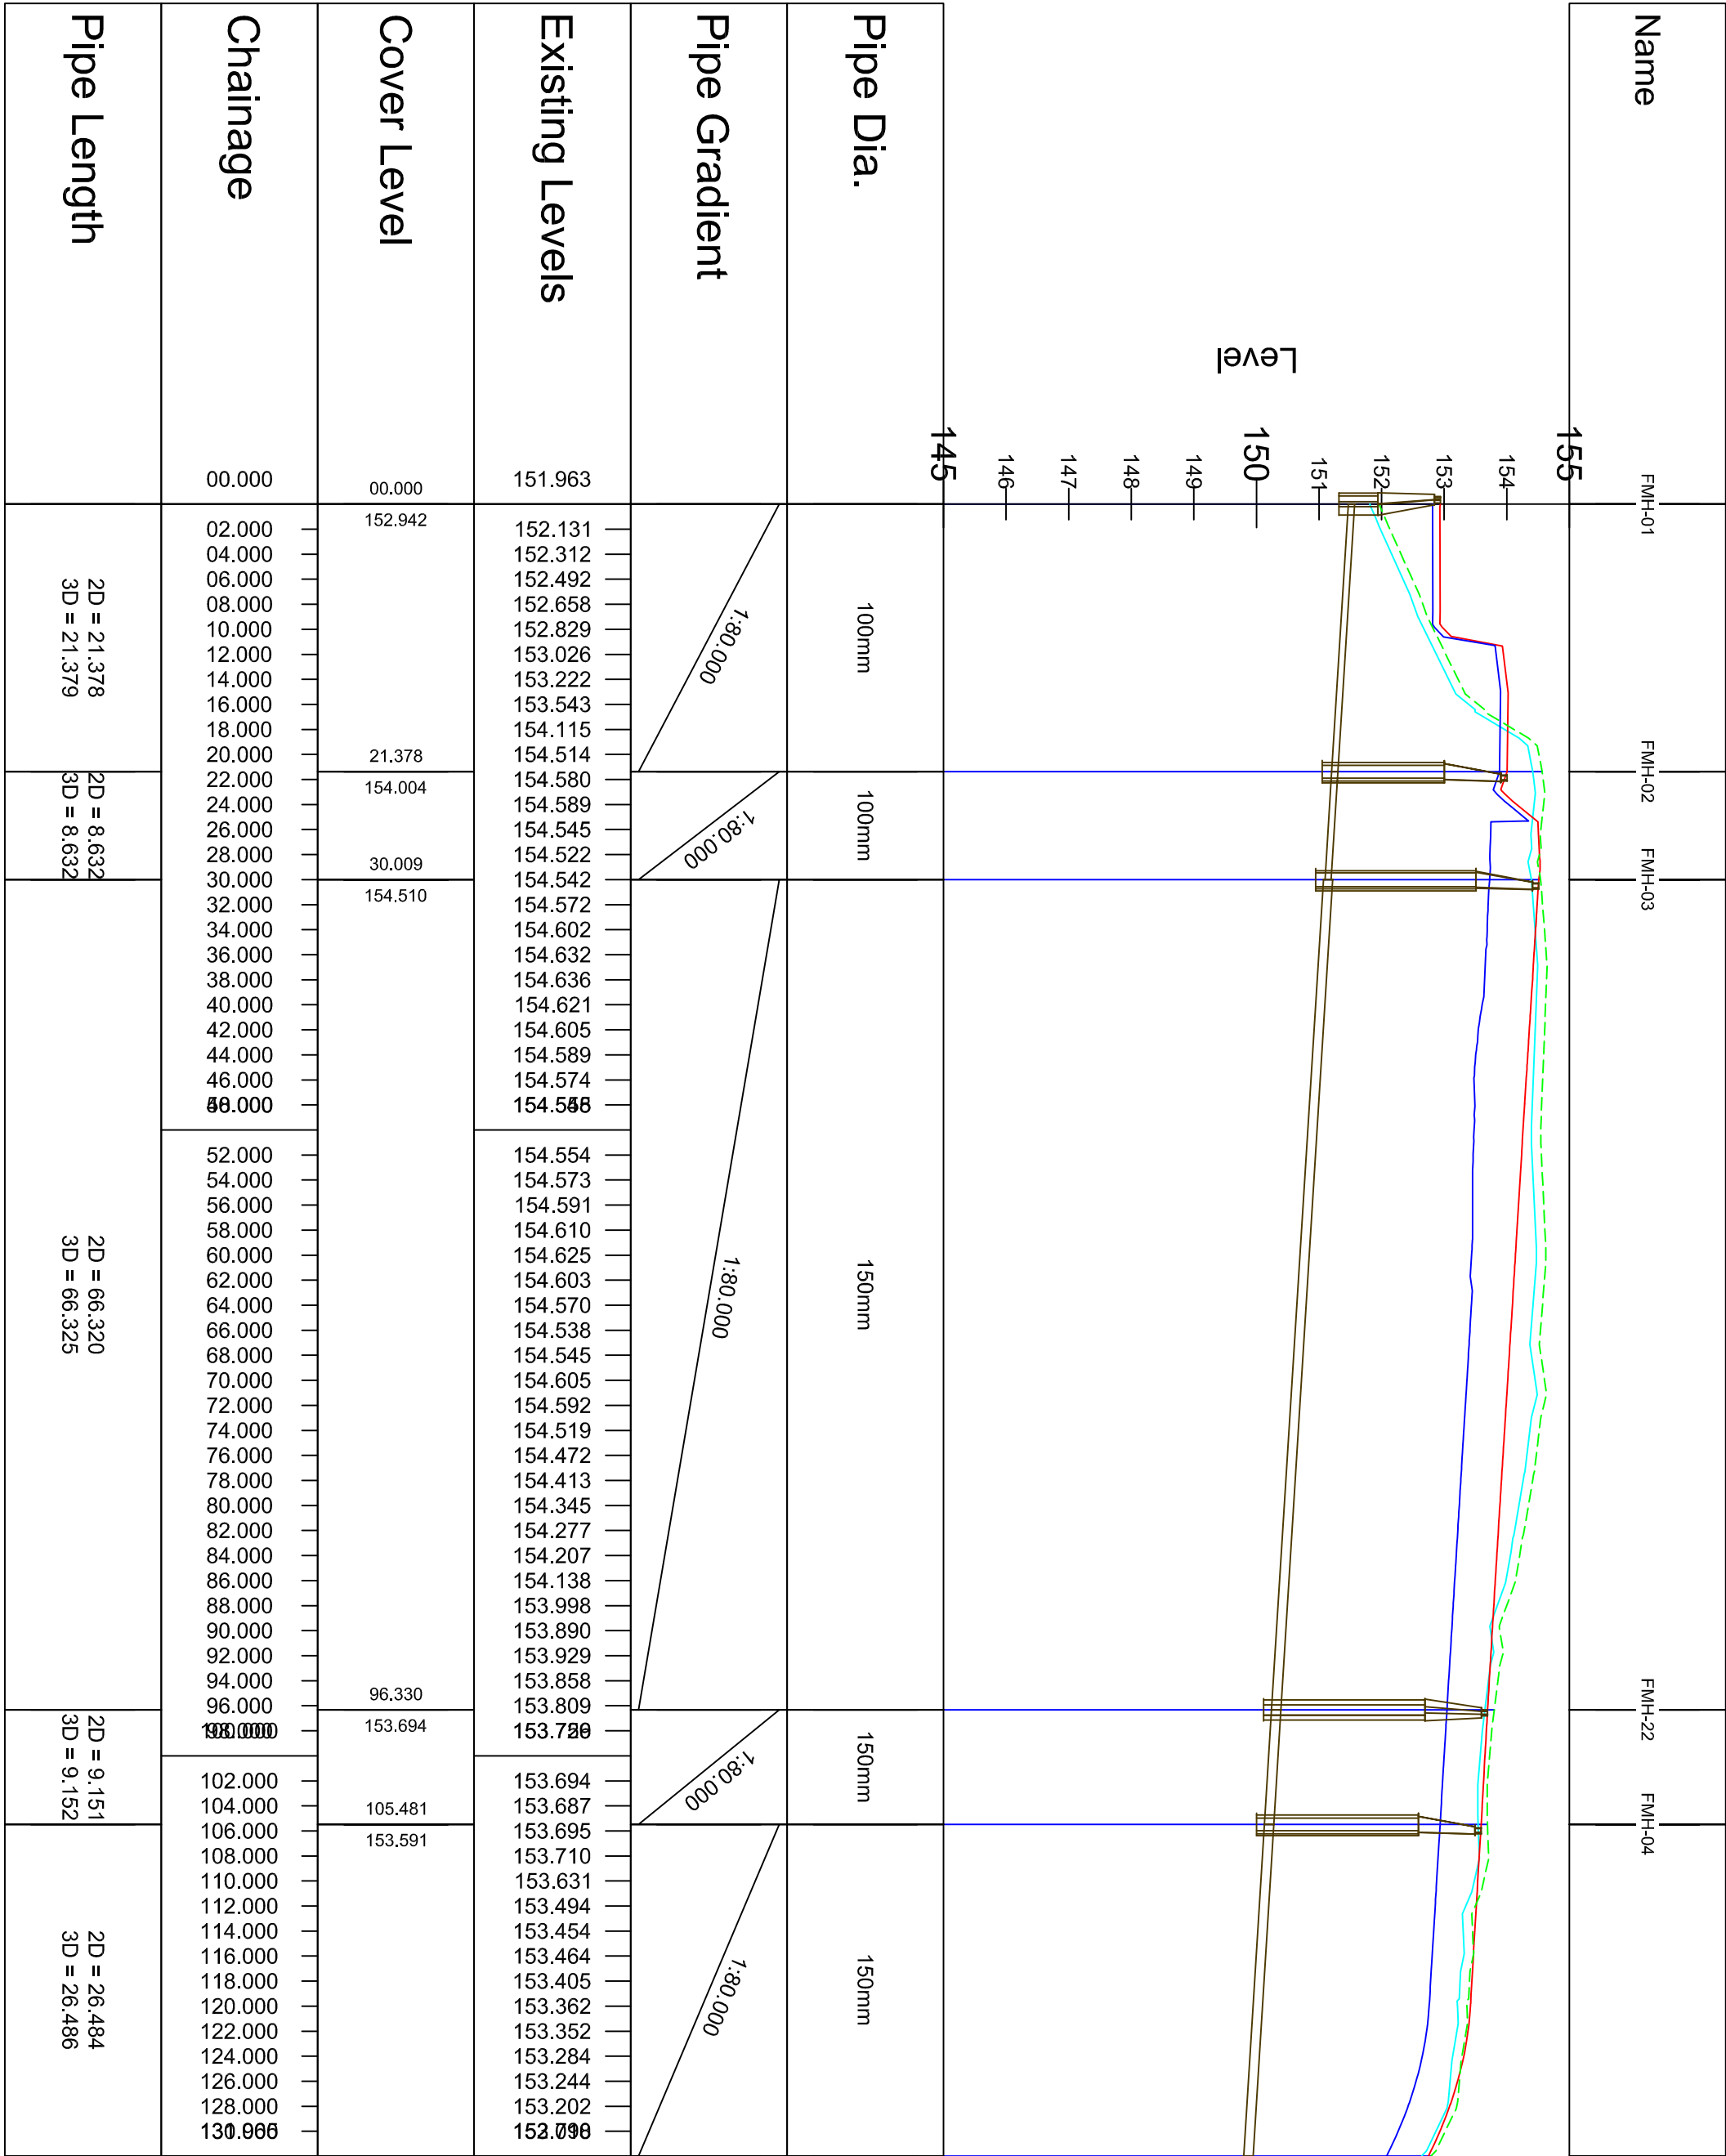

FWS NET1 BRANCH - 2

SCALE: H 1:500, V 1:100. DATUM: 150.000

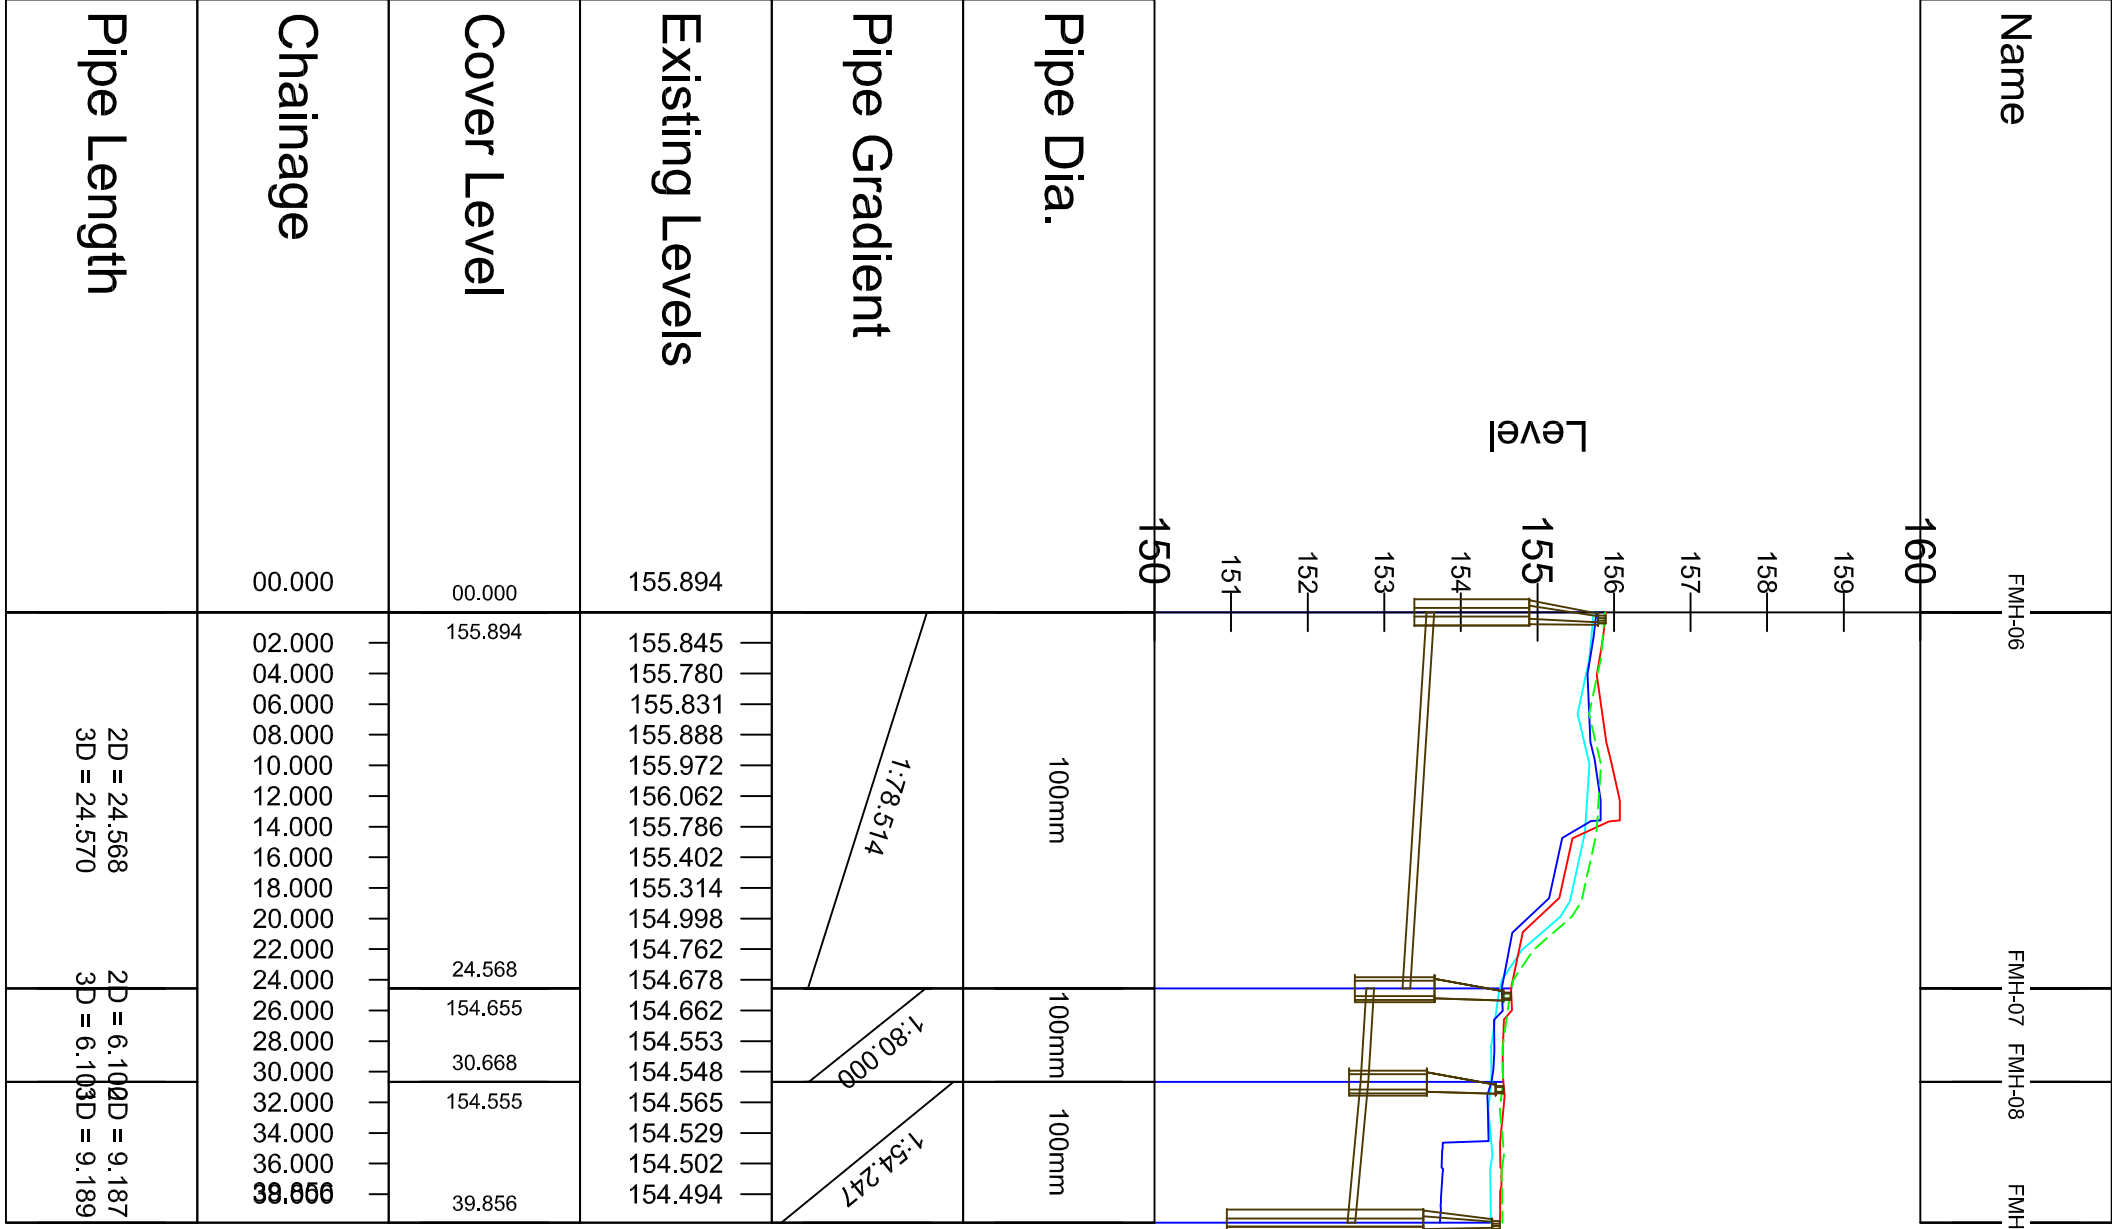

REDES

INFRASTRUCTURE DESIGN

Issued by:-

APPROVAL

Ramtole Engineering Design Services Ltd.
4, Bridge Business Centre, Unit 2,
Ash Road South, Wrexham, LL13 9UG
Tel: 01978 661 333 Fax: 0870 762 50 51
Email: admin@redes.co.uk
Web: www.redes.co.uk

Drawn: S/J

Checked: KB

Date: 09-03-09

Project no: PHH_001

Drawing no: DR_006

Issue: P1