
Project Management Initials: Designer: TA Checked: MB Approved: KB ISO A1 594mm x 841mm

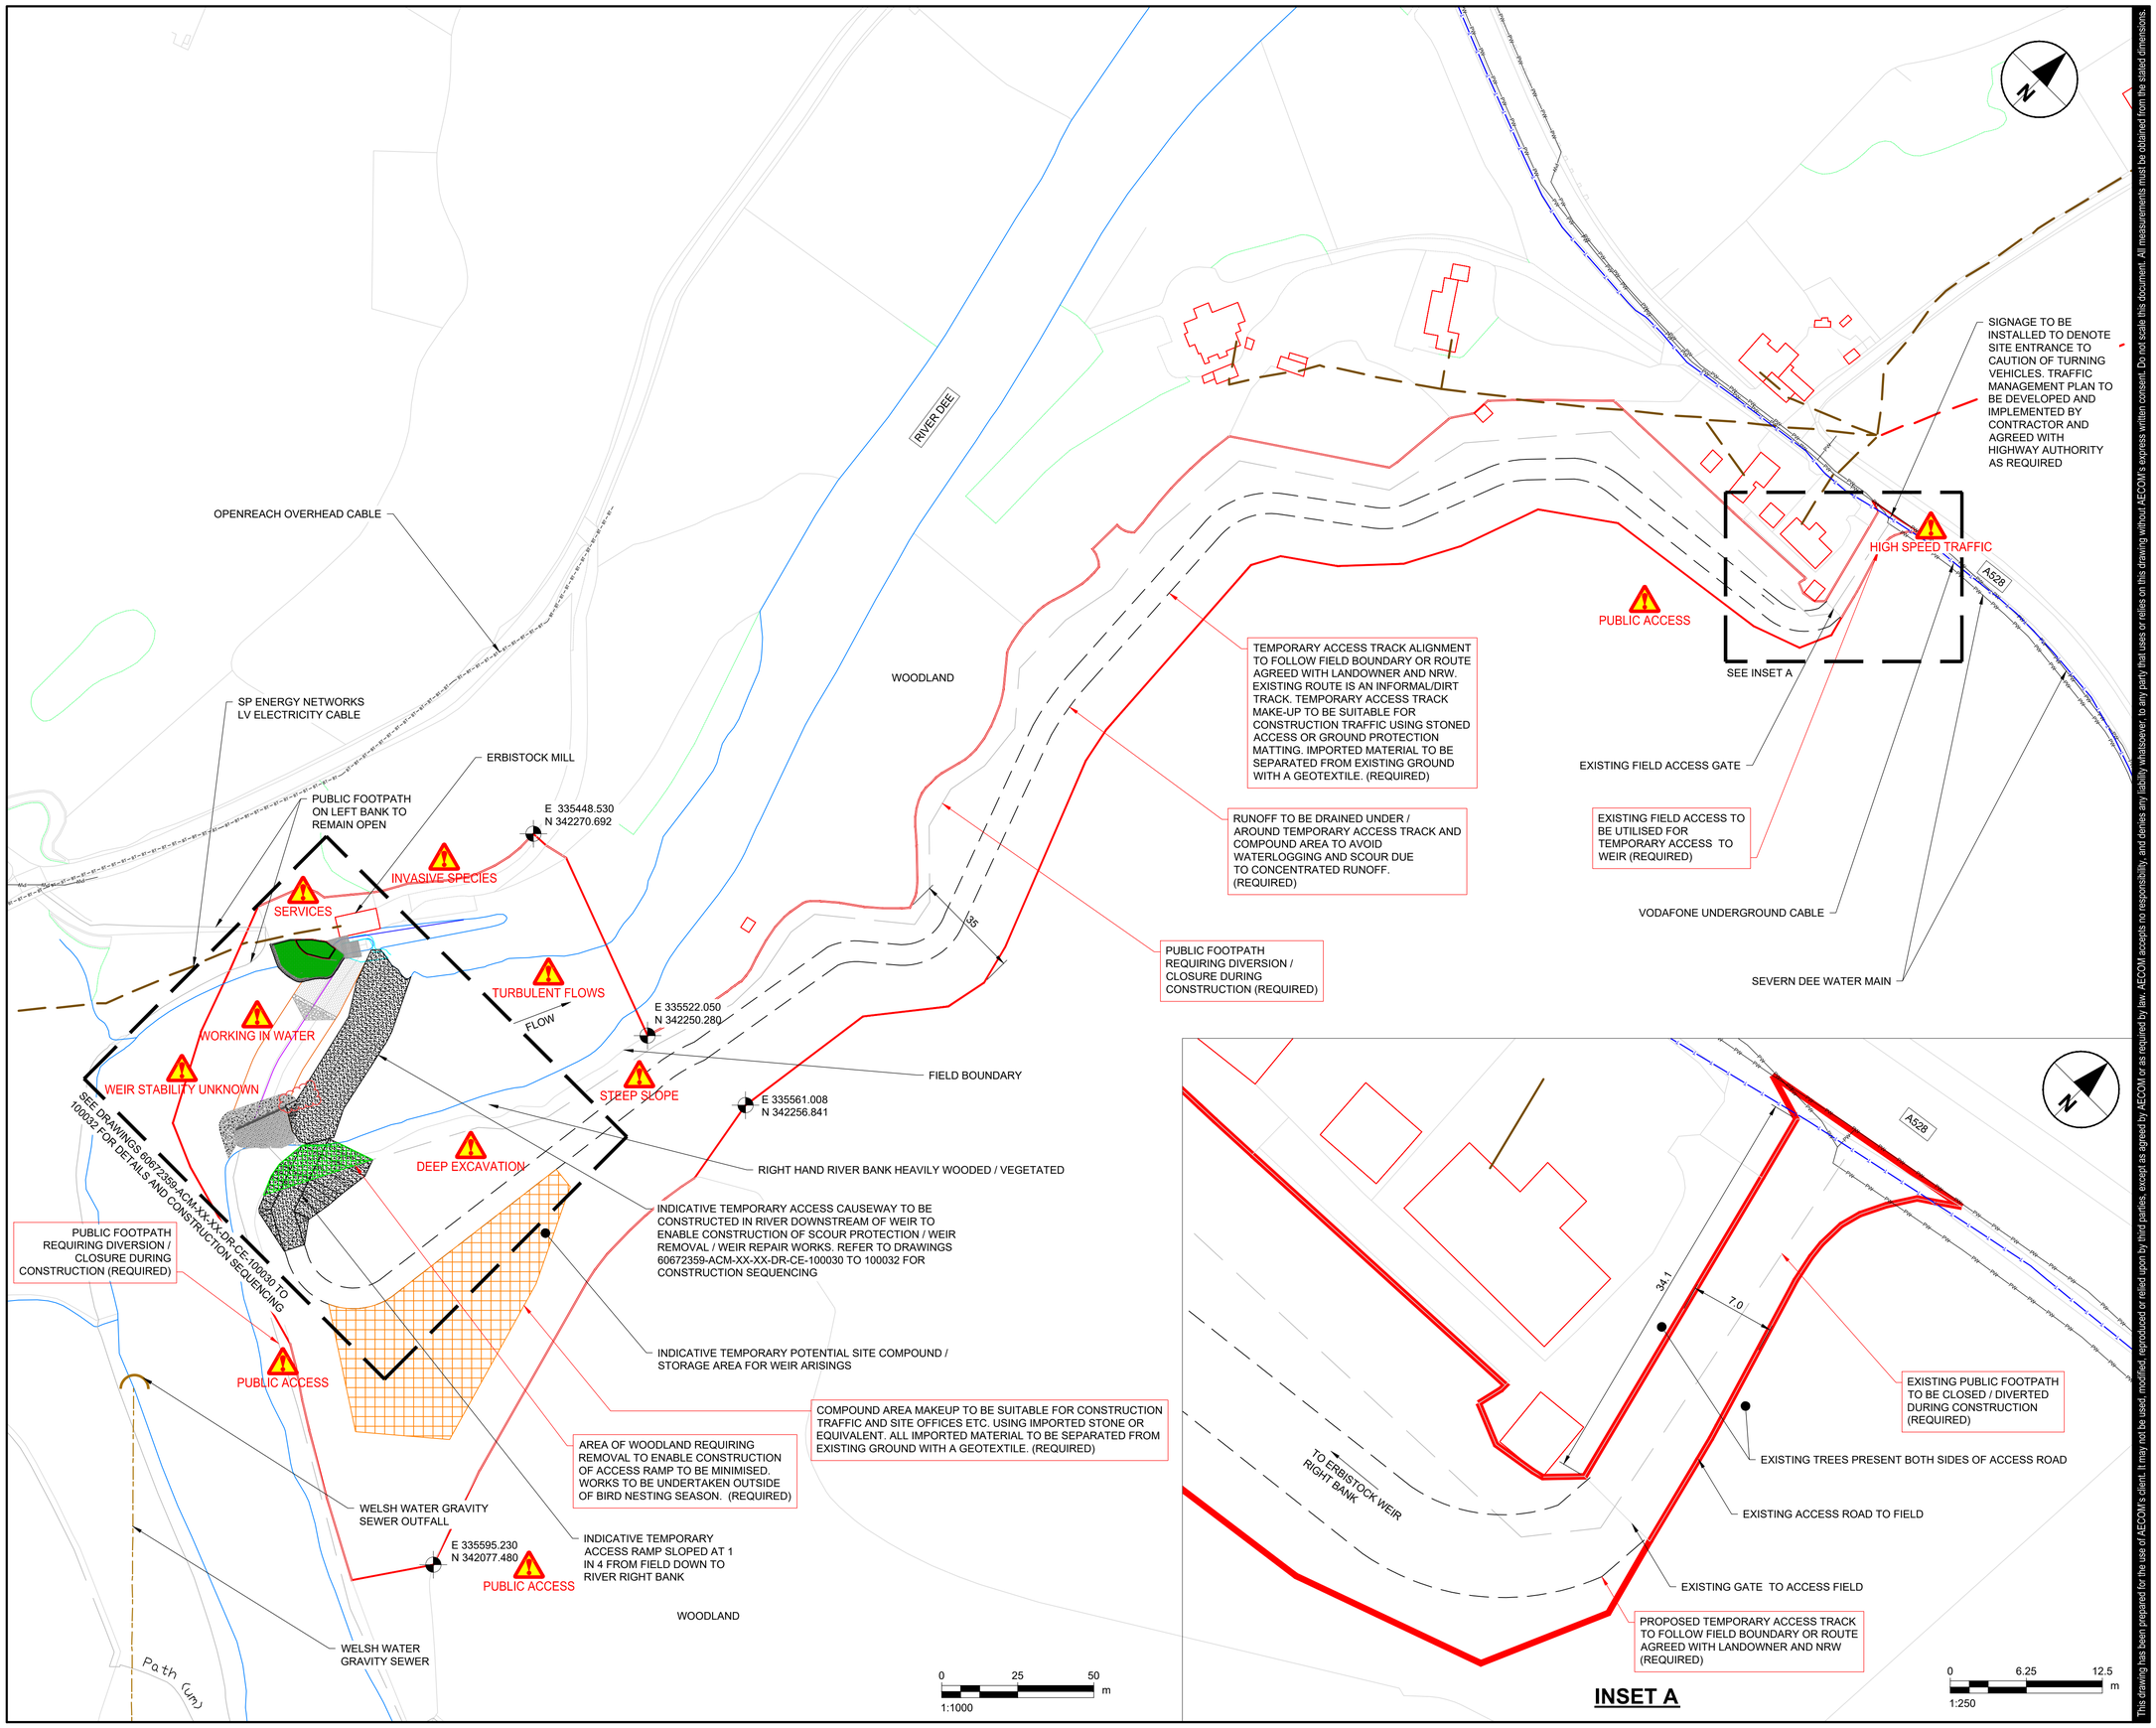

INSET A

AECOM

PROJECT

ERBISTOCK WEIR PARTIAL REMOVAL

CLIENT

NATURAL RESOURCES WALES

CONSULTANT

AECOM
2 City Walk
Leeds, LS11 9AR
+44 (0)113 301 8400 tel
www.aecom.com

NOTES

1. CONSTRUCTION SEQUENCING AND ACCESS PLANS ARE INDICATIVE ONLY AND THE CONTRACTOR IS REQUIRED TO DEVELOP THEIR OWN CONSTRUCTION PLANS. SPECIFIC REQUIREMENTS ARE HIGHLIGHTED WITH A RED TEXT FRAME.
2. ALL DIMENSIONS ARE IN METRES AND LEVELS IN METRES ABOVE ORDNANCE DATUM NEWLYN UNLESS STATED OTHERWISE. DO NOT SCALE.
3. LEVELS AND TOPOGRAPHICAL SURVEY DATA ARE BASED ON STORM GEOMATICS DRAWINGS SURV_DEE_17 TO 25 DATED 28.09.2020. CHANGES MAY HAVE OCCURRED SINCE SURVEY UNDERTAKEN AND ANY DISCREPANCIES NOTED ON SITE ARE TO BE REPORTED TO THE SITE SUPERVISOR IMMEDIATELY.
4. DRAWING TO BE READ IN CONJUNCTION WITH CONSTRUCTION SEQUENCING DRAWINGS 60672359-ACM-XX-XX-DR-CE-100030 TO 100032.
5. FOR PROPOSED GENERAL ARRANGEMENT REFER TO DRAWING 60672359-ACM-XX-XX-DR-CE-100000.
6. FOR SITE LOCATION PLAN REFER TO DRAWING 60672359-ACM-XX-XX-DR-CE-100002.
7. DRAWING TO BE READ IN CONJUNCTION WITH THE SPECIFICATION FOR HIGHWAY WORKS (S.H.W) SUPPLEMENTED WITH PROJECT SPECIFIC APPENDICES.
8. DRAWING TO BE READ IN CONJUNCTION WITH DOCUMENT 60672359-ACM-XX-XX-RP-CE-100030 OUTLINE METHOD STATEMENT

KEY

- TEMPORARY ACCESS TRACK
- PUBLIC FOOTPATH
- TEMPORARY ACCESS RAMP AND CAUSEWAY
- REQUIRED TREE / VEGETATION CLEARANCE
- PROPOSED INDICATIVE TEMPORARY SITE COMPOUND / ARISINGS STORAGE AREA
- SP ENERGY NETWORKS LV ELECTRICITY
- WELSH WATER FOUL GRAVITY SEWER
- SEVERN DEE WATER MAIN
- OPENREACH OVERHEAD CABLE
- VODAFONE UNDERGROUND CABLE
- PLANNING REDLINE BOUNDARY / SITE BOUNDARY

ISSUE/REVISION

P3	17/04/23	BAULK WALL UPDATE
P2	07/12/22	CONSTRUCTION RAMP UPDATE
P1	25/07/22	FOR TENDER / CONSTRUCTION
P0	13/06/22	FOR COMMENT
I/R	DATE	DESCRIPTION

PROJECT NUMBER

60672359

SHEET TITLE

ERBISTOCK WEIR
SITE ACCESS PLAN

SHEET NUMBER

60672359-ACM-XX-XX-DR-CE-100033

This drawing has been prepared for the use of AECOM's client. It may not be used, modified, reproduced or relied upon by third parties, except as agreed by AECOM or as required by law. AECOM accepts no responsibility, and denies any liability whatsoever, to any party that uses or relies on this drawing without AECOM's express written consent. Do not scale this document. All measurements must be obtained from the stated dimensions.

Last saved by: AMY.MISTRY(2023-04-17) Last Plotted: 2023-04-17
Filename: