


DO NOT SCALE FROM DRAWING

NOTES:-

1. ALL MEASUREMENTS ARE IN METRES
UNLESS INDICATED OTHERWISE.
2. DRAINAGE TO BE CONSTRUCTED IN
ACCORDANCE WITH SEWERS FOR
ADOPTION 6TH EDITION.
3. FOR CONSTRUCTION DETAILS
REFER STANDARD DETAILS
DRAWINGS.
4. FOR PIPE AND MANHOLE DETAILS
REFER TO SCHEDULES DRAWINGS
5. ALL BEDDING TO CLASS S TYPE


FSW NET-2 BRANCH -1

SCALE: H 1:500, V 1:100. DATUM: 145.000

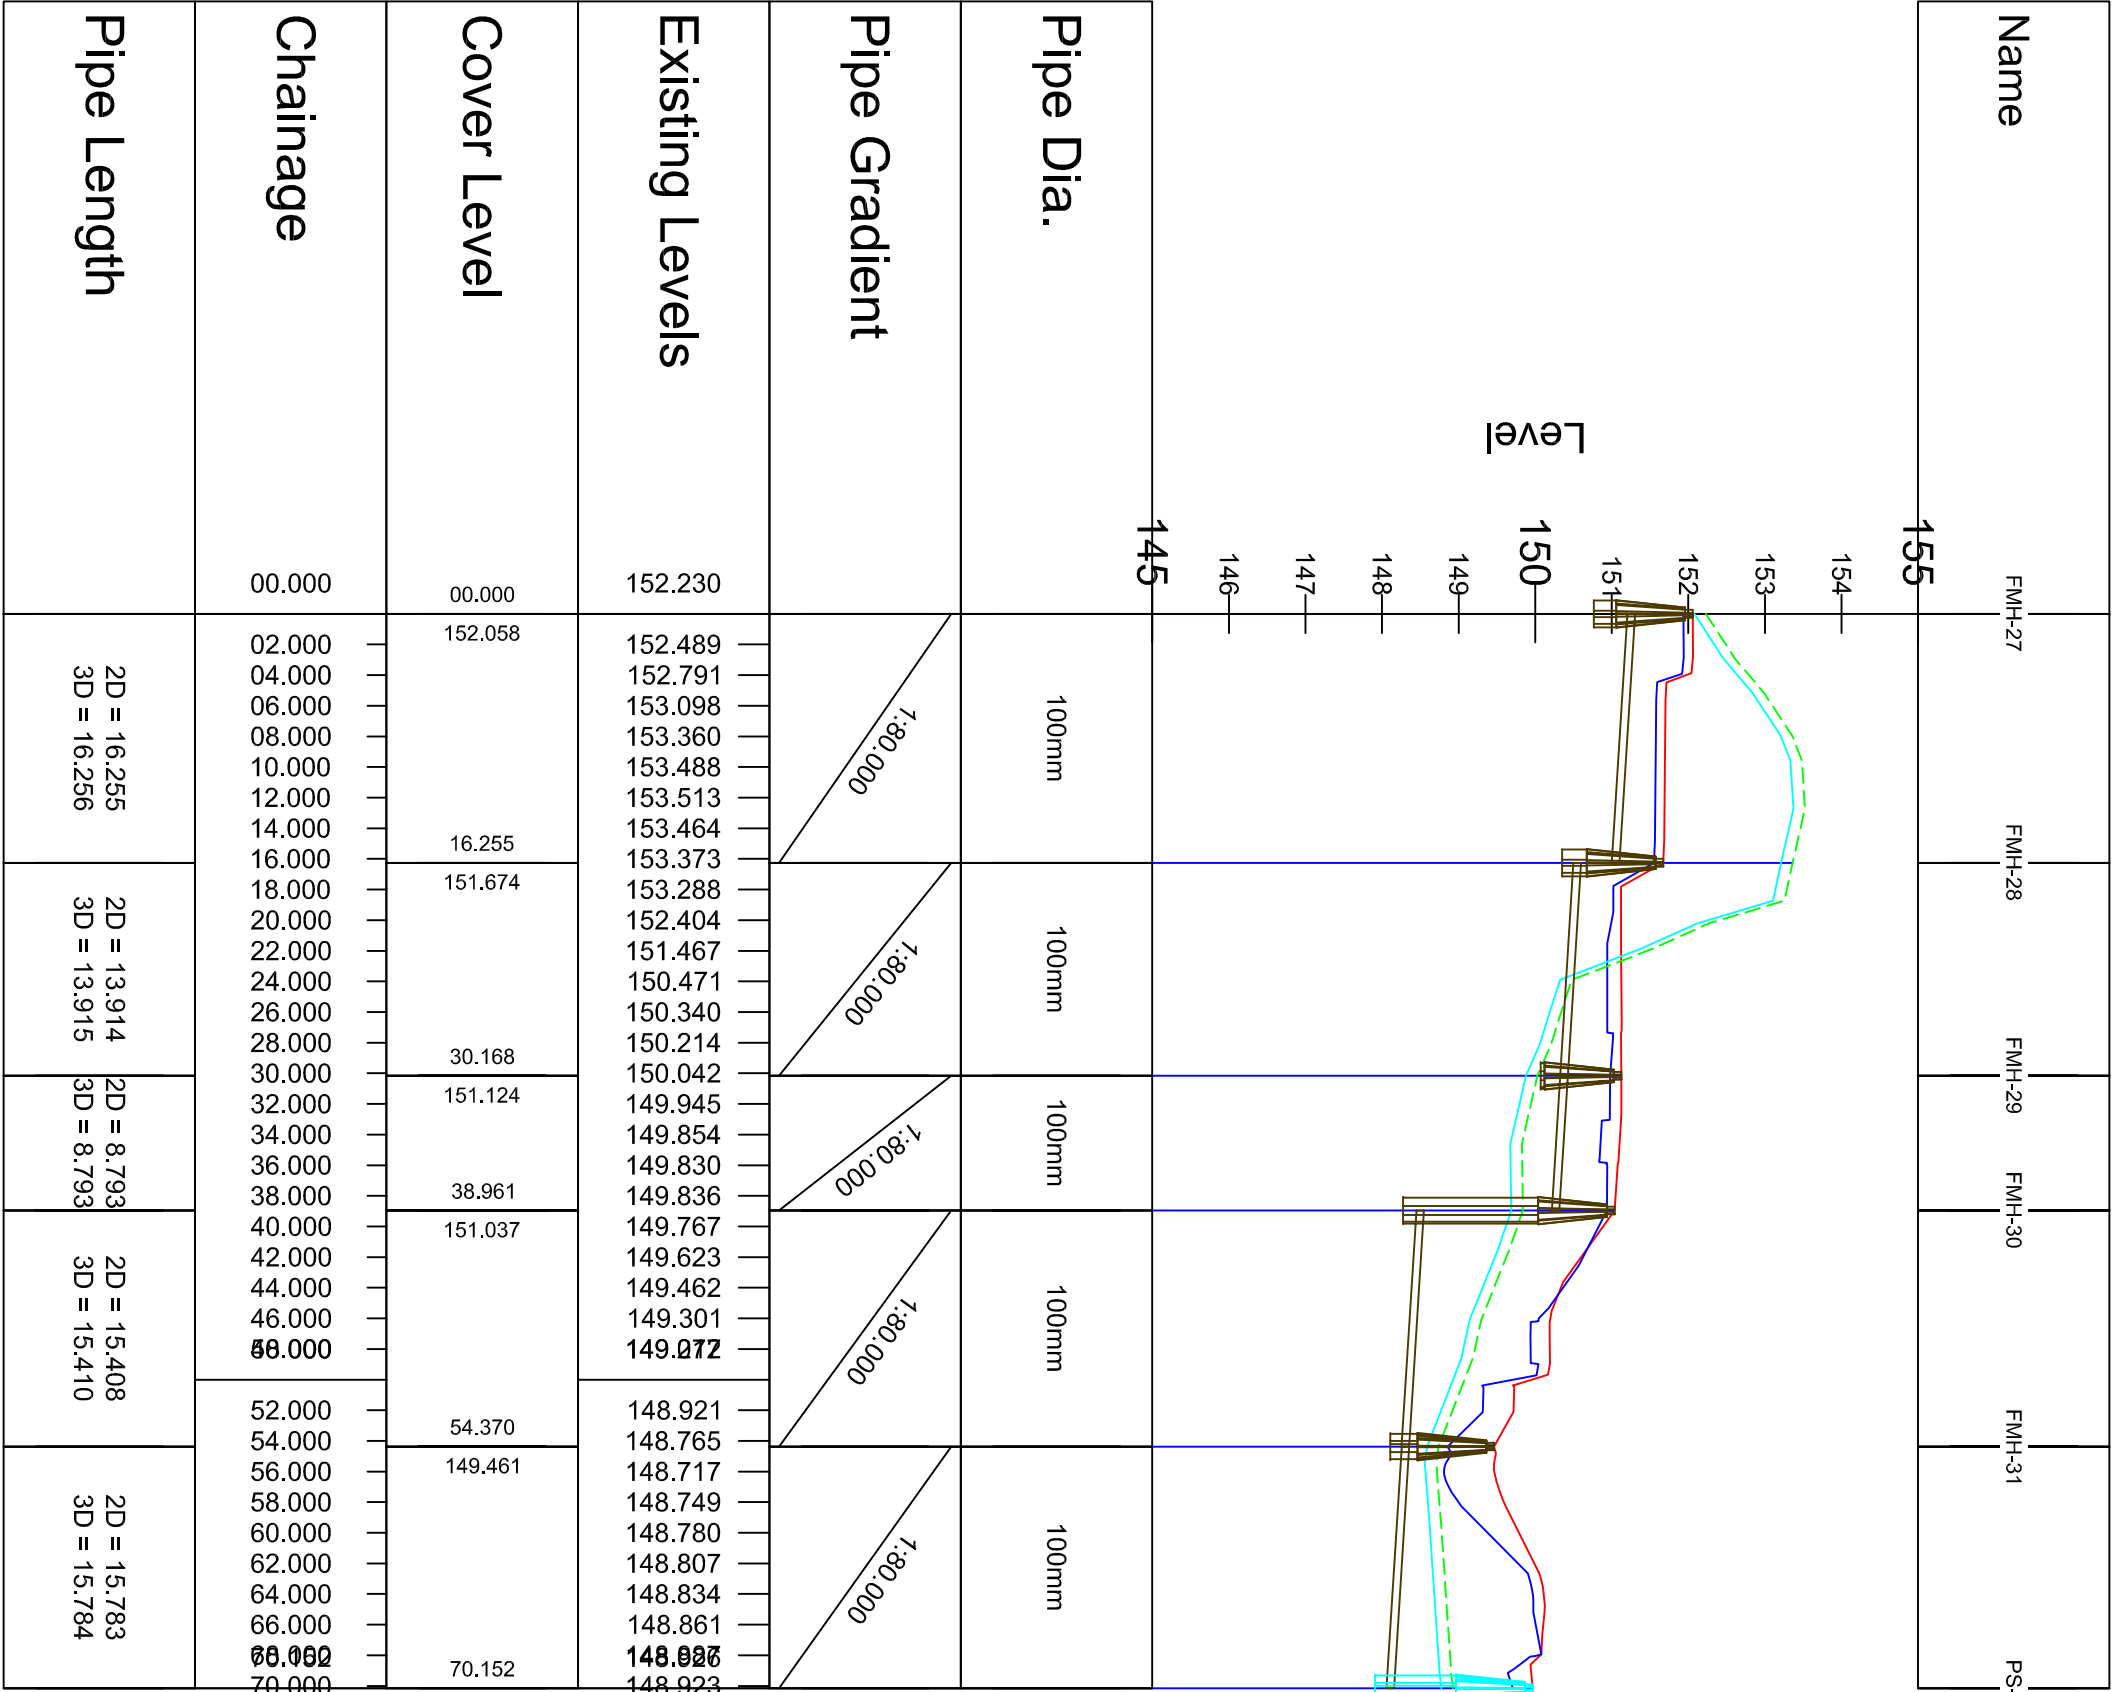


FWS NET-2 BRANCH-2

SCALE: H 1:500, V 1:100. DATUM: 145.000

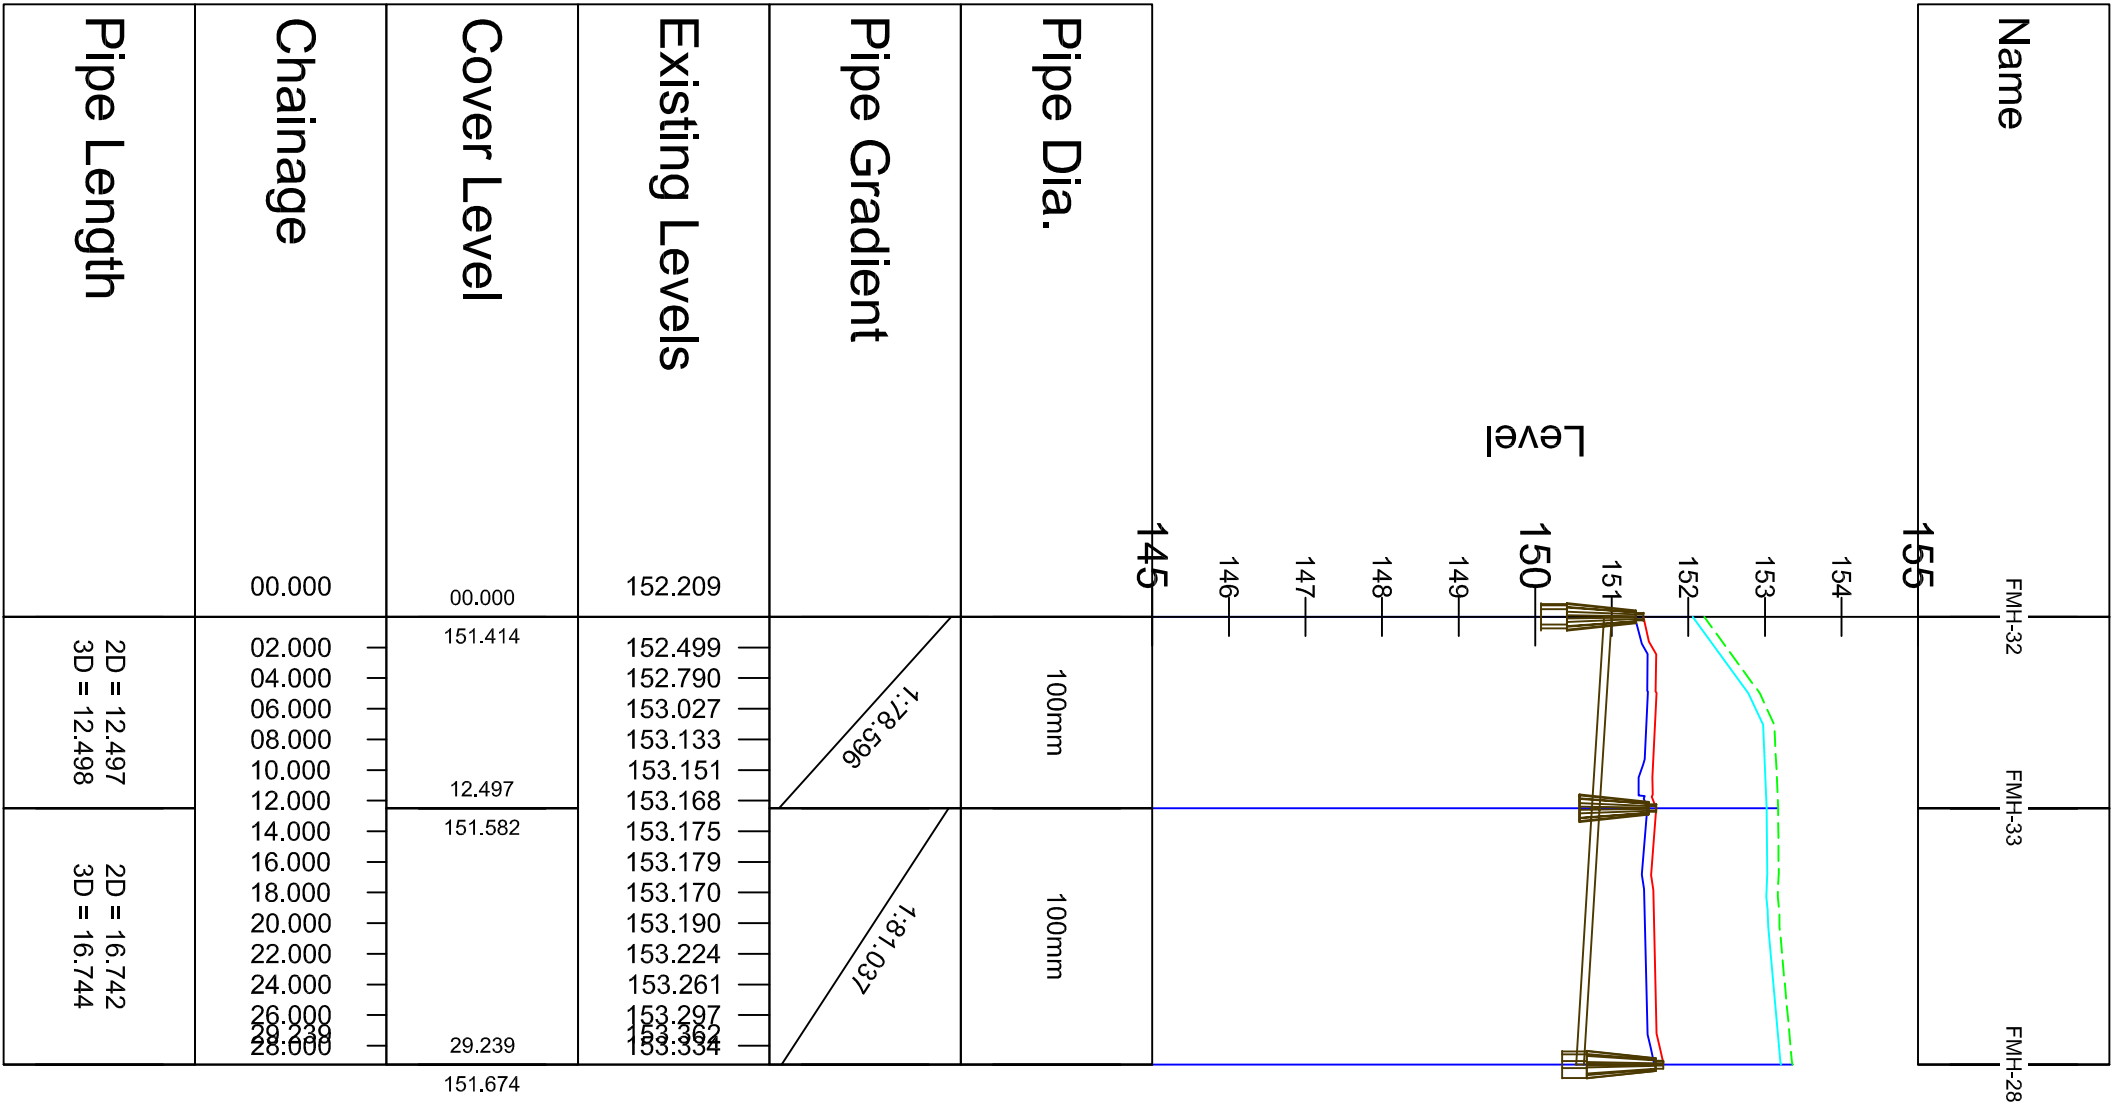

FWS NET-2 BRANCH-3

SCALE: H 1:500, V 1:100. DATUM: 145.000

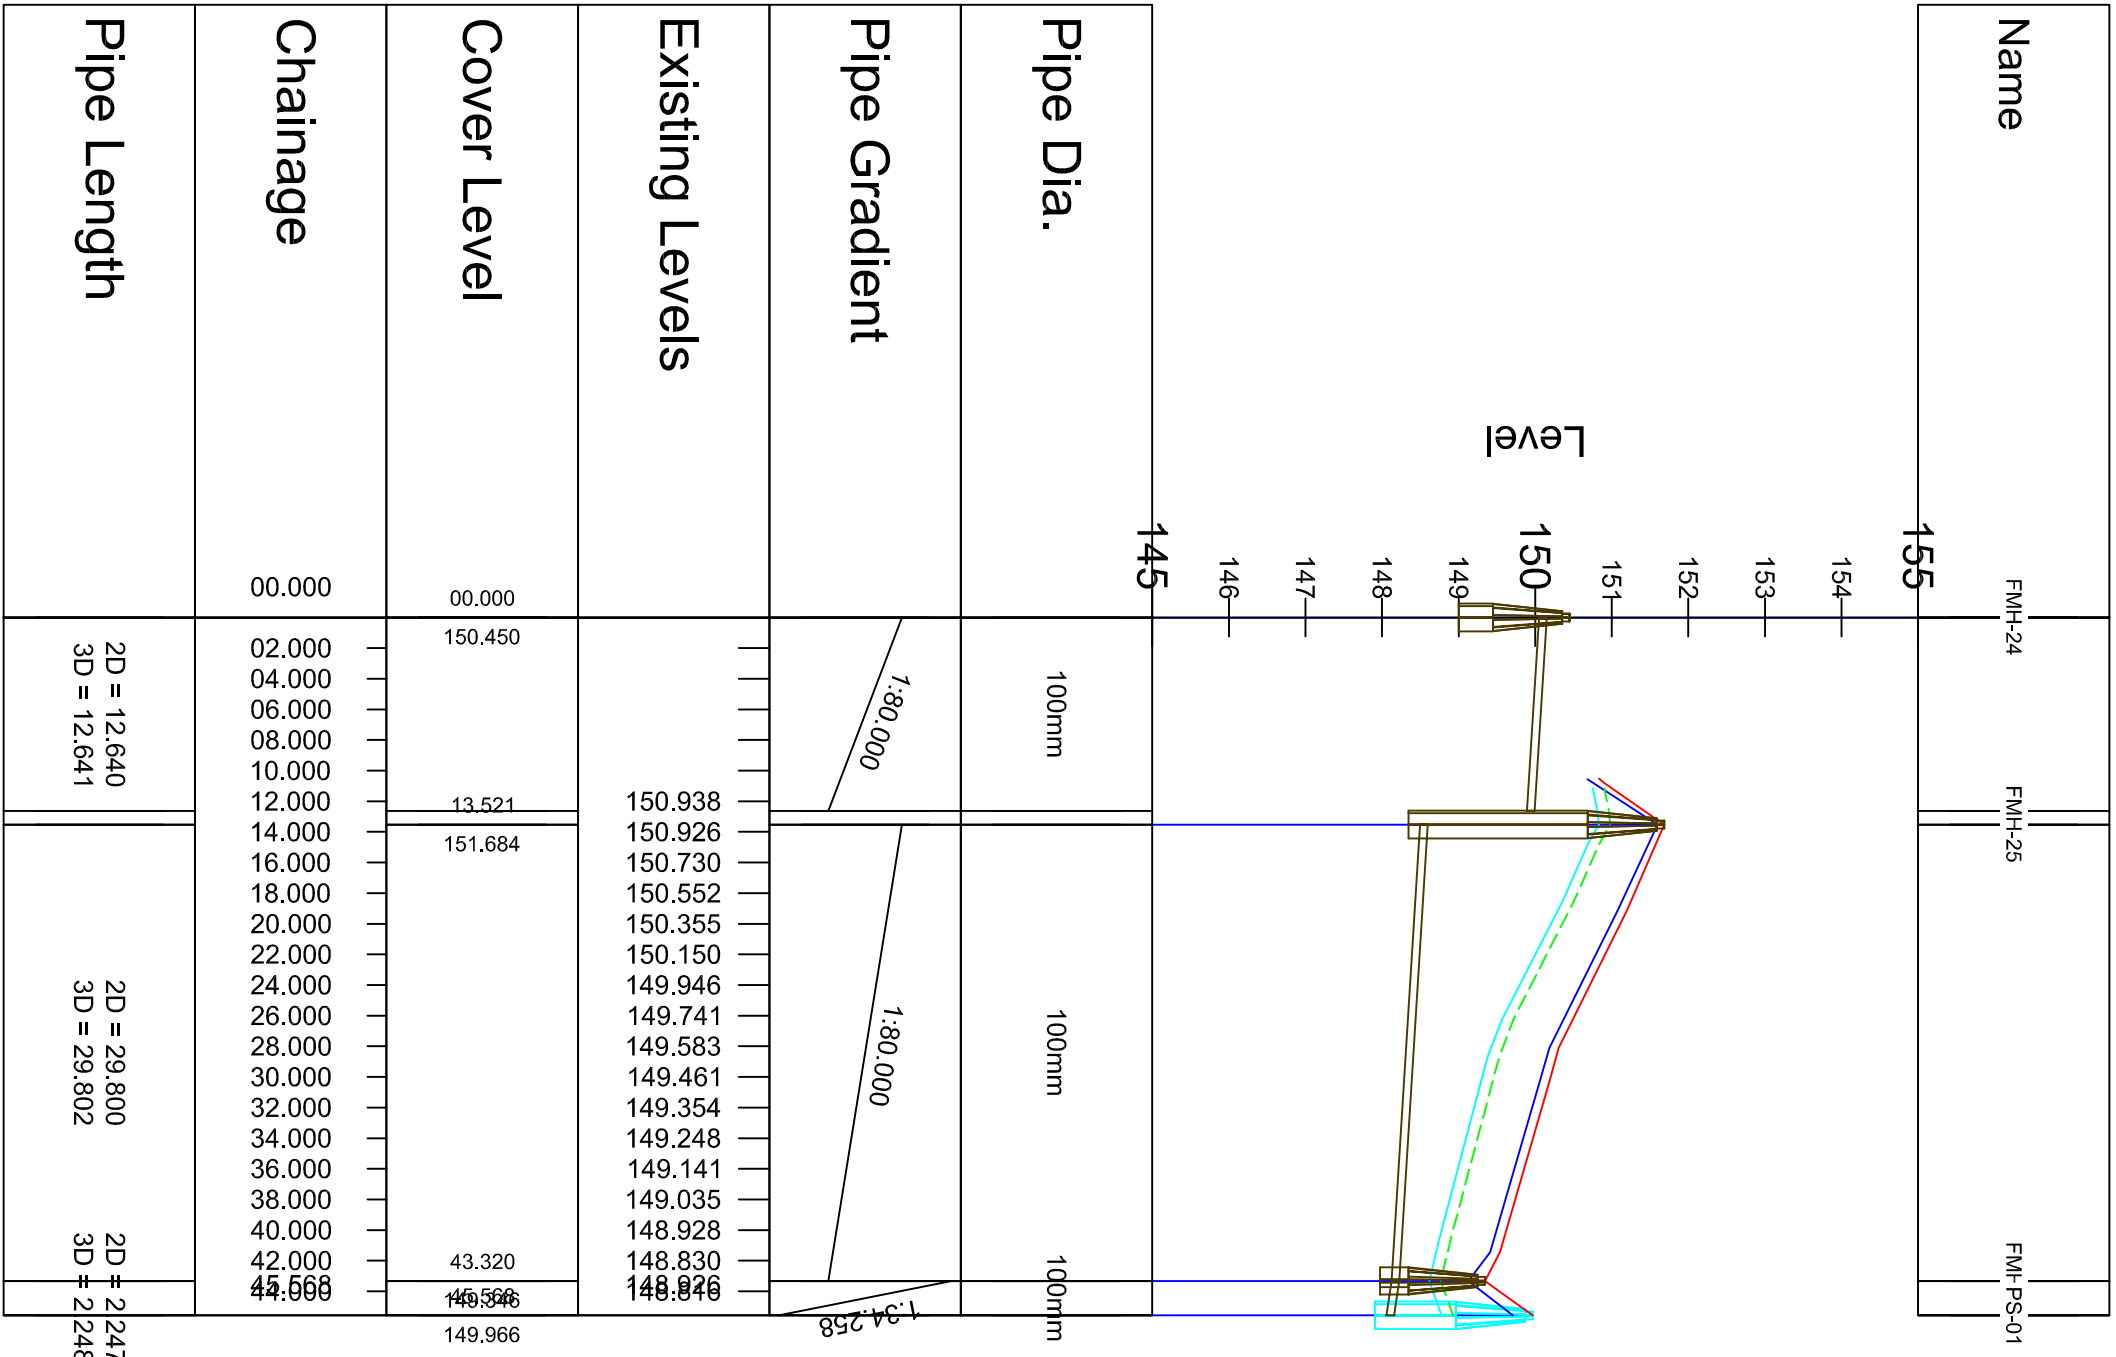

REDES

INFRASTRUCTURE DESIGN

Issued By:-

APPROVAL

Ranrote Engineering Design Services Ltd.
4, Bridge Business Centre, Unit 2,
Ash Road South, Wrexham, LL13 9UG
Tel: 01978 661 535 Fax: 0870 762 50 51
Email: admin@redes.co.uk
Web: www.redes.co.uk

Drawn: S/J

Checked: KB

Date: 09-03-09

Project No: PHH_001

Drawing No: DR_010

Issue: P1